



Section D-D

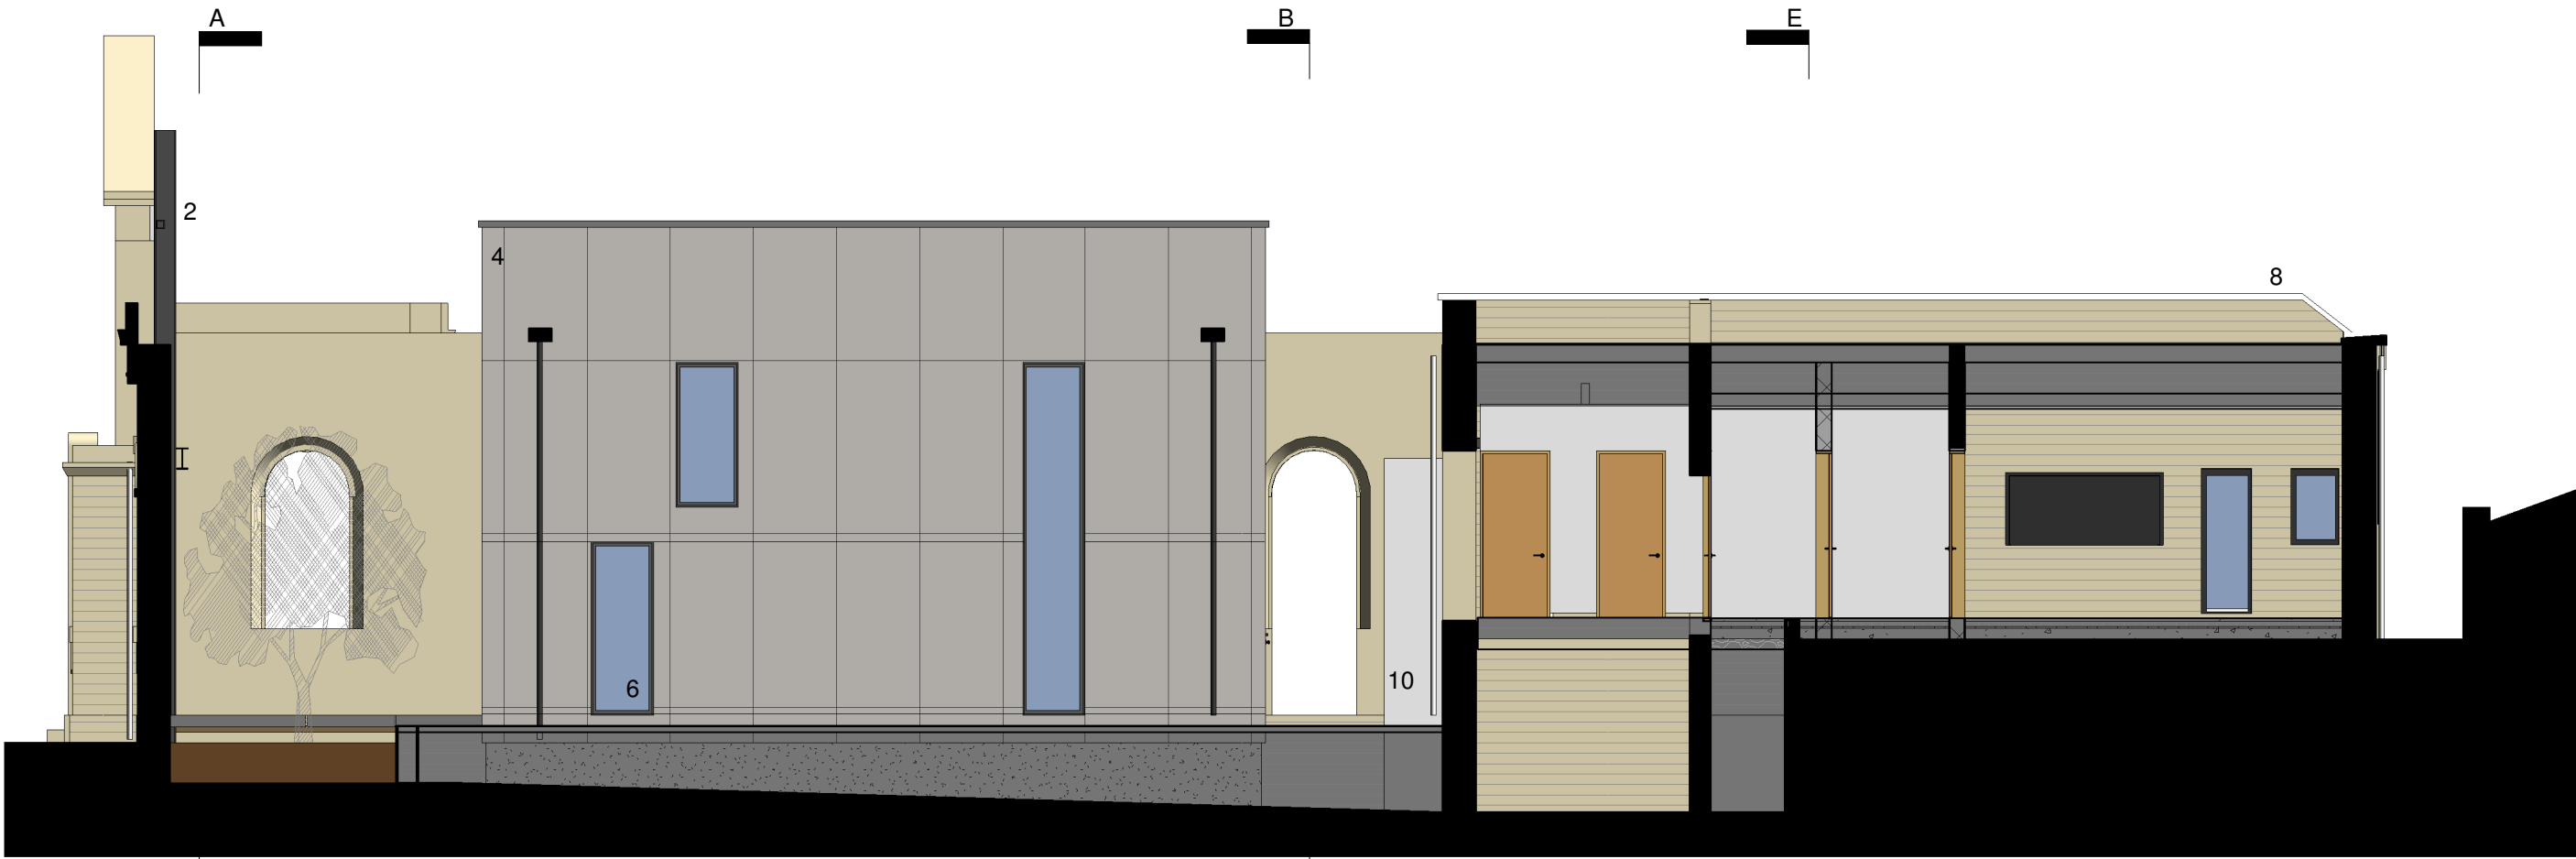

Section E-E

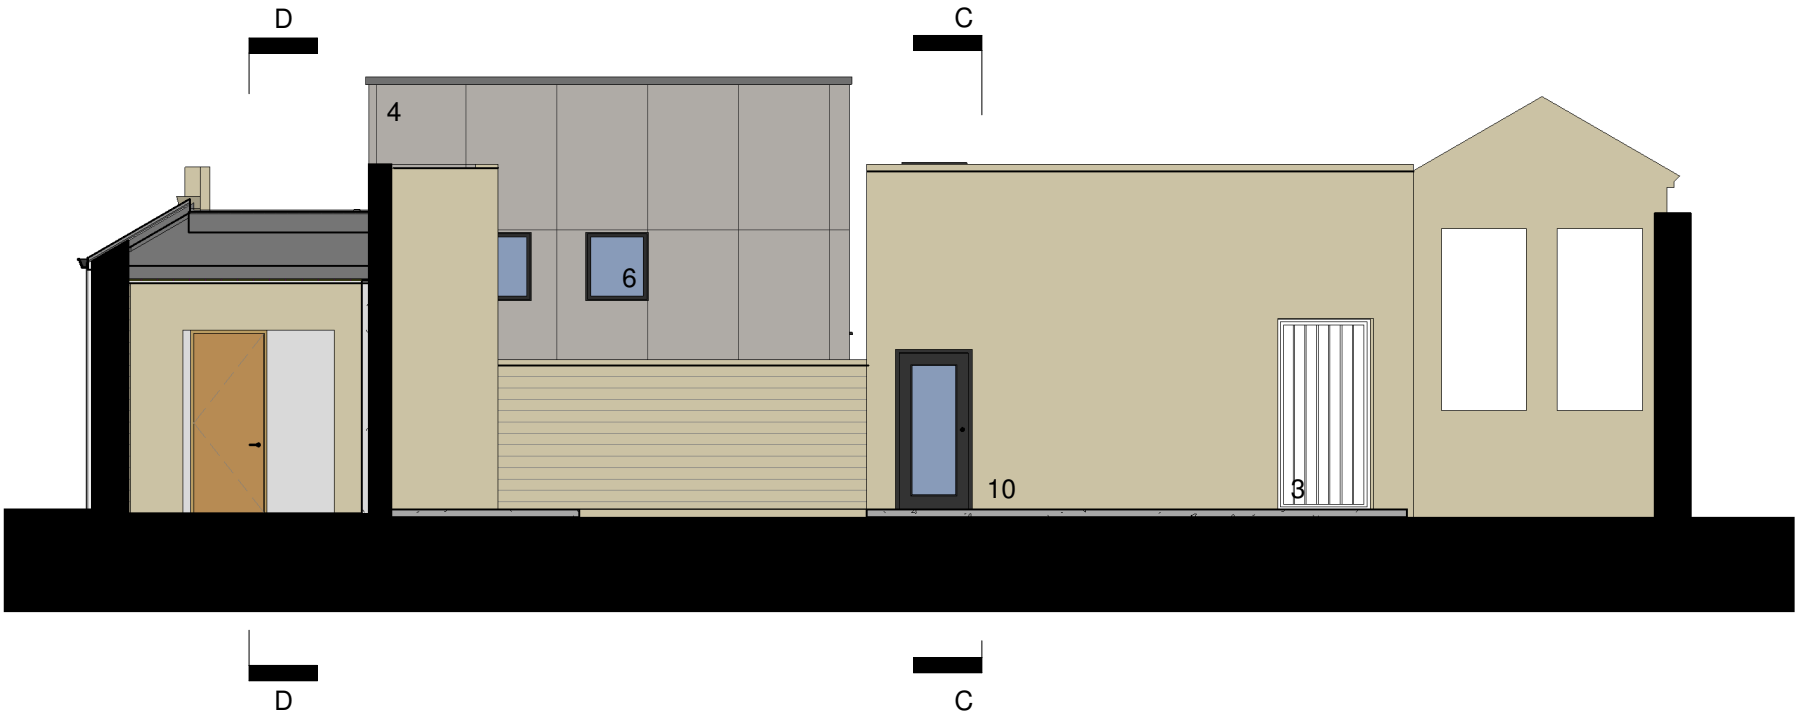

KEY

- 1. Existing external walls of chapel. and sunday school.
- 2. New steel facade support structure, colour light grey
- 3. New steel bar entrance gates. colour black
- 4. Fibre Cement rainscreen cladding to new dwelling.
- 5. Charred timber rainscreen cladding to new dwelling.
- 6. New composite windows and external doors, colour black
- 7. New standing seam metal roof. colour light grey
- 8. New metal capping to top of walls. colour light grey
- 9. Aluminium rainwater goods, colour, black
- 10. Interior face of existing external walls left as exposed masonry or rendered where masonry is visually poor.

0

5

10 m

Date	Rev	Revision / author/ checker
15.06.22	/	First issue of drawing. JNBP
18.07.22	A	Materials Key updated following client comments. Issued for planning. JNBP

NOTES
The contractor is responsible for checking dimensions, tolerances and references. Verify any discrepancies with the architect before proceeding with the work.
Where an item is covered by drawings of different scales the larger scale drawing is to be worked to.
Construct to figured dimensions only.

Purpose of Issue	Planning	Drwg. no	162/426	Rev	A
Project	Mount Pleasant Chapel Re-use	Drawn	JNBP	Checked	
Drawing	Sections	Scale	1 : 100@A3	Date	06/08/22