
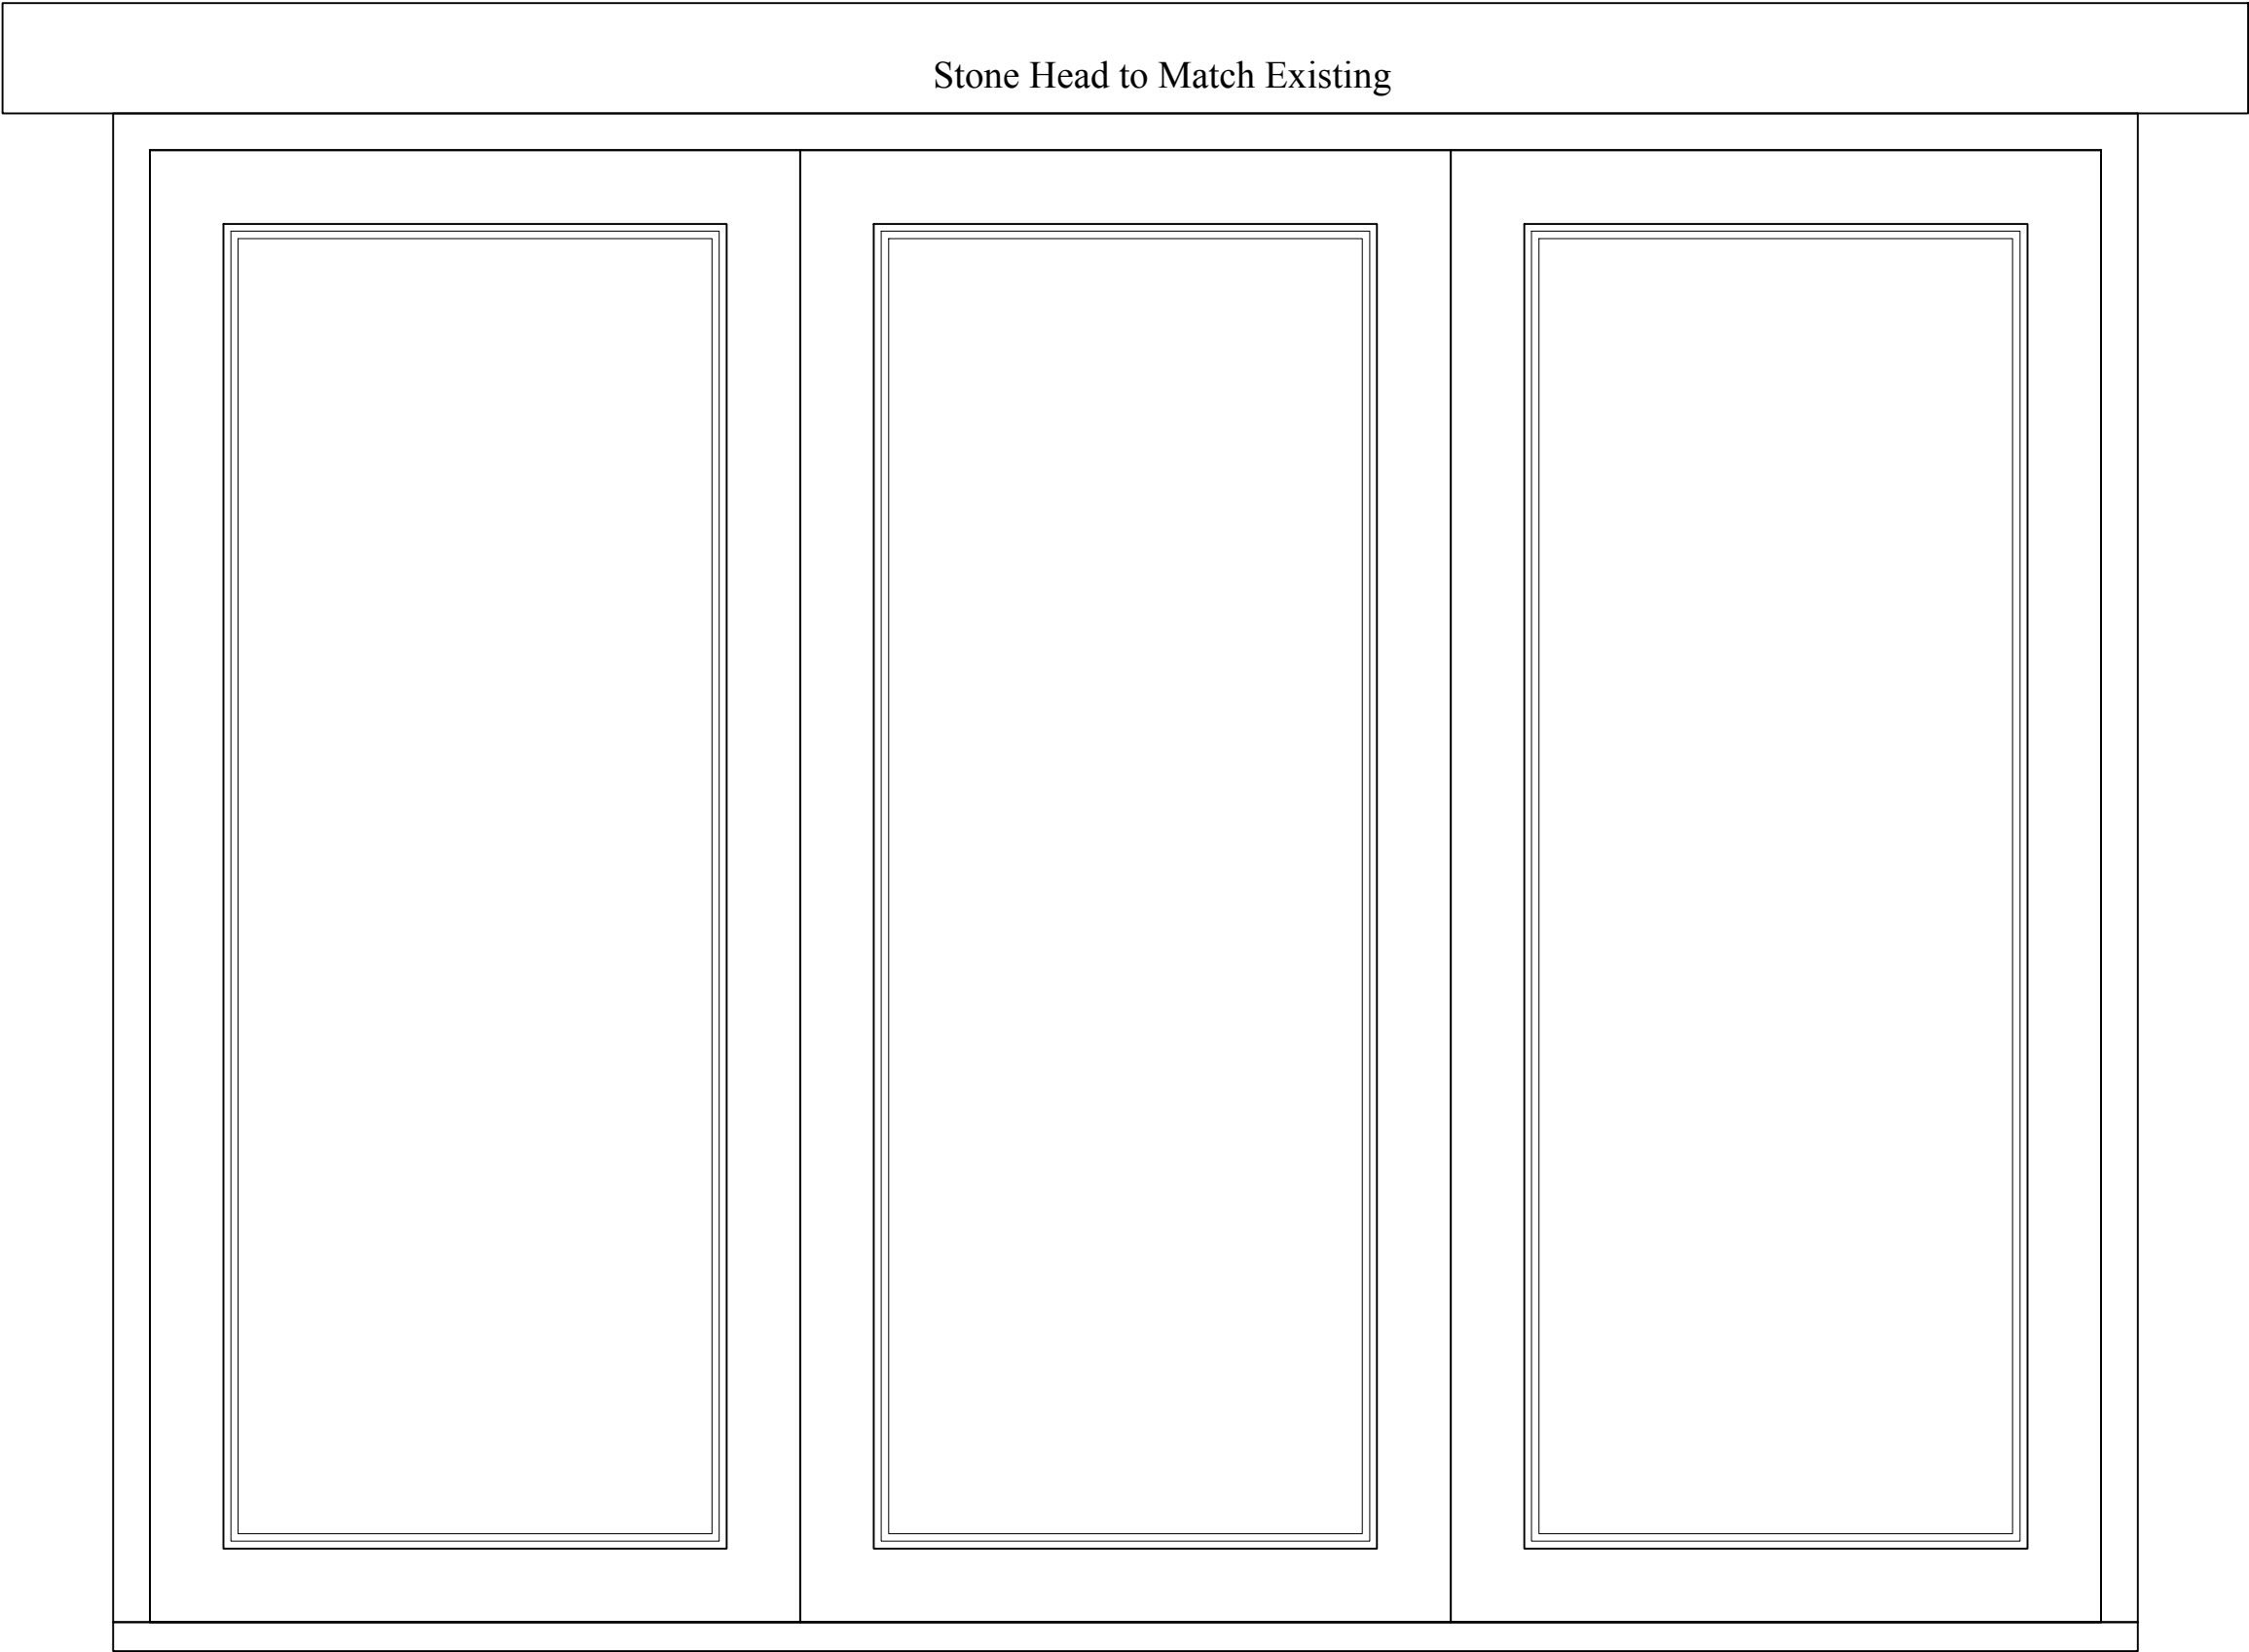




Notes:
1) 4:12:4 double glazed units
2) Powder coated alluminium frames
(colour 'White' to match existing frames)

D1 - Door Detail (1:10)
Elevation

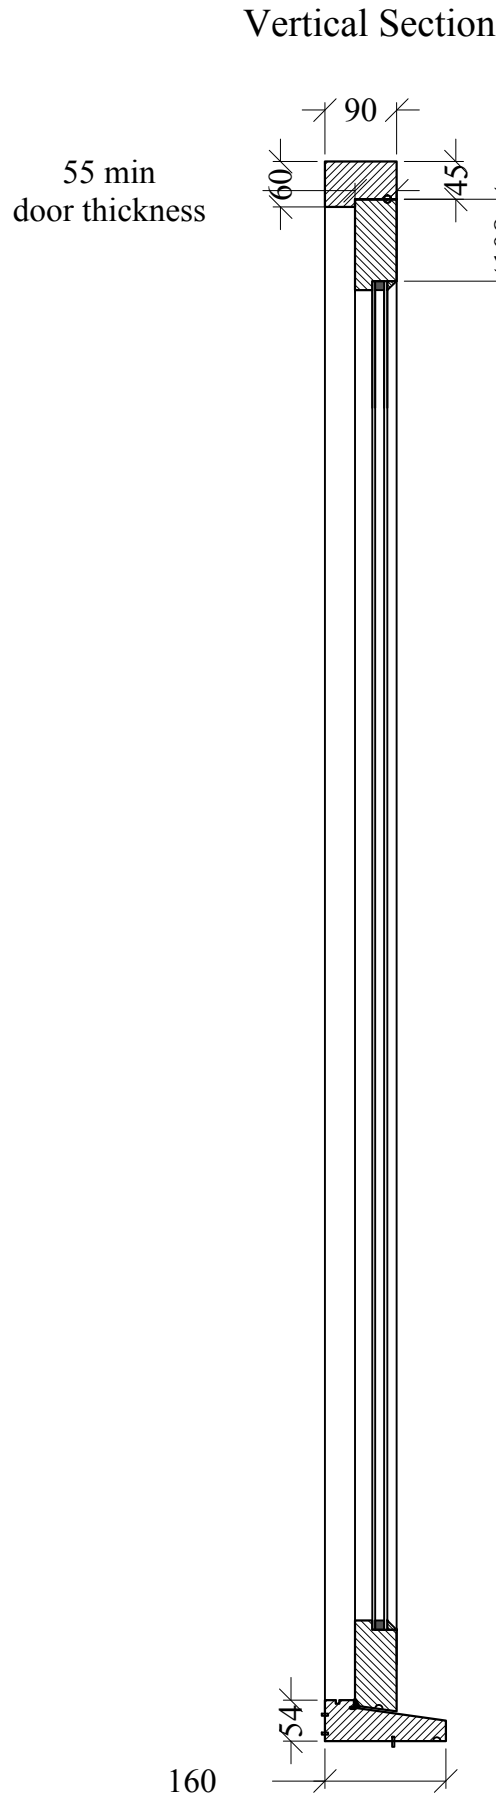

Notes:
1) 4:12:4 double glazed units
2) Powder coated alluminium frames
(colour 'White' to match existing frames)

D2 - Door Detail (1:10)
Elevation

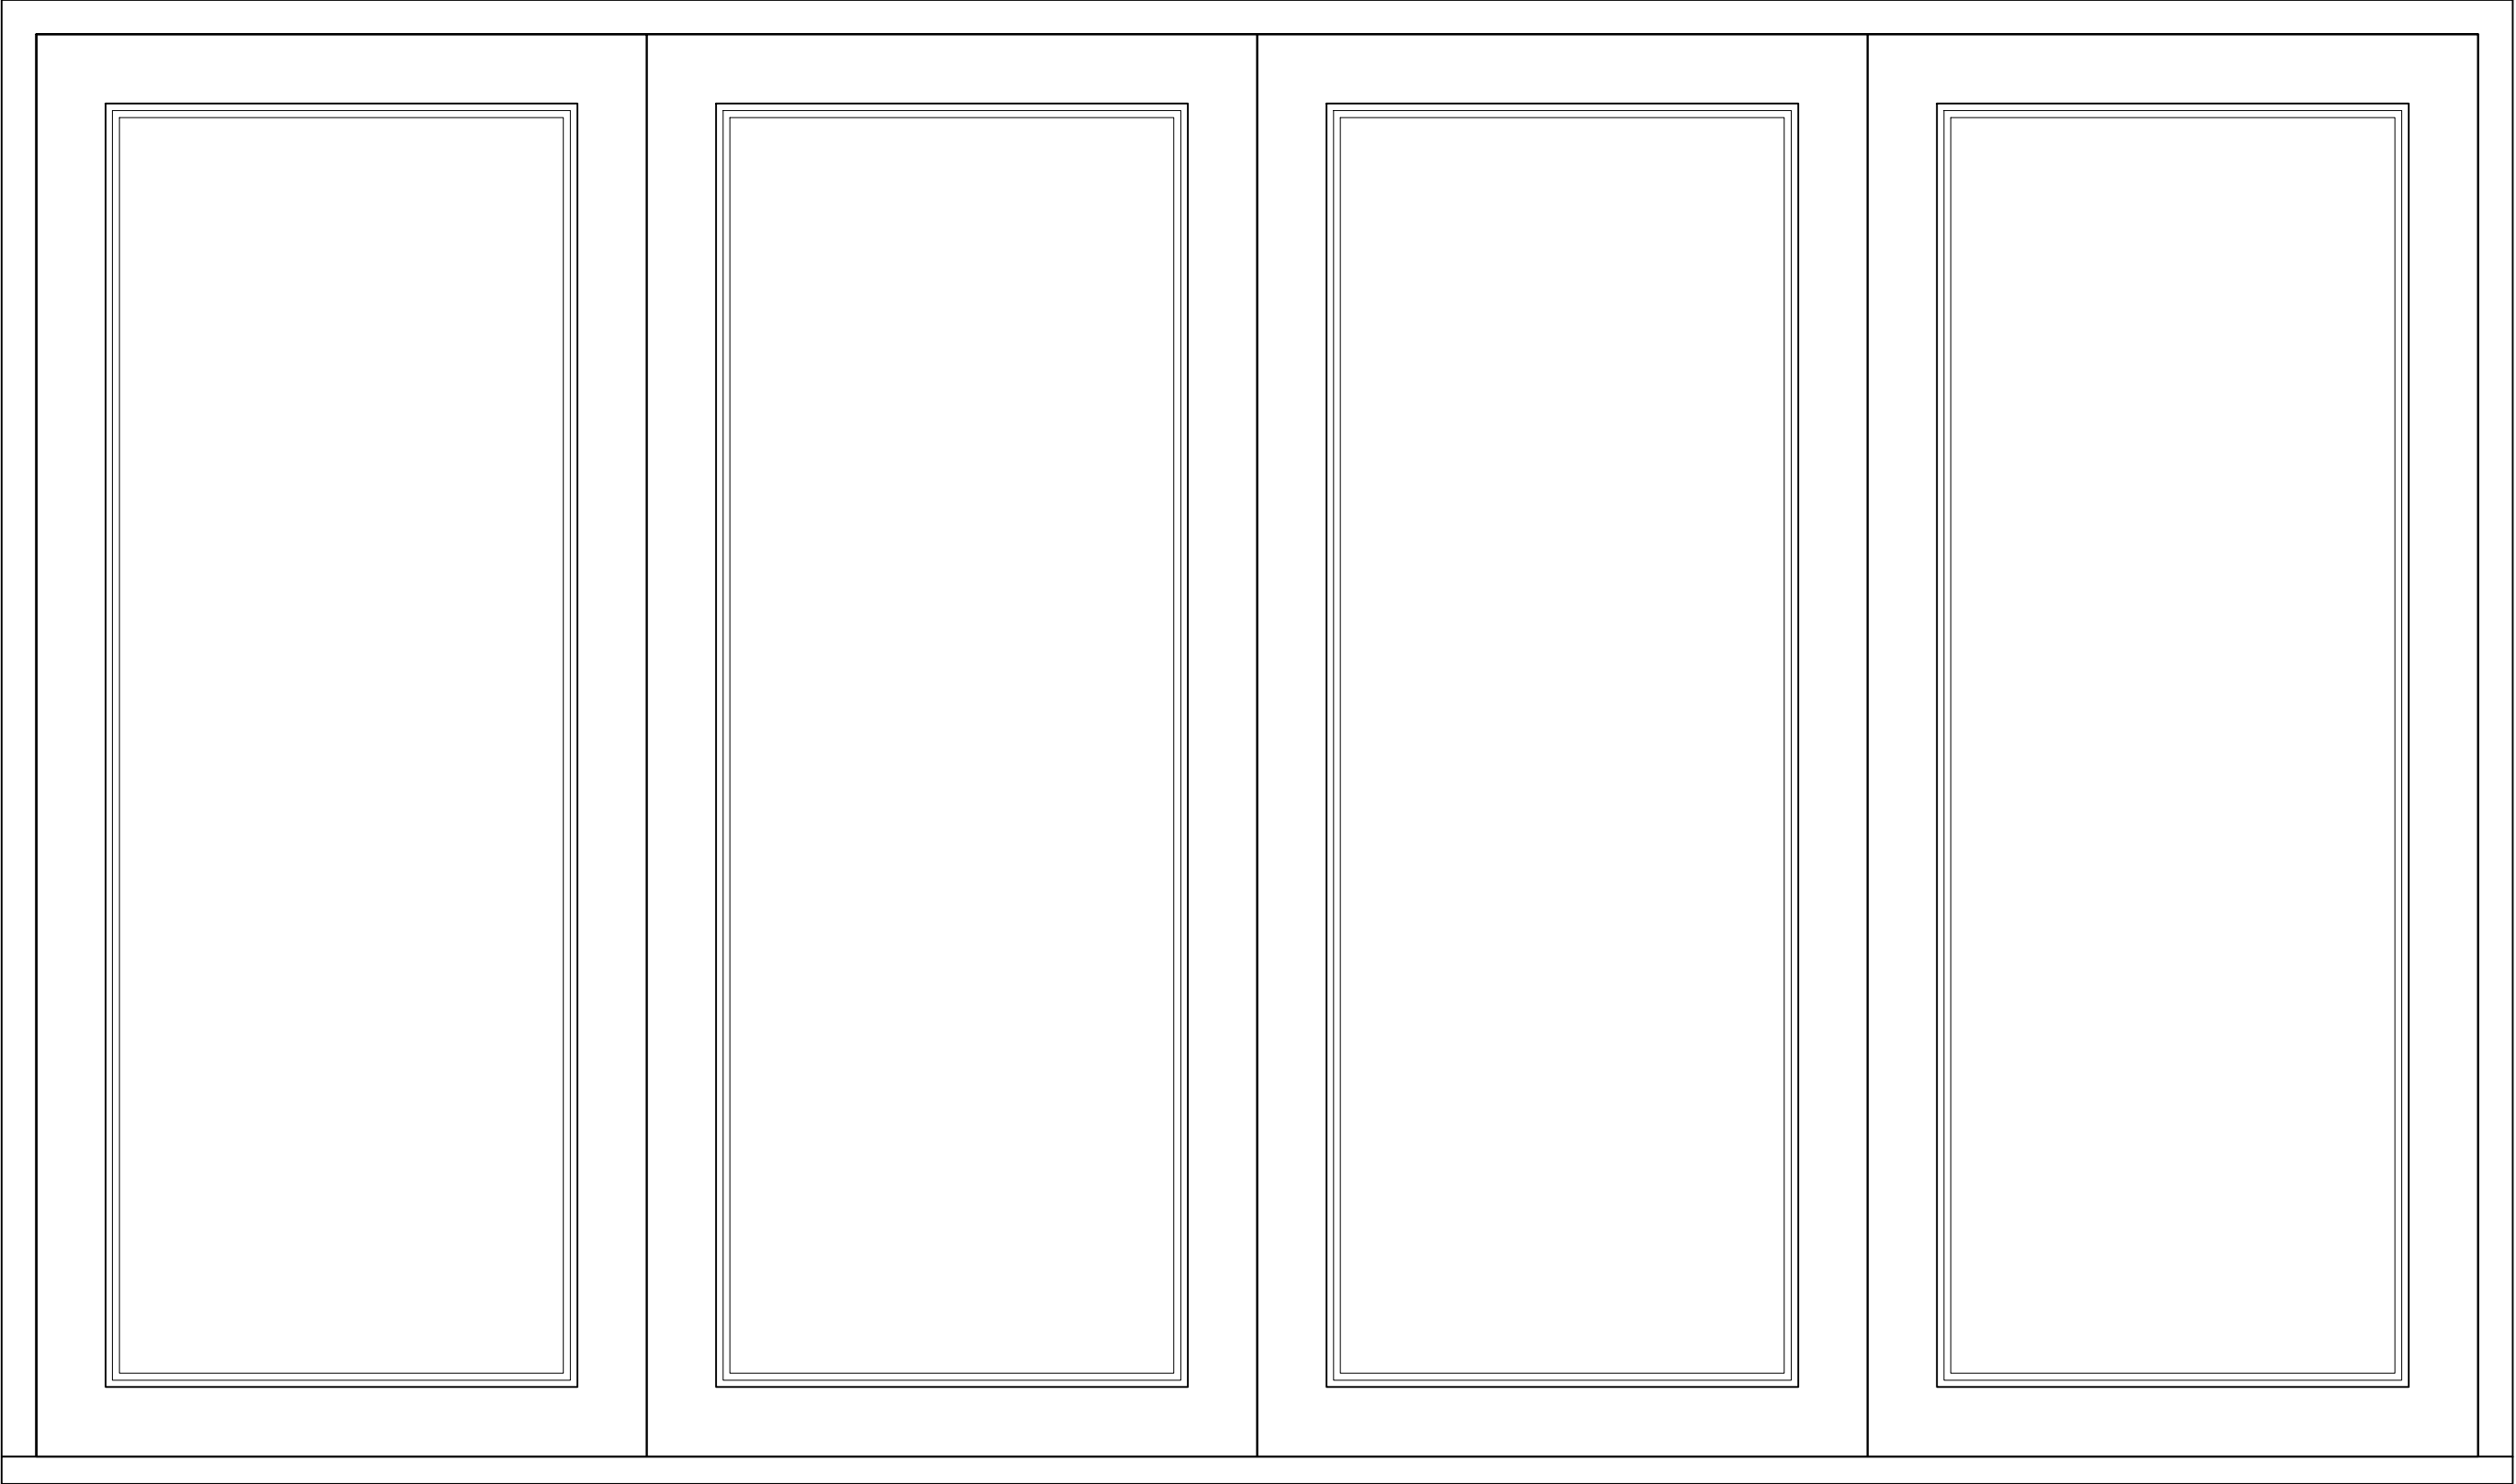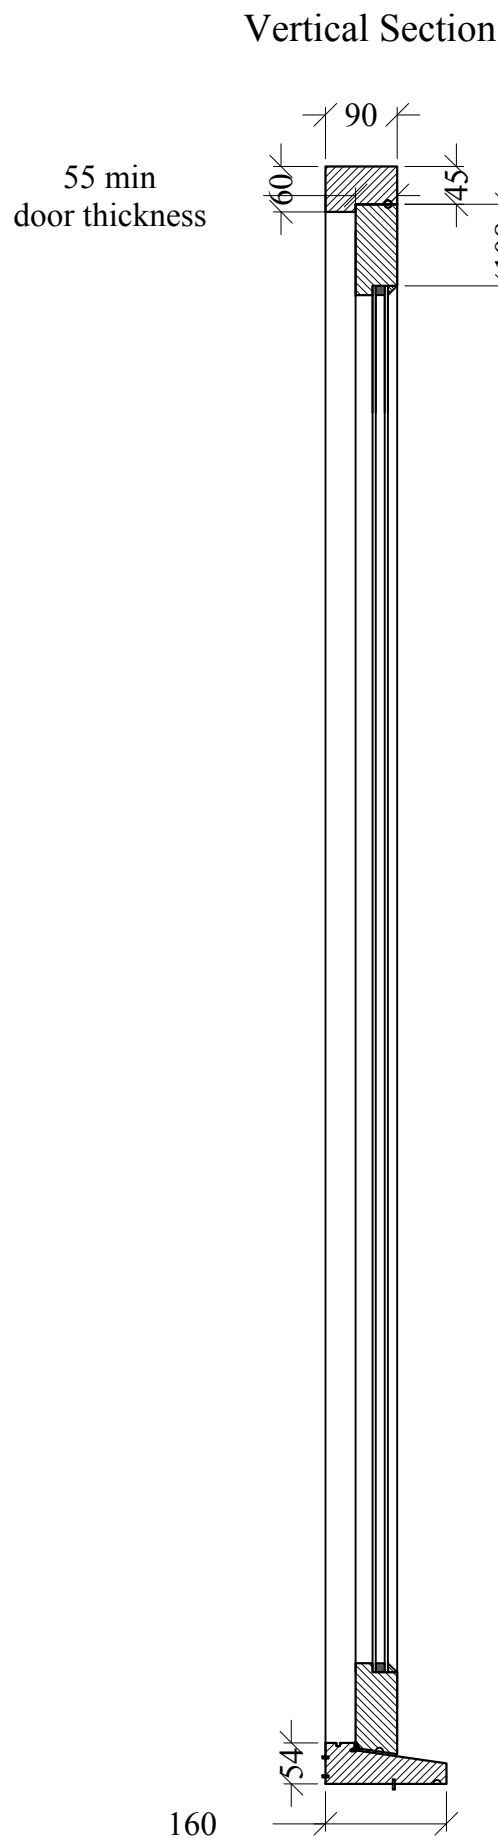

Planning
Building Regulations

This drawing is the Copyright of SJ Design Limited.
All dimensions must be checked on site.
All materials and workmanship are to be in accordance with prevailing British
Standards, Codes of Practice, Building Regulations, manufacturers and Institution
recommendations and all to the complete satisfaction of SJ Design Limited.



Building Design & Surveying Consultants
The Old Co-Op Building, Church Street,
Hayfield, High Peak SK23 2JE
Tel:01663 742903 Fax:01663 751247
Mobile: 07984 007 087 Email: info@sjdesign.net
www.sjdesign.net

Client
Neville Reeve
Job Title
Proposed alterations at
24 Kinder Road
Hayfield
High Peak
SK22 2HS

Drawing Title
Joinery Details as Proposed

Scale
1:10; @A1 unless marked
Date
July 2022
Drawn by
SJ

Drawing No. 201	Rev.
--------------------	------