
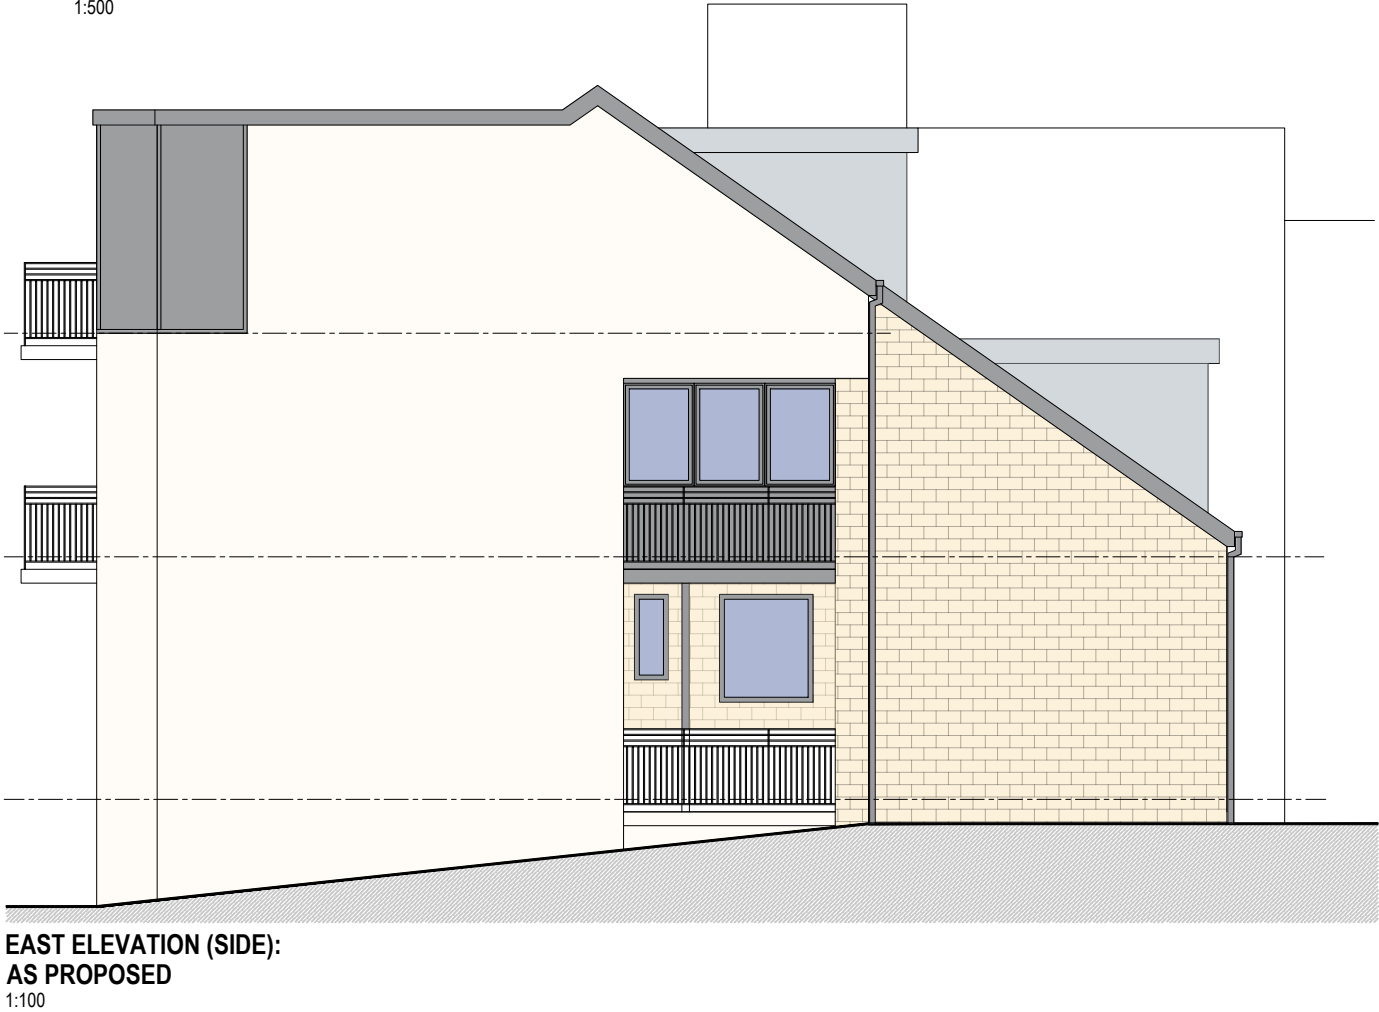
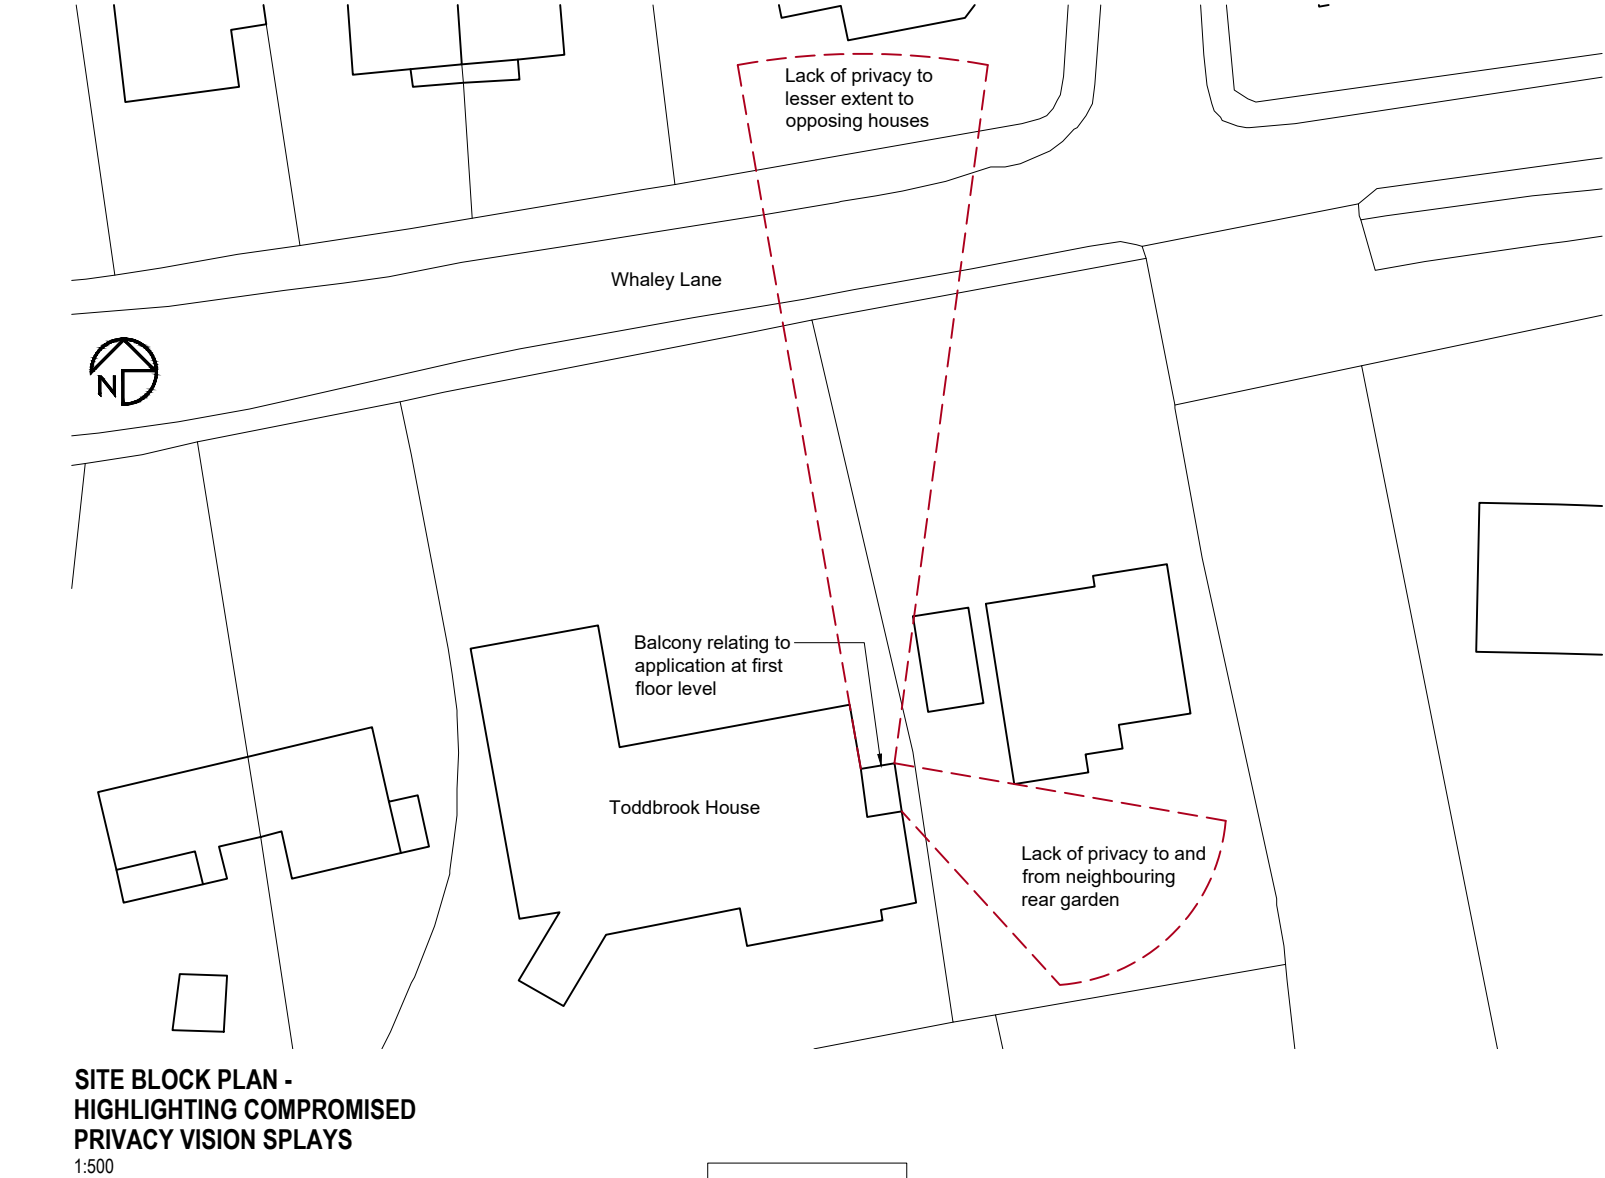
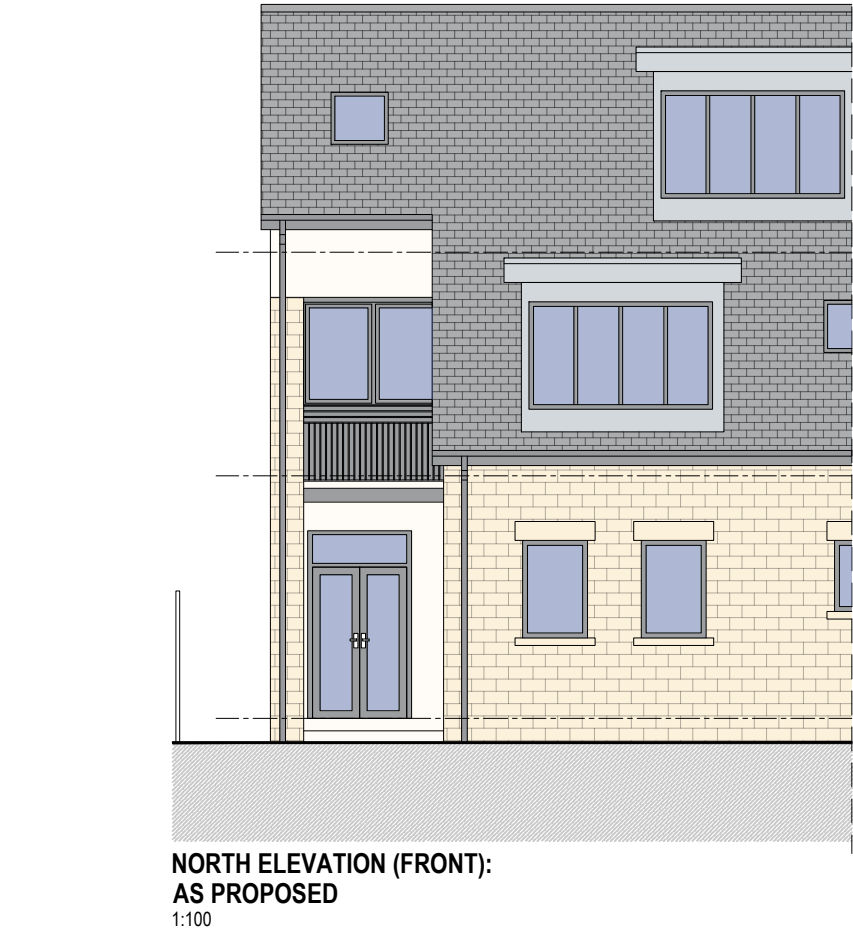


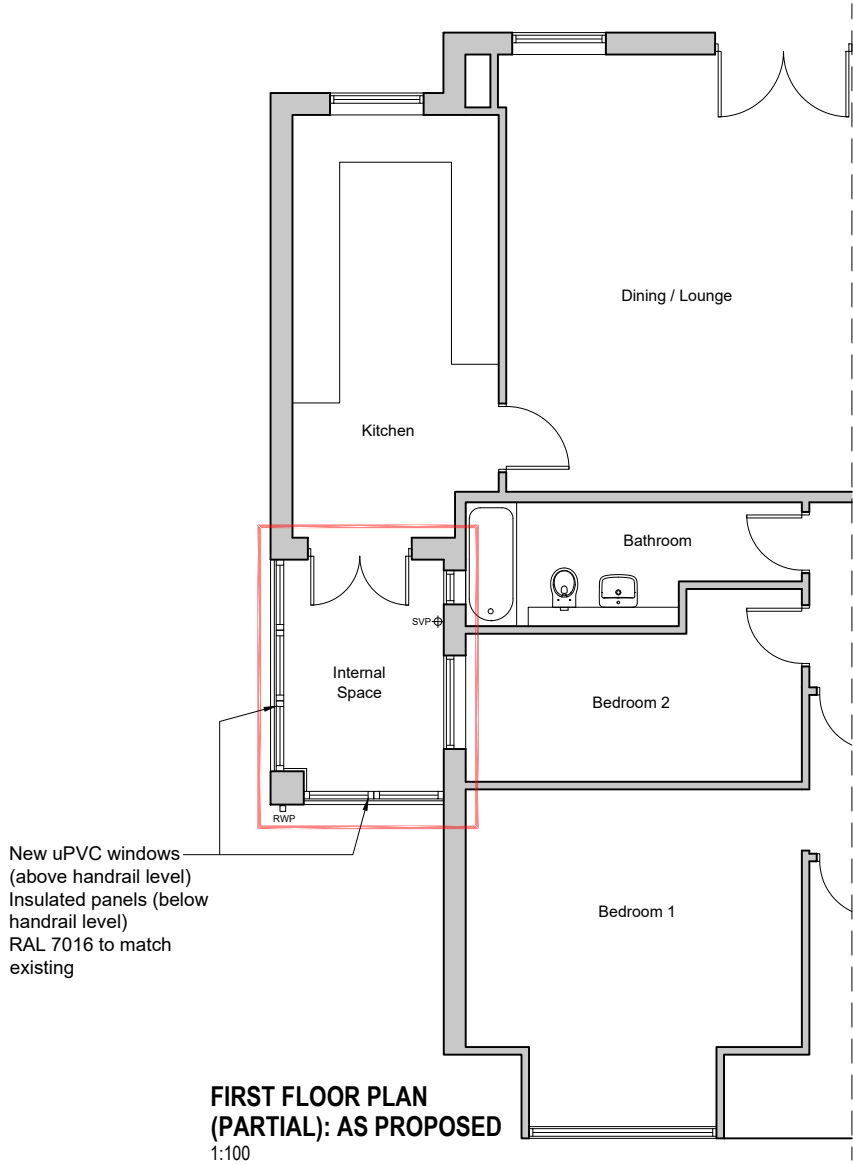

Notes:

This drawing is under the copyright ownership of Aracus Ltd and cannot be used or replicated without permission from the owner. Scaling off this drawing should only be done for planning purposes. No construction work should be done from scaled measurements. Hatches shown are indicative and for illustrative purposes. Setting out should be done from levels and dimensions provided. All dimensions and levels should be checked on site prior to installations, fabrications and/or construction.

P03	Planning submission	08.08.22
P02	Draft issue ahead of planning application	25.07.22
P01	Initial issue	14.07.22

Rev	Description	Date
-----	-------------	------

Aracus Architectural

Aracus Ltd
Architectural Design
Technical Drawing
CDM Administration
Professional Drawing Outsourcing

Office D
22 Hardwick Street
Buxton,
Derbyshire
SK17 6DH

E: info@aracus.com
T: 07800 870 974
W: www.aracus.com

Client:	Mr. P. Carnall
Project:	Proposed Balcony Enclosure Toddbrook House Whaley Lane, Whaley Bridge
Drawing:	Plans and Elevations As Proposed

Project	Author	Volume	Level	Type	Role	Drig.Number
---------	--------	--------	-------	------	------	-------------

22016 - XX - XX - XX - XX - X - 41001

Status S0 INITIAL STATUS

Revision P03 PRELIMINARY

Scale	Drawn	Date
As Noted	AF	14.07.22
Sheet	Checked	Aracus Job No.
A3	-	22016