



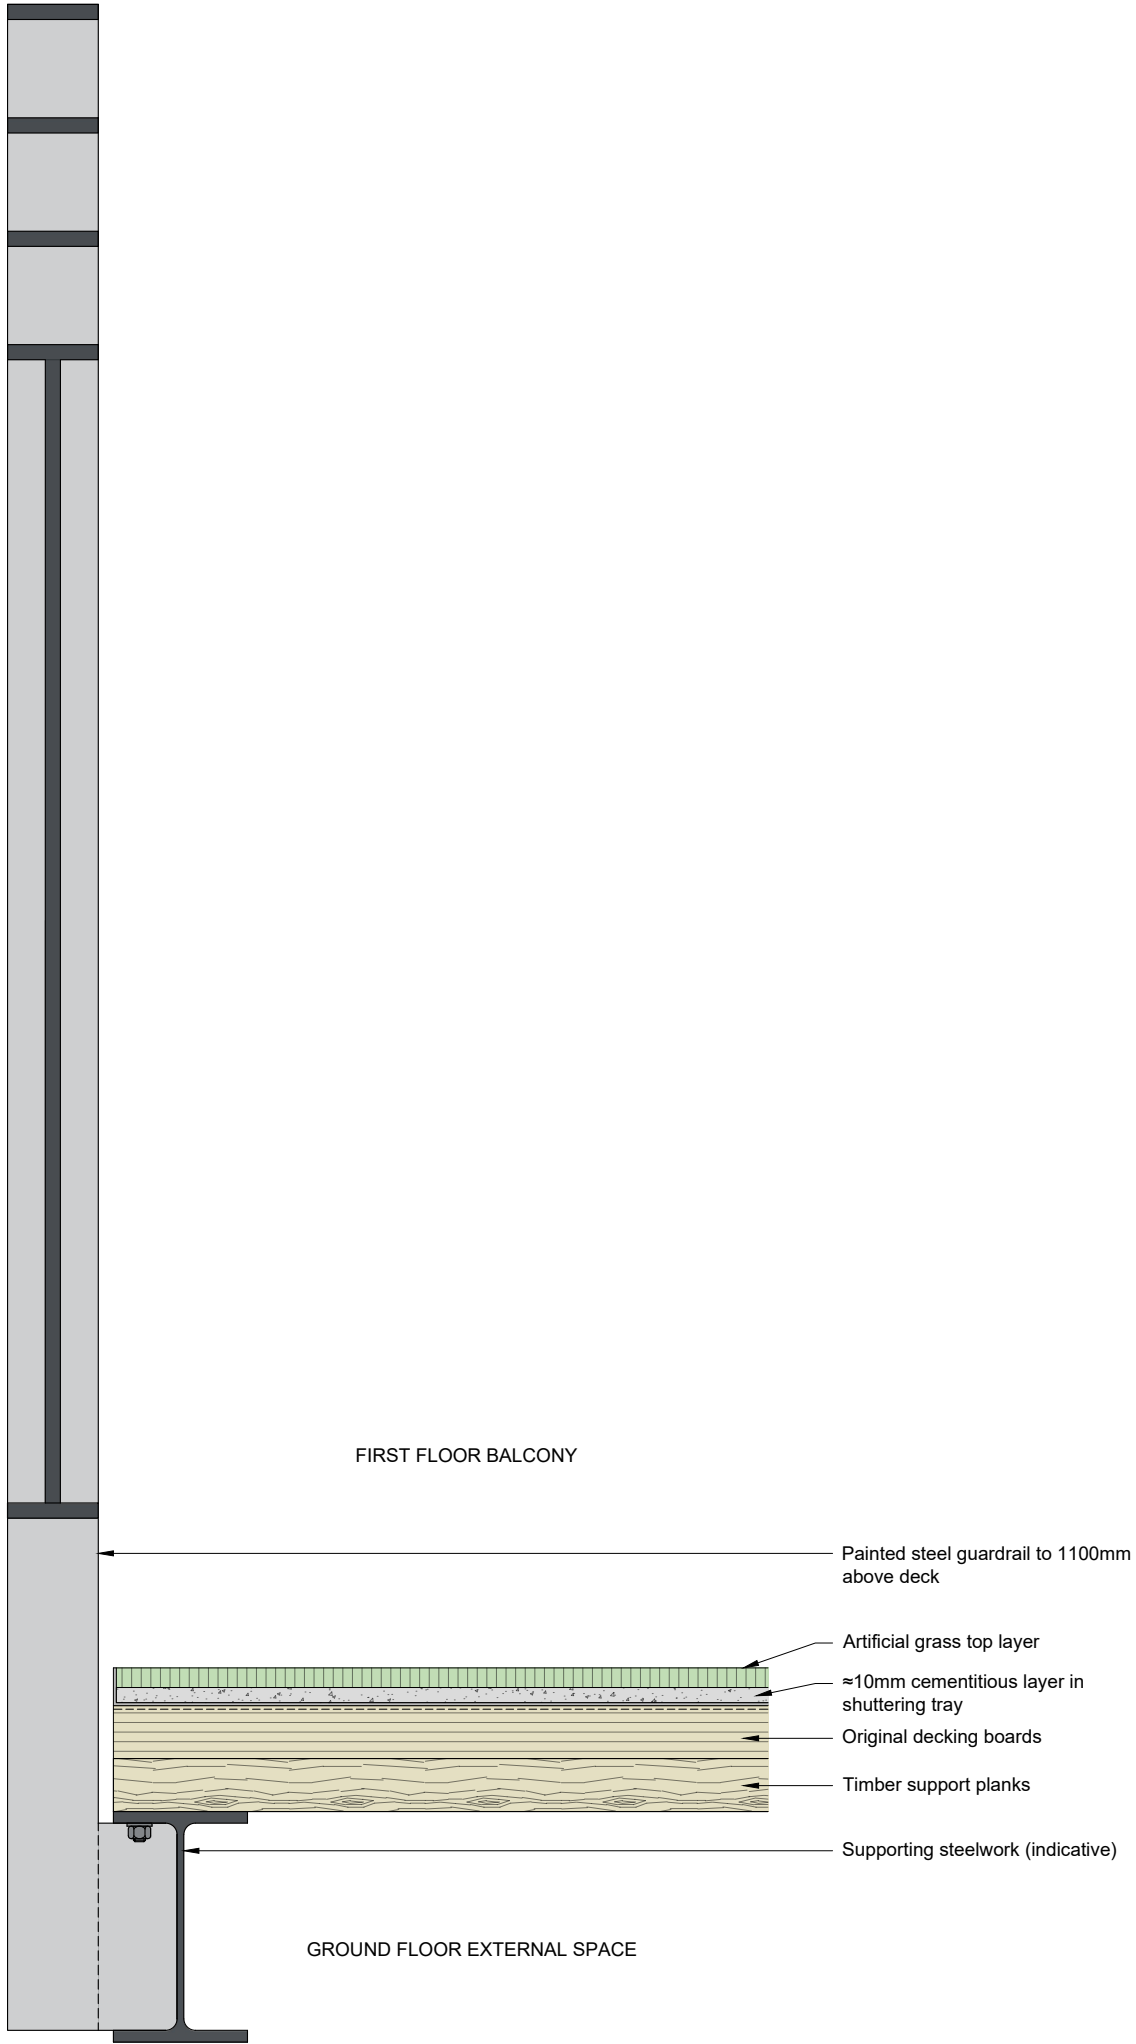

BALCONY EDGE DETAIL
AS EXISTING

1:5

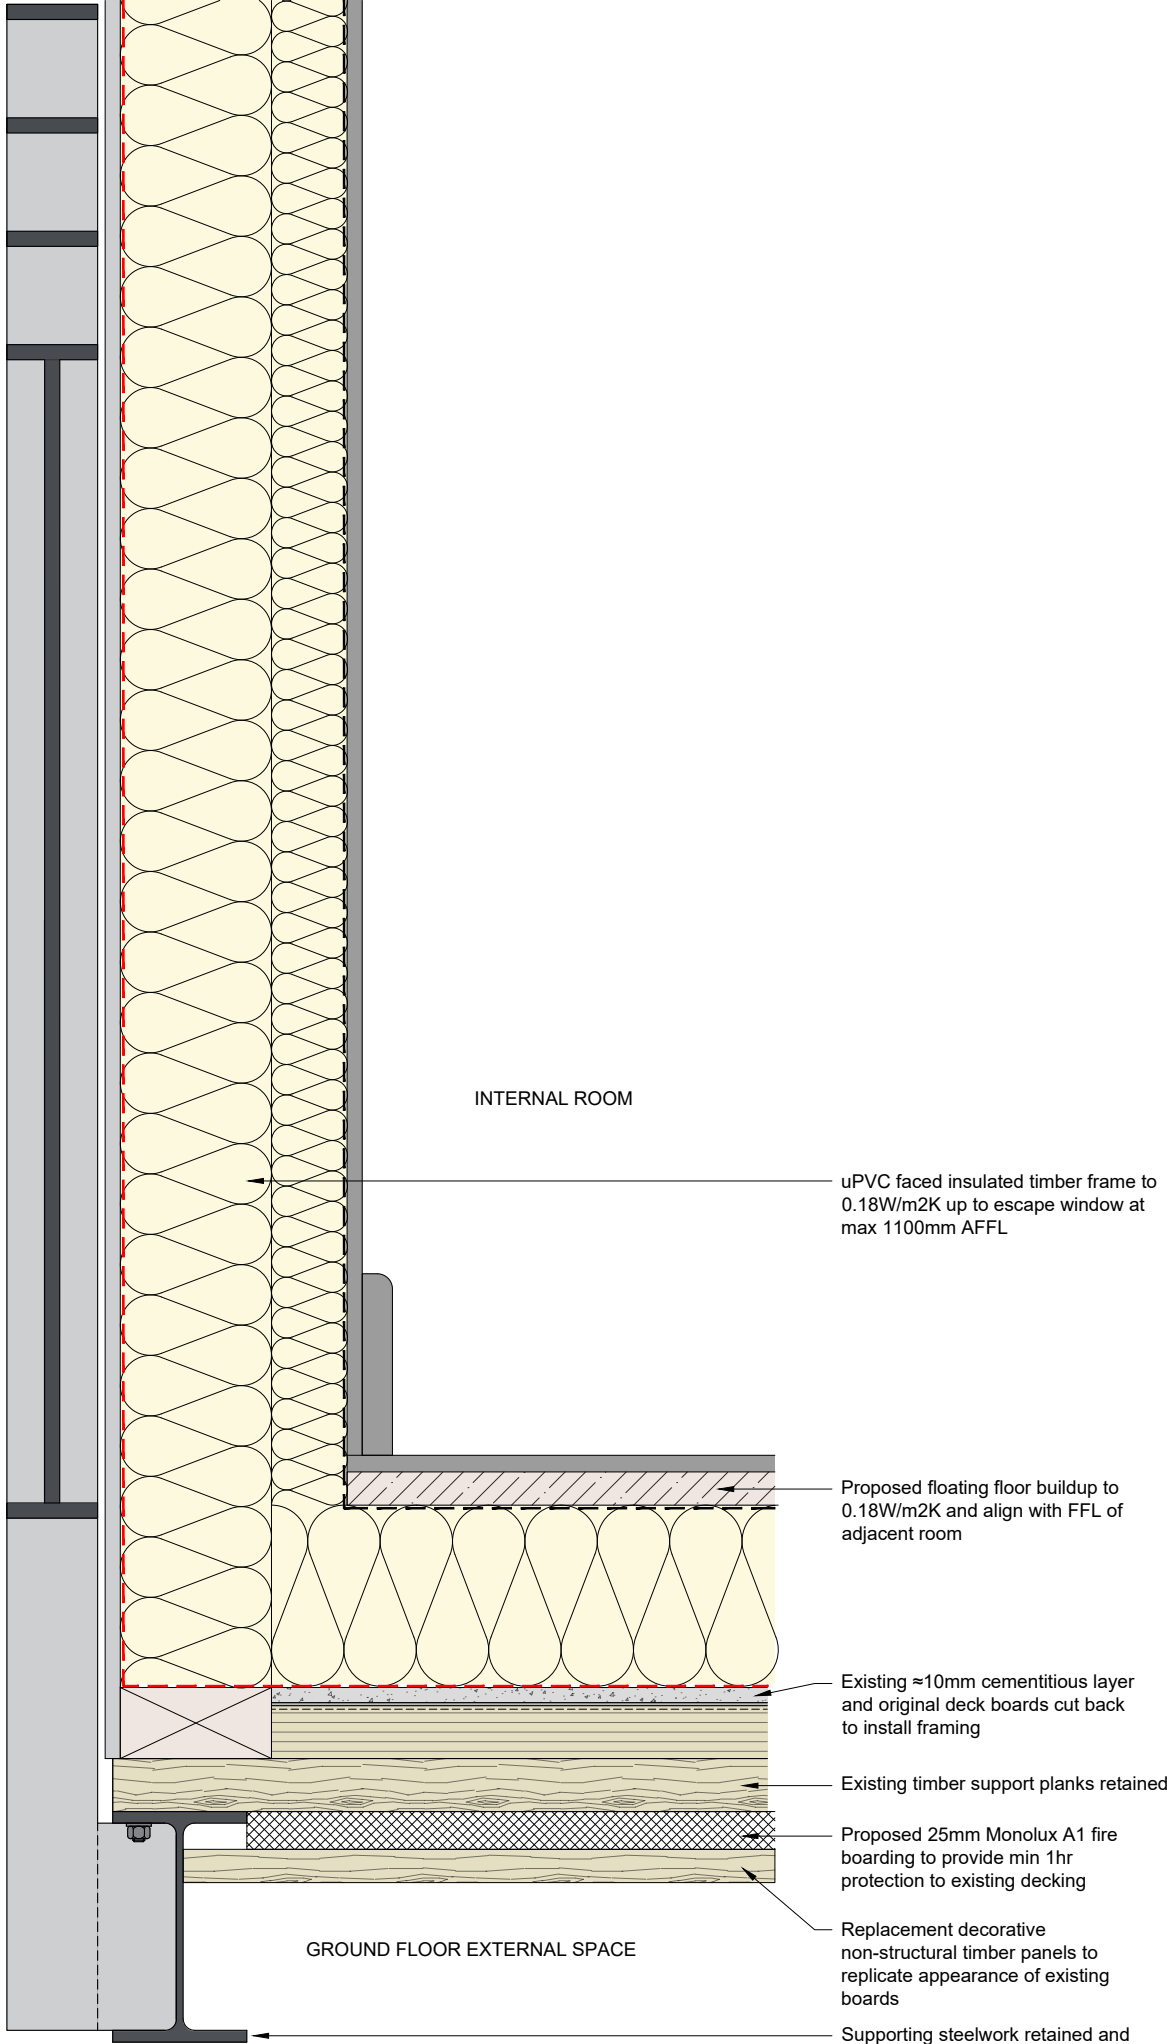

BALCONY EDGE DETAIL
AS PROPOSED

1:5

Notes:

This drawing is under the copyright ownership of Aracus Ltd and cannot be used or replicated without permission from the owner. Scaling off this drawing should only be done for planning purposes. No construction work should be done from scaled measurements. Hatches shown are indicative and for illustrative purposes. Setting out should be done from levels and dimensions provided. All dimensions and levels should be checked on site prior to installations, fabrications and/or construction.

P04	Planning submission	08.08.22
P03	Fire protection to existing structure amended to BCO comments	04.08.22
P02	Draft issue ahead of planning application	25.07.22
P01	Initial issue	14.07.22

Rev	Description	Date
-----	-------------	------

Aracus Architectural

Aracus Ltd
Architectural Design
Technical Drawing
CDM Administration
Professional Drawing Outsourcing

Office D
22 Hardwick Street
Buxton,
Derbyshire
SK17 6DH

E: info@aracus.com
T: 07800 870 874
W: www.aracus.com

Client:	Mr. P. Carnall
Project:	Proposed Balcony Enclosure Toddbrook House Whaley Lane, Whaley Bridge
Drawing:	Initial Proposal Wall to Floor Junction

Project	Author	Volume	Level	Type	Role	Drig. Number
---------	--------	--------	-------	------	------	--------------

22016 - XX - XX - XX - XX - X - 69001

Status:	S0	INITIAL STATUS
Revision:	P04	PRELIMINARY

Scale:	As Noted	Drawn:	AF	Date:	14.07.22
Sheet:	A3	Checked:	-	Aracus Job No.:	22016