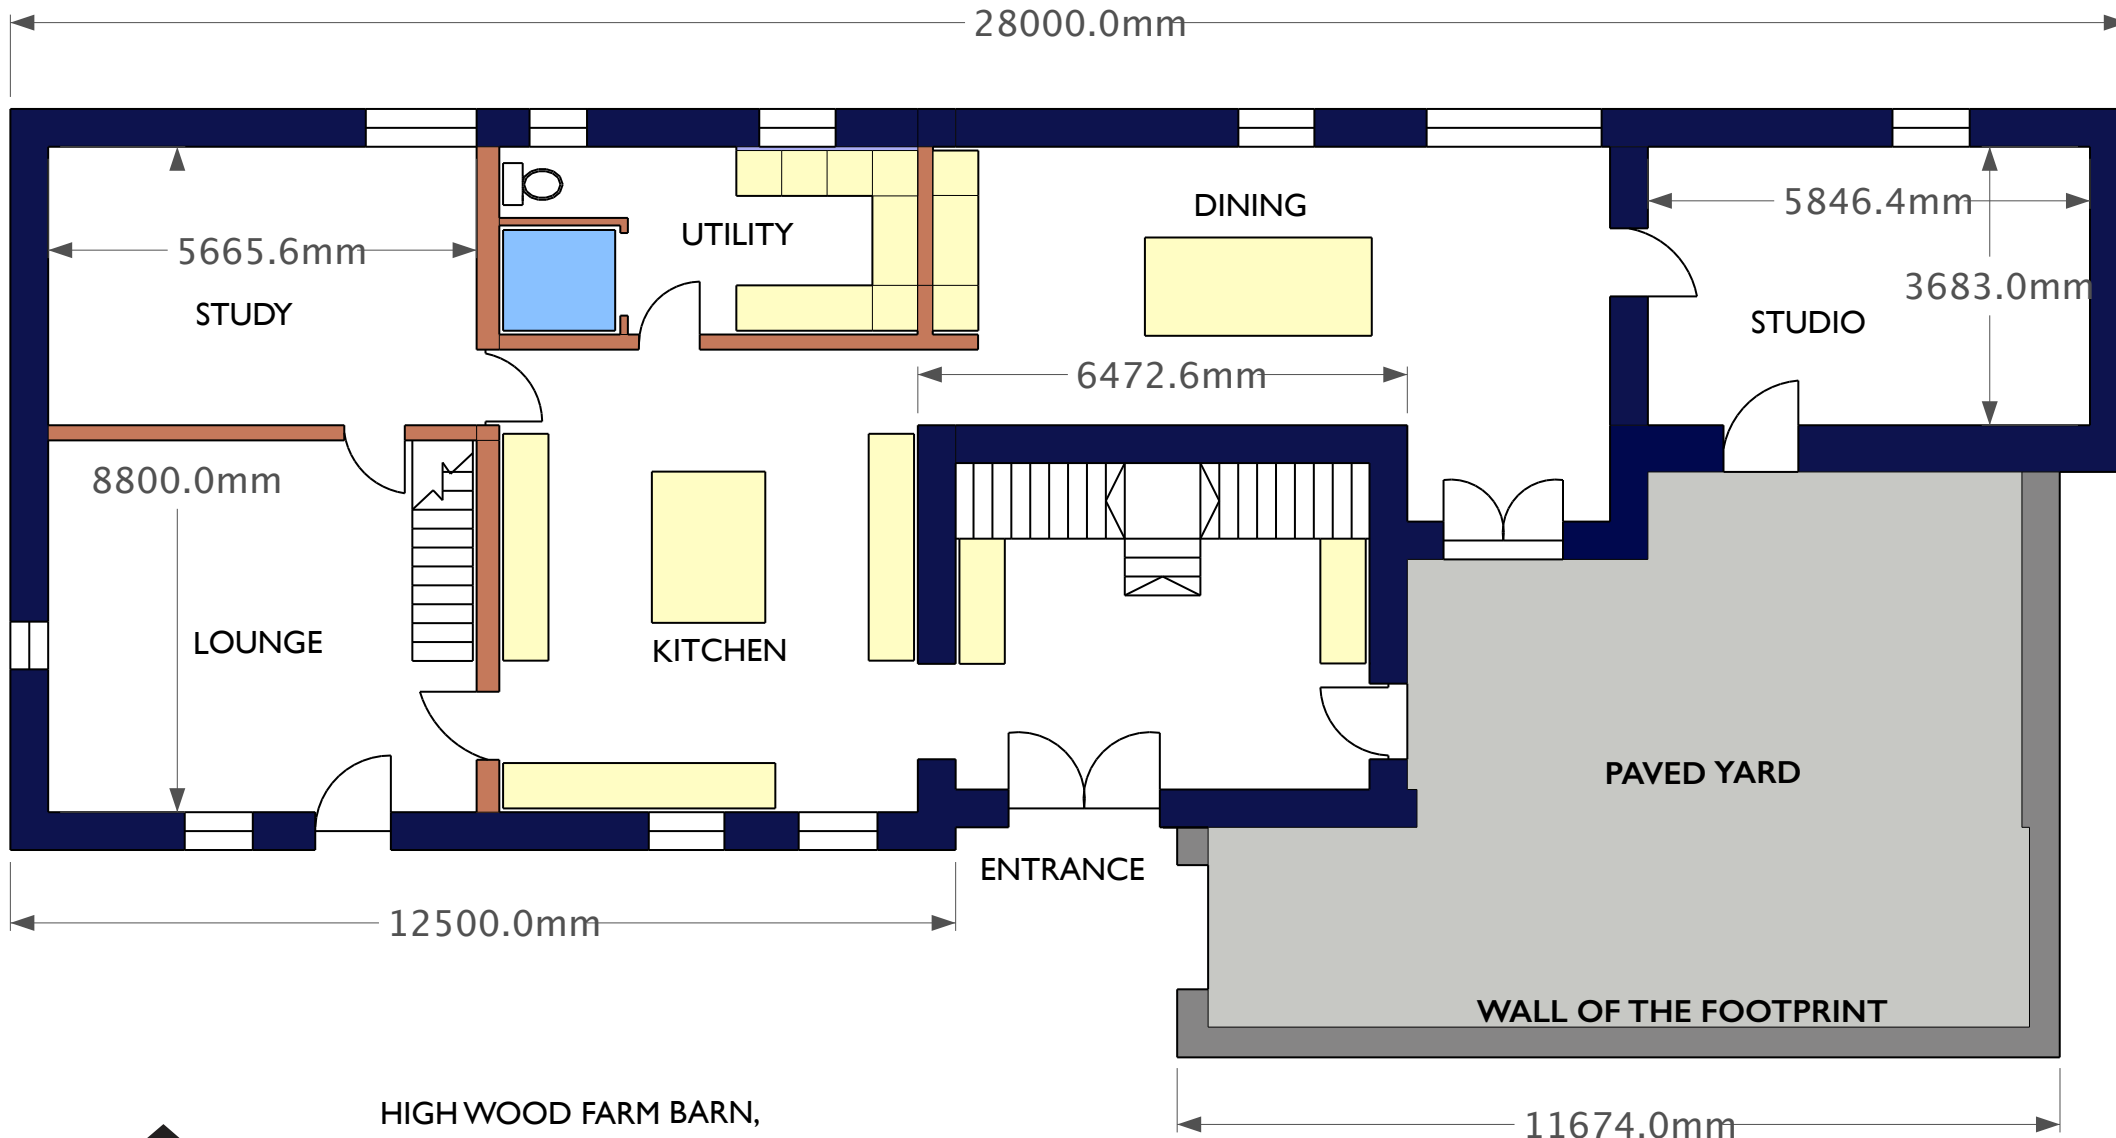


HIGH WOOD FARM BARN,
MELLOR ROAD, SK22 4QG.
PROPOSED GROUND FLOOR
SCALE 1-100
DWG No. MC.6.