
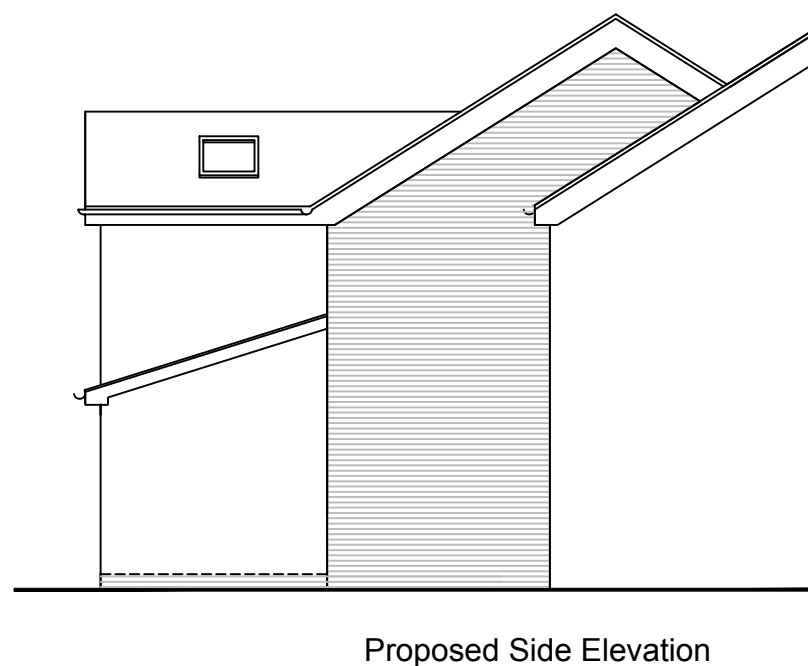


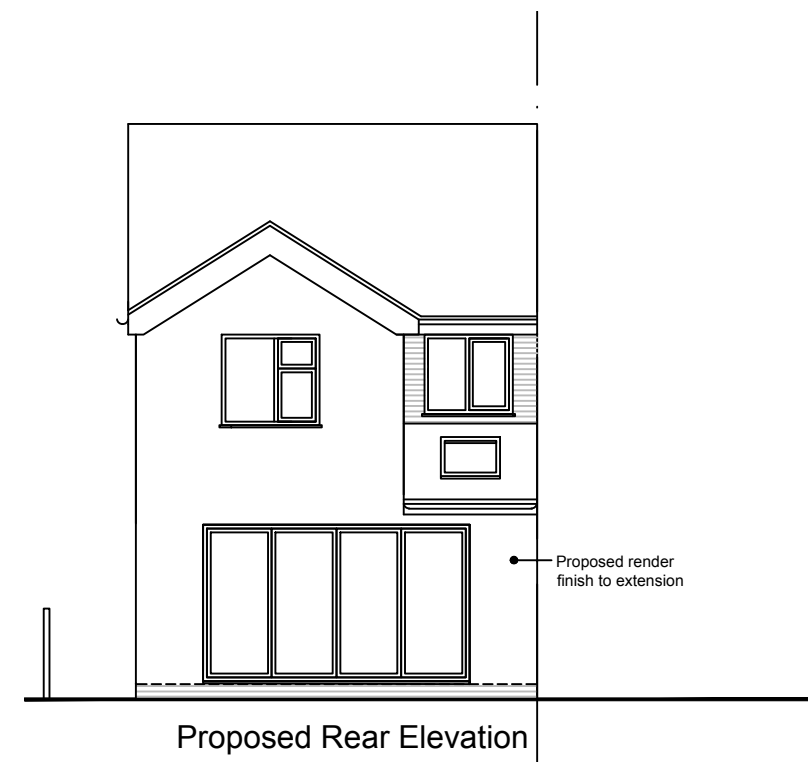

Client:

Mr & Mrs Giles
21 Shawfield Road, Hadfield, SK13 2BJ

Project:

Proposed two storey rear extension

Title:

Proposed Elevations

Scale: 1:100 @ A3

Drawn: C.K.	Date: August 2022
----------------	----------------------

Project no.: 3156	Drawing no.: 3156-003
----------------------	--------------------------

PLANMART LIMITED
9, GEORGE STREET, GLOSSOP,
DERBYSHIRE SK13 8AY.
TEL: 01457 863153

