





Scale 1:1250

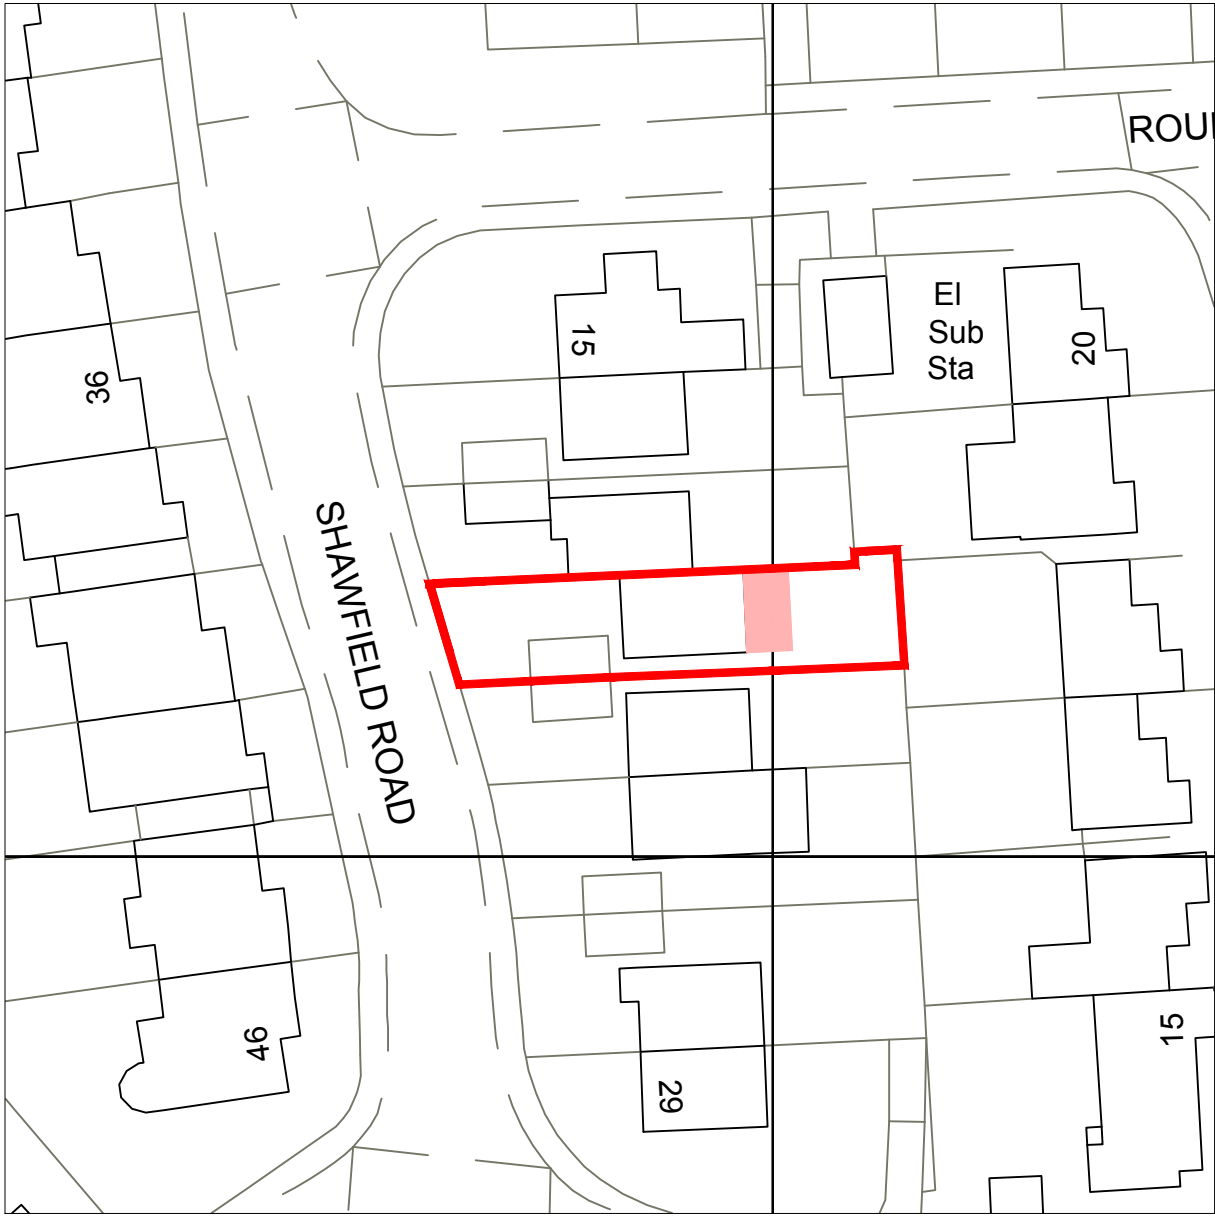

Scale 1:500

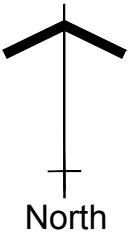

- Boundary
- Area of proposal



Client:
Mr & Mrs Giles
21 Shawfield Road, Hadfield, SK13 2BJ

Project:
Proposed two storey rear extension

Title:
Location Plan

Scale: 1:1250 & 1:500 @ A3

Drawn: C.K.	Date: August 2022
----------------	----------------------

Project no.: 3156	Drawing no.: 3156-004
----------------------	--------------------------

PLANMART LIMITED
9, GEORGE STREET, GLOSSOP,
DERBYSHIRE SK13 8AY.
TEL: 01457 863153