



W1 - Window Details (1:10)

Painted timber frames:
'Celestial blue' by The Little Green paint company
Mullions 100 x 65mm
Side and top frames 135 x 50mm
Cill 135 x 55mm
Sashes 55 x 60mm
Double Glazing: 4.5:16:4.5

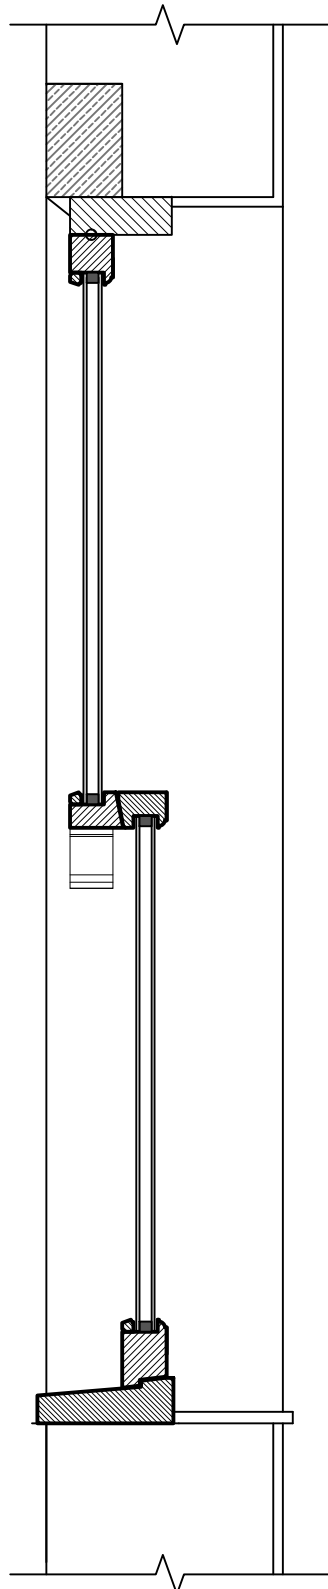

Vertical Section

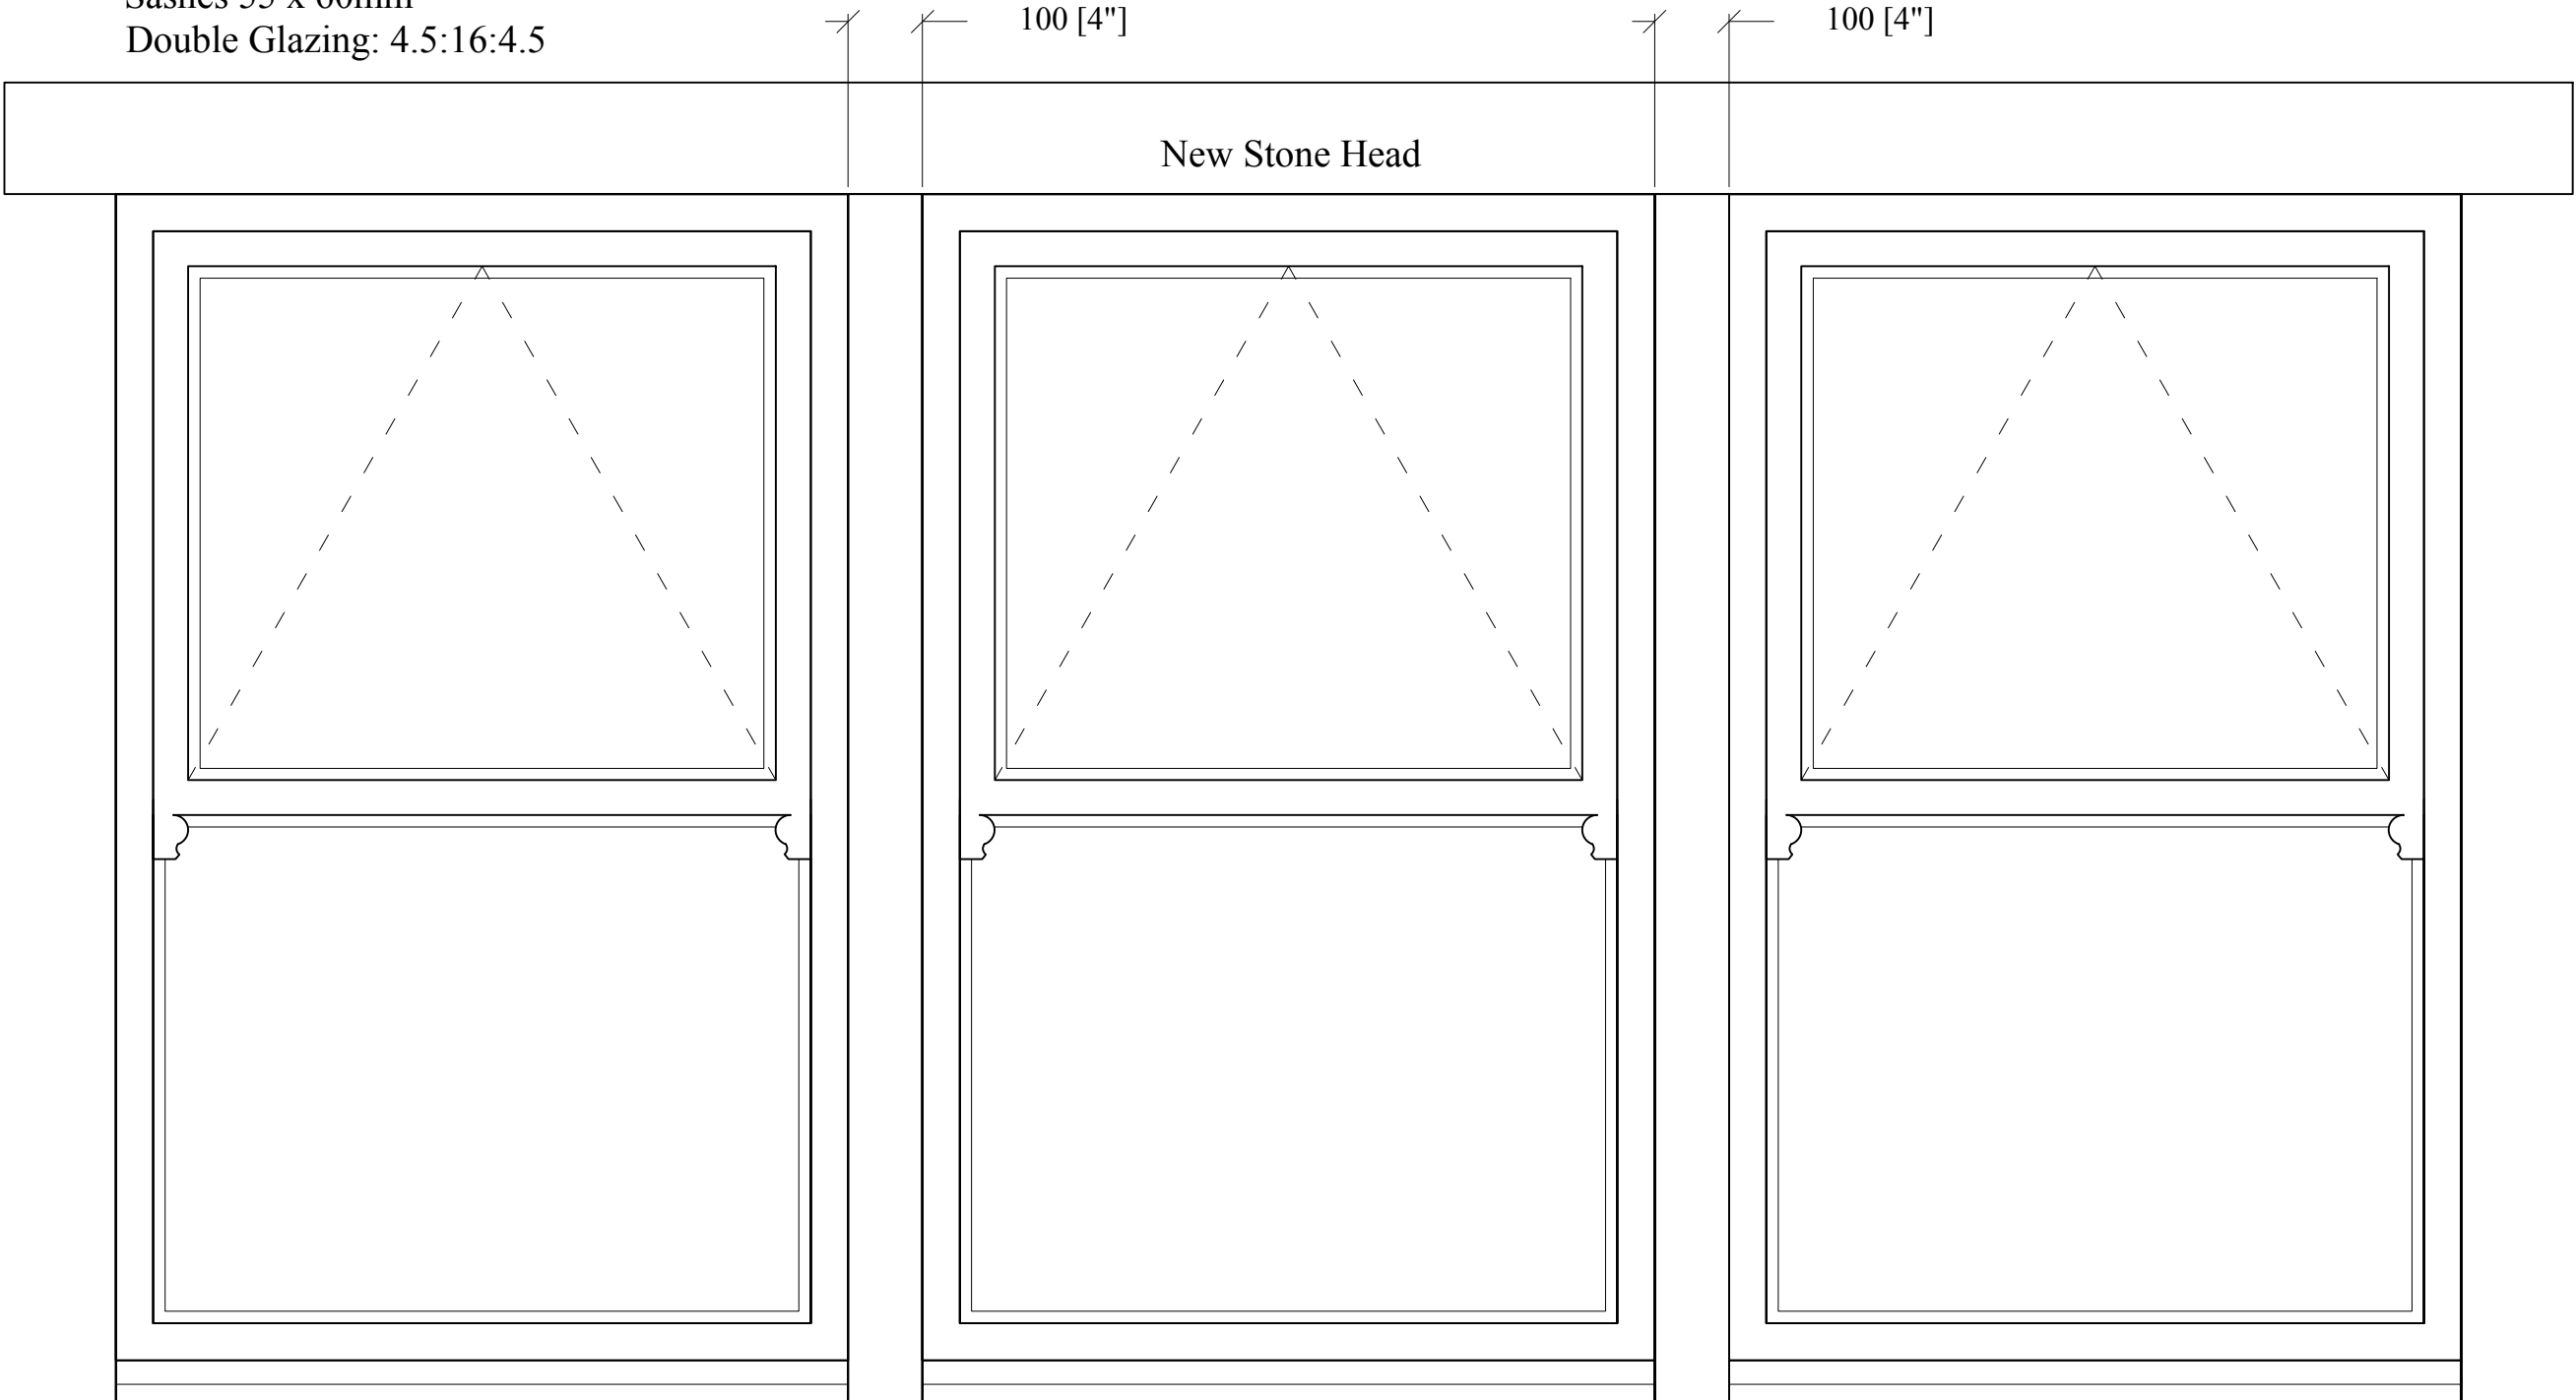

Planning

This drawing is the Copyright of SJ Design Limited.
All dimensions must be checked on site.
All materials and workmanship are to be in accordance with prevailing British
Standards, Codes of Practice, Building Regulations, manufacturers and federation
recommendations and all to the complete satisfaction of SJ Design Limited.



DESIGN LTD

Building Design & Surveying Consultants
The Old Co-Op Building, Church Street,
Hayfield, High Peak SK22 2JE
Tel:01663 742903 Fax:01663 751247
Mobile: 07984 007 087 Email: info@sjdesign.net
www.sjdesign.net

Client
Elaine and Paul Fleuriot

Job Title
4 Ellers Bank
Valley Road
Hayfield
High Peak
SK22 2LR

Drawing Title
Joinery Details
Sheet 1

Scale
1:10; @A2 unless marked

Date
September 2022

Drawn by
SJ

Drawing No. 201	Rev.
--------------------	------