
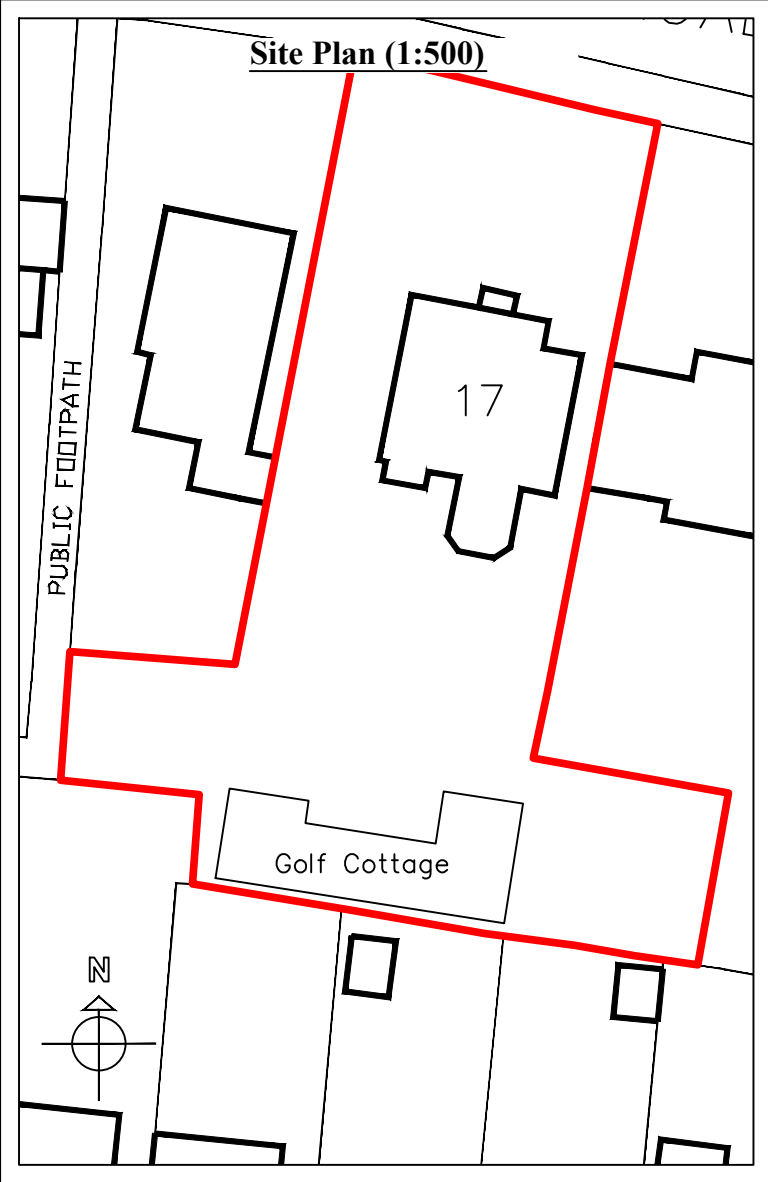
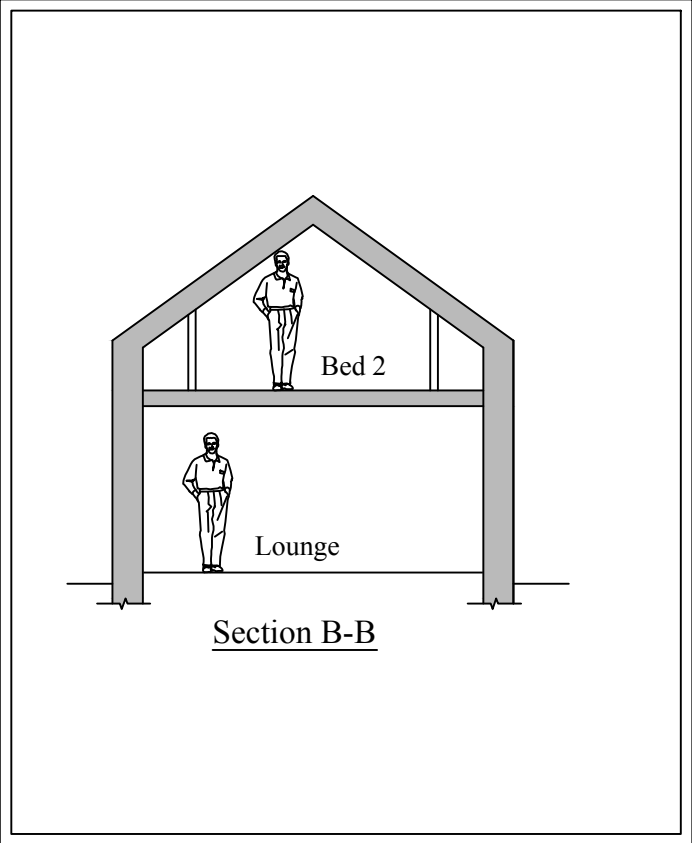
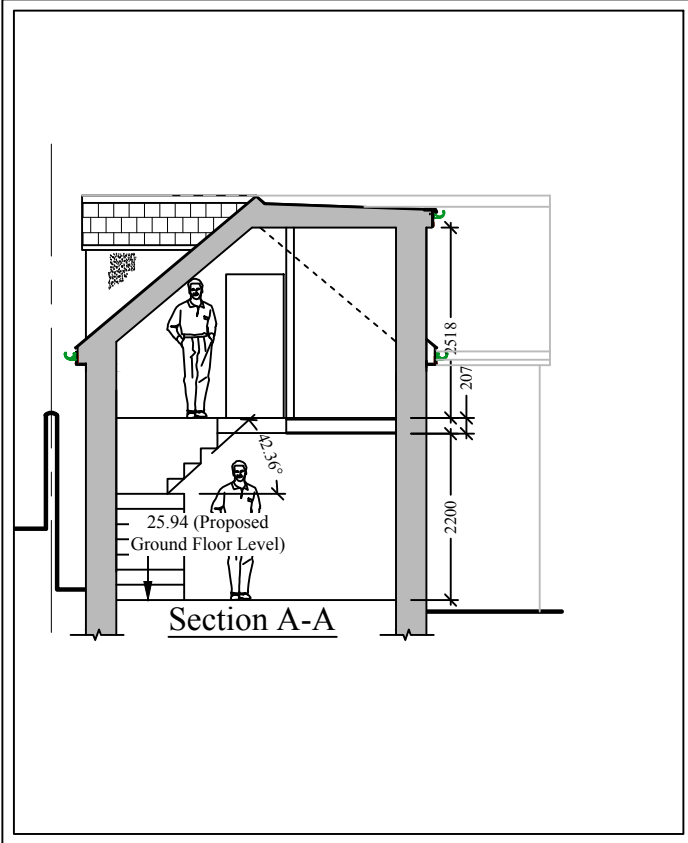
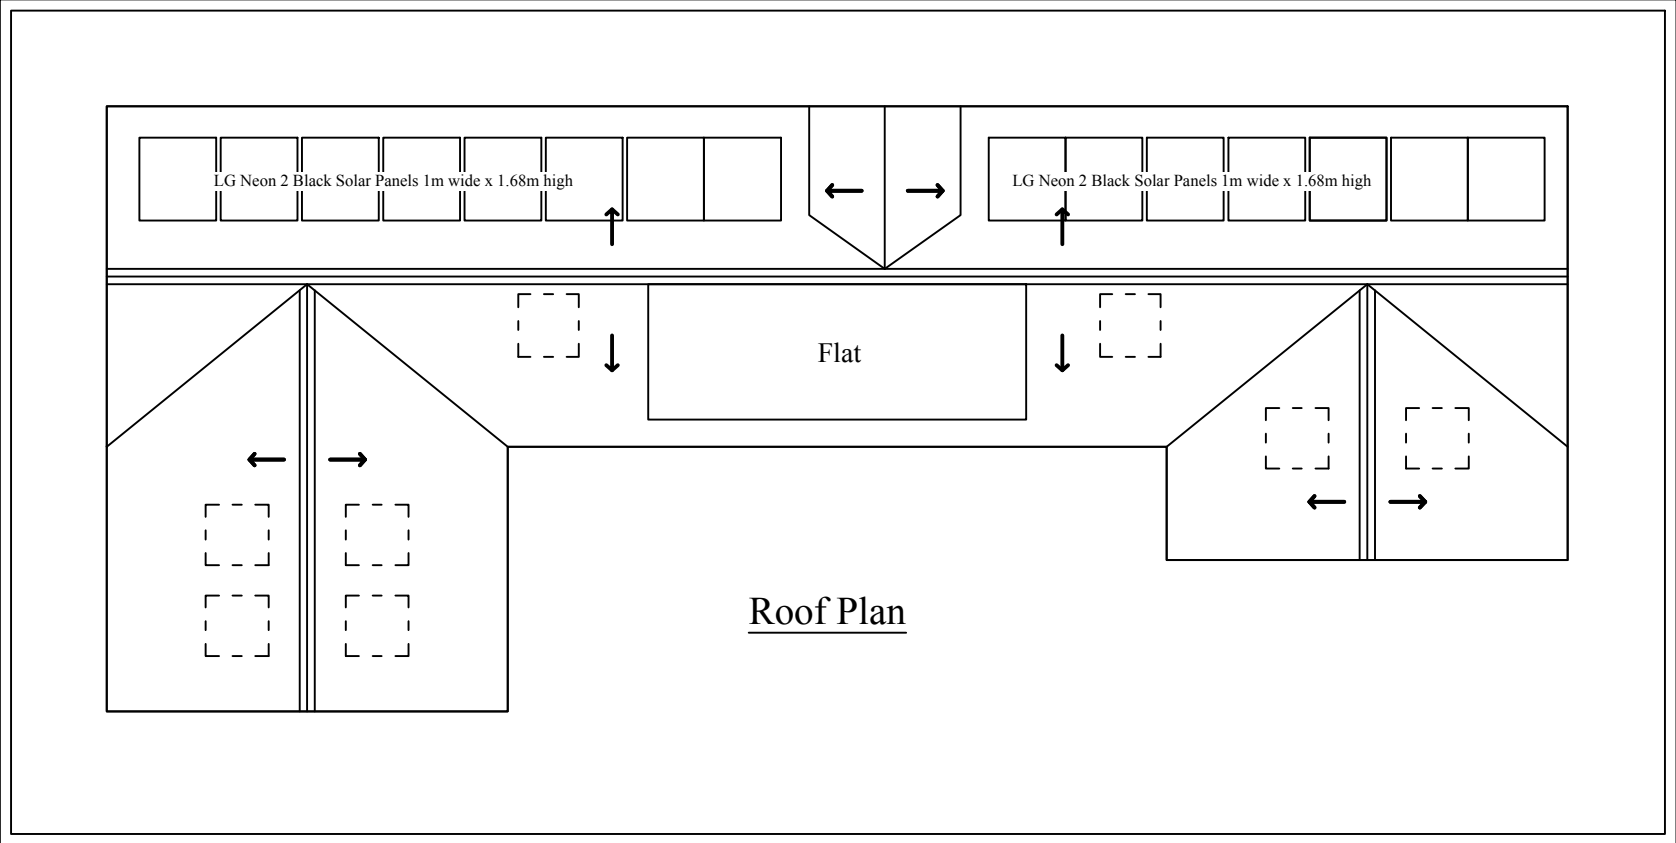
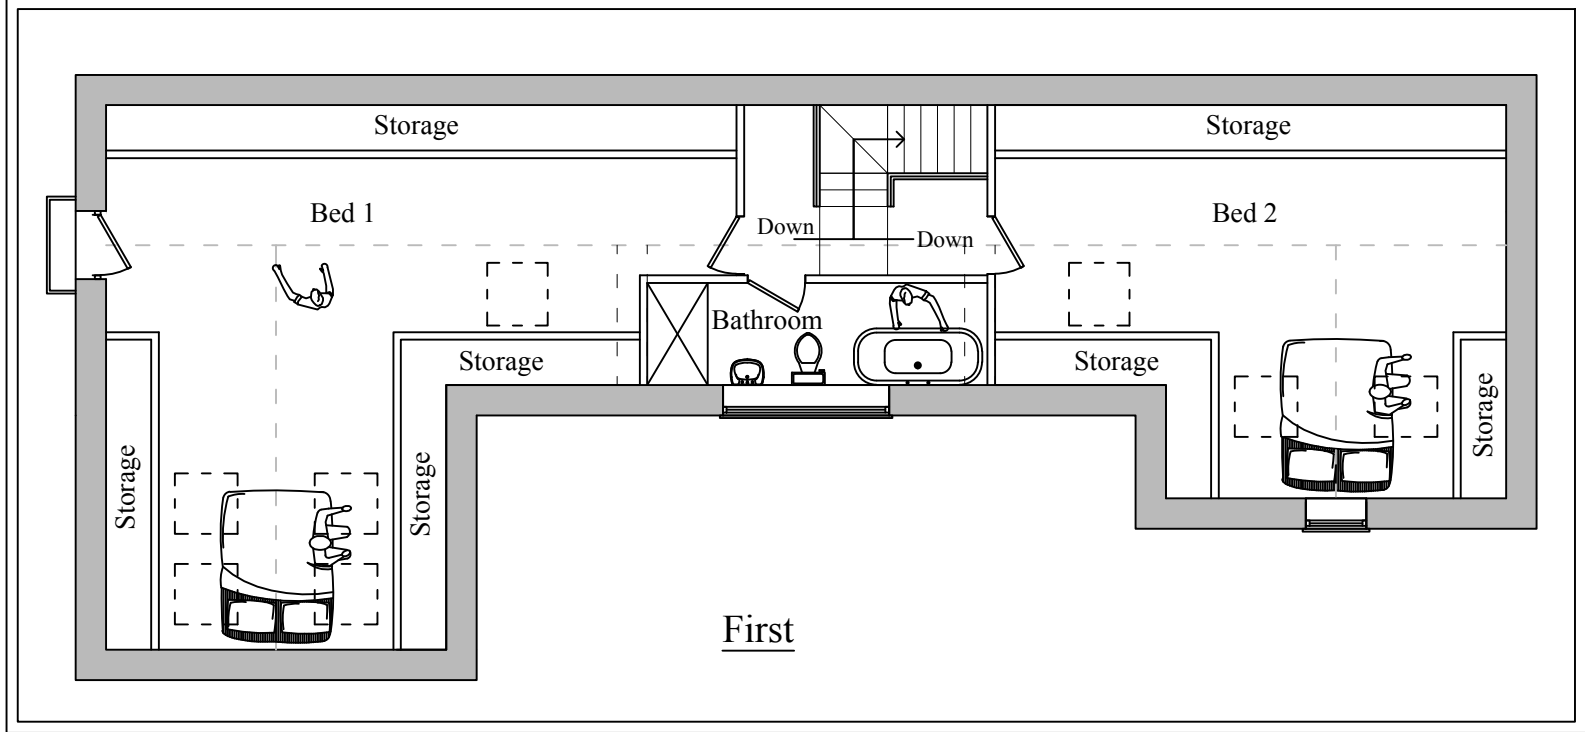
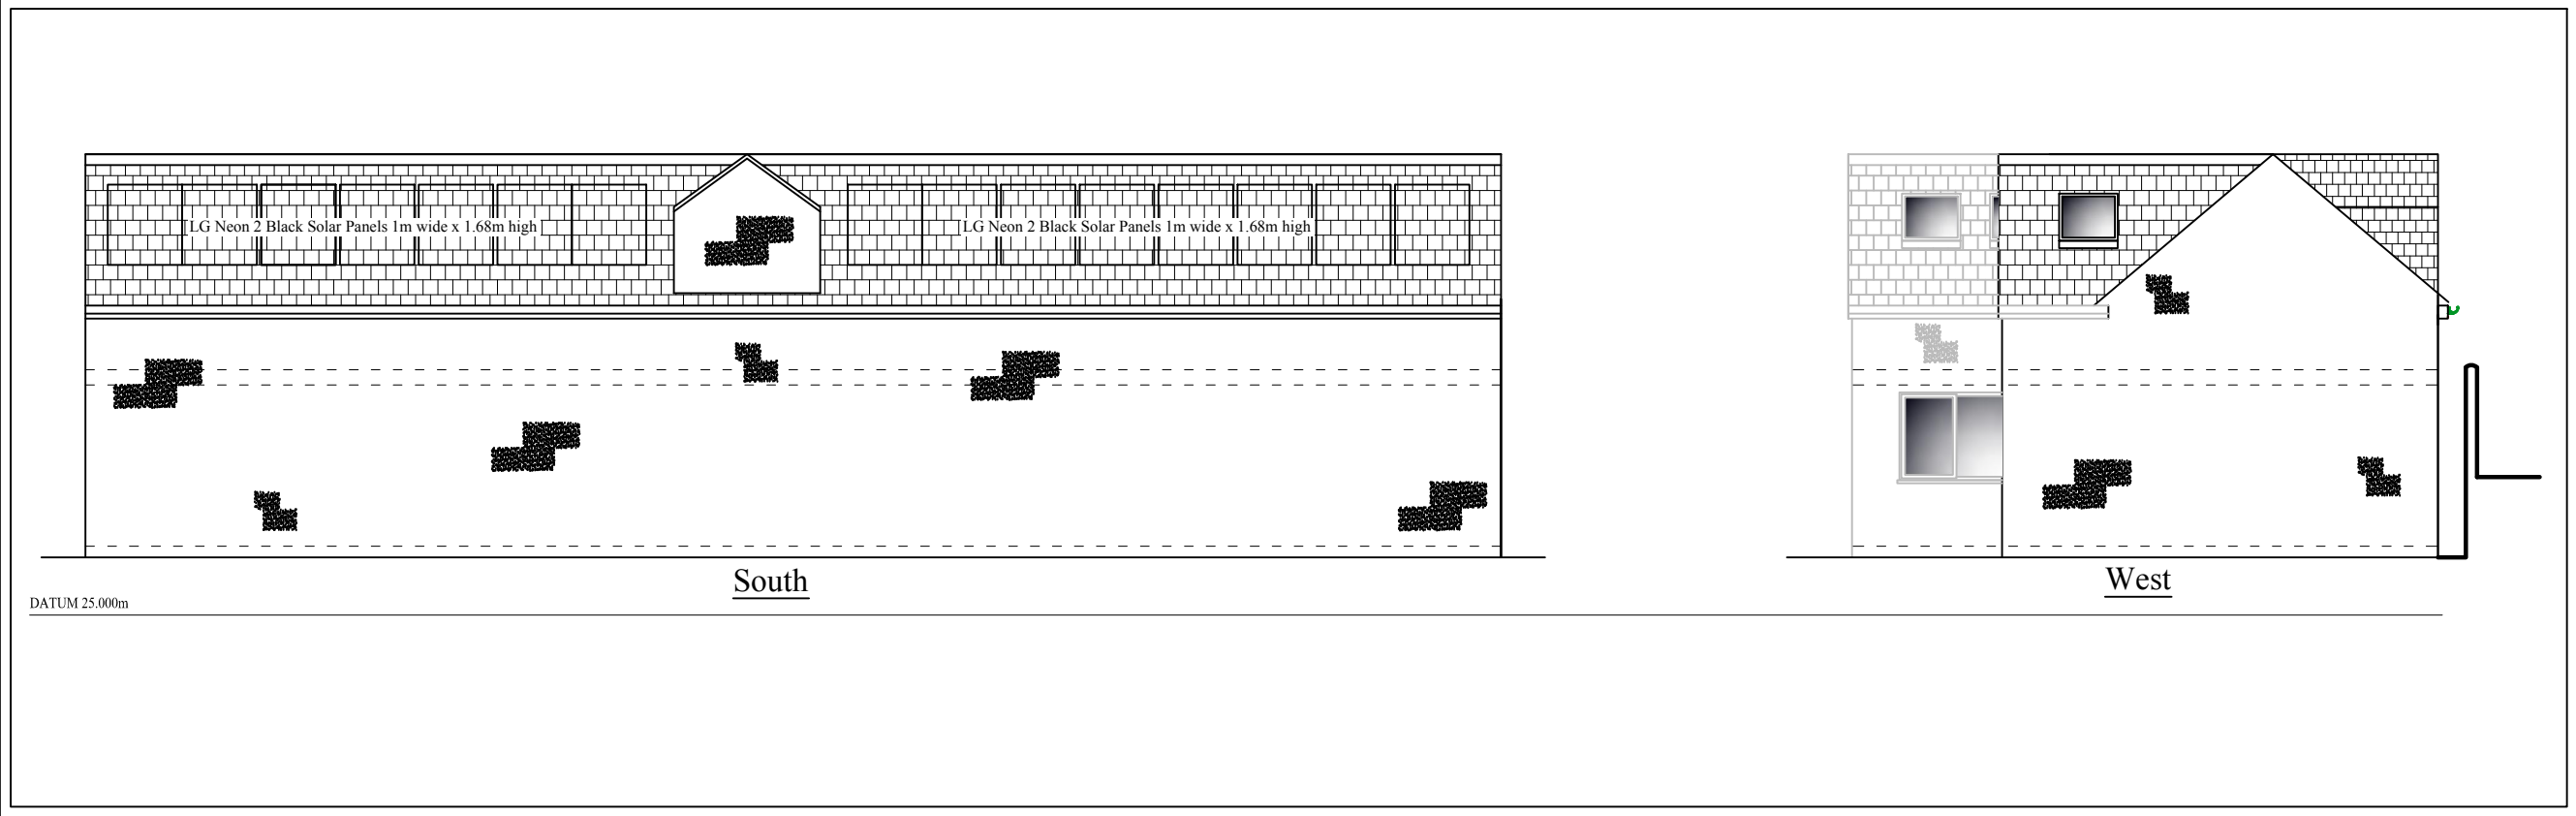
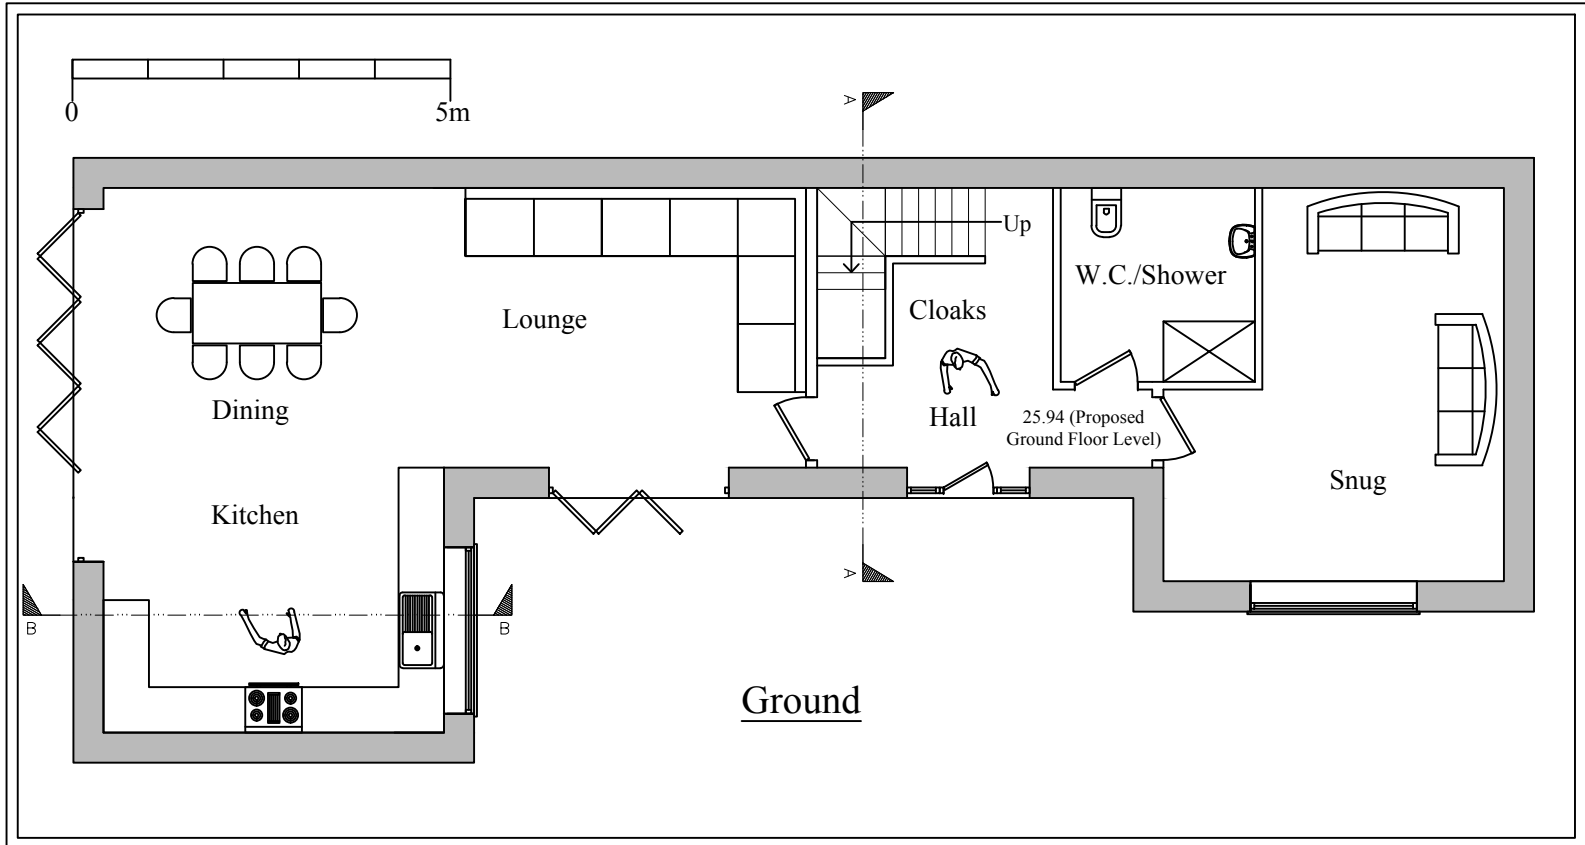


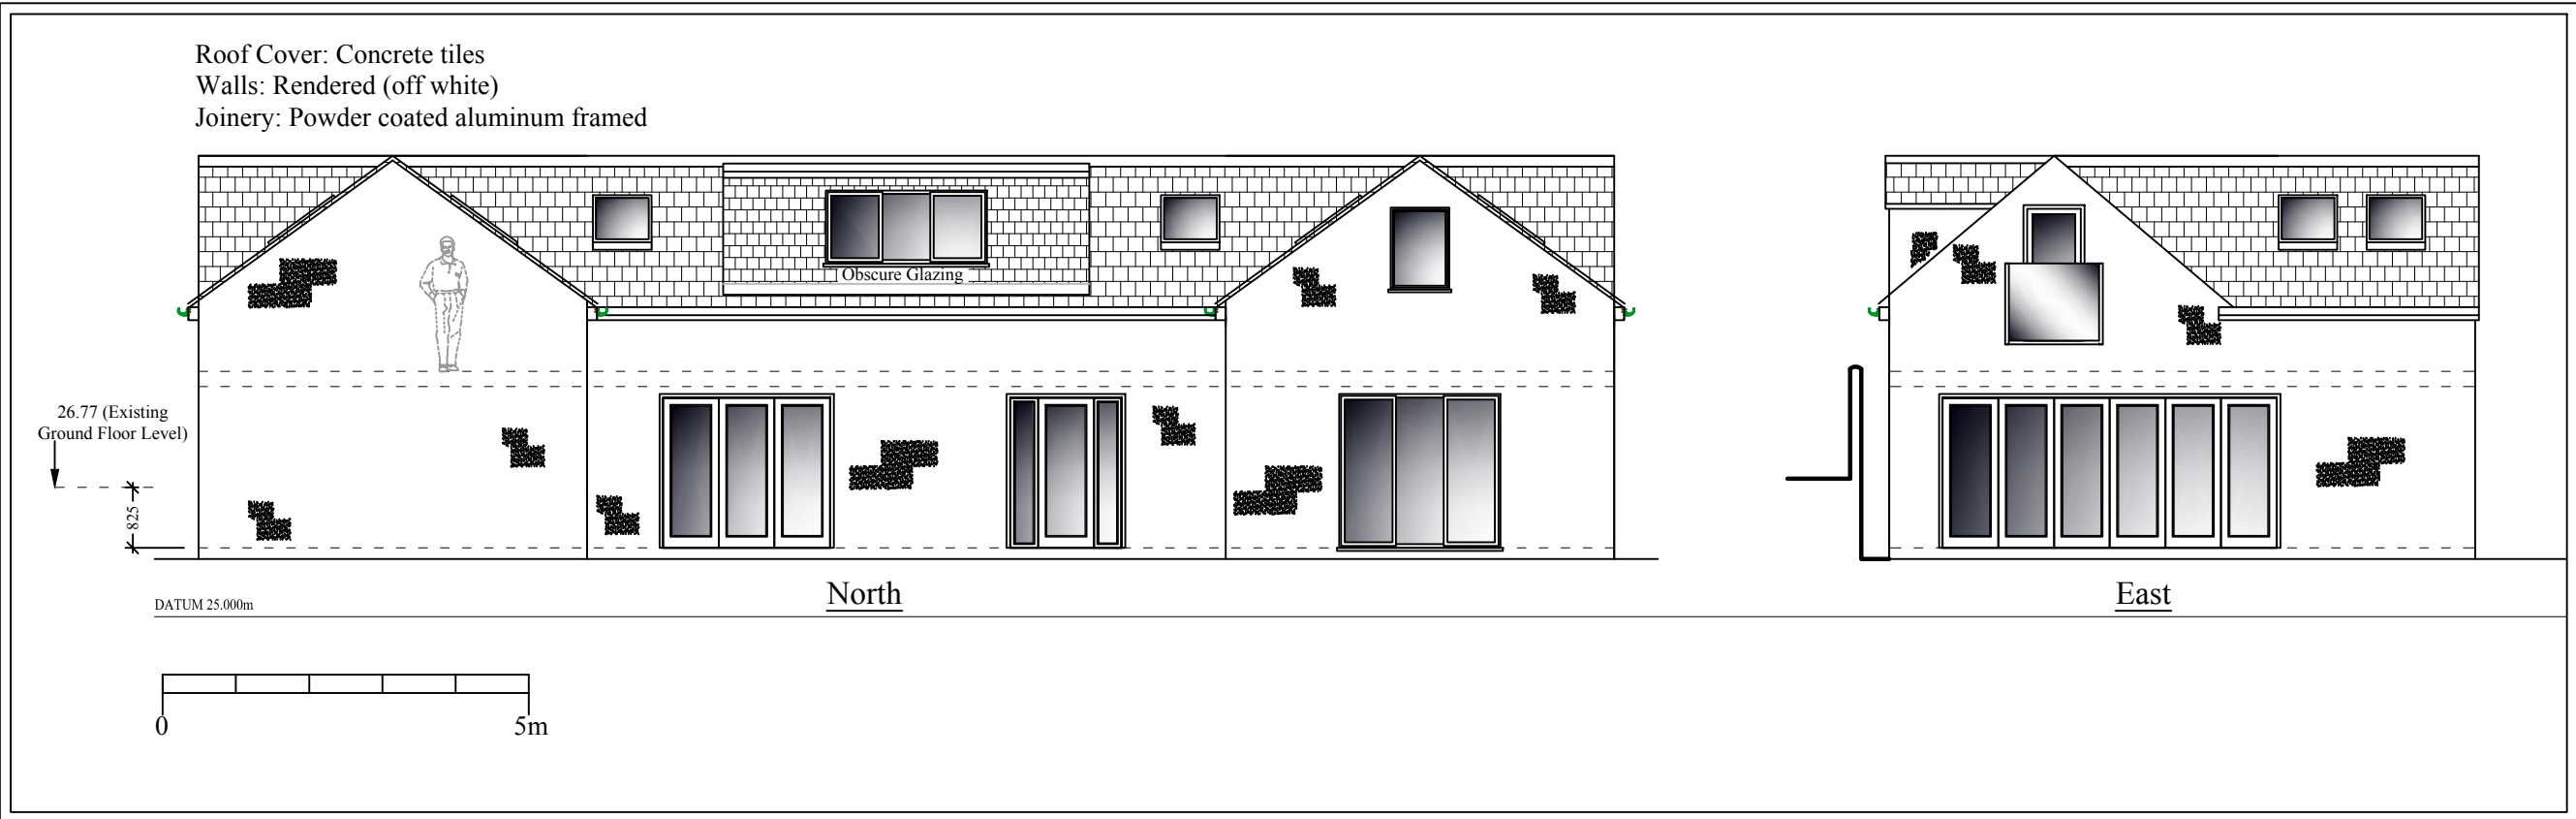

Planning

This drawing is the Copyright of SJ Design Limited.
All dimensions must be checked on site.
All materials and workmanship are to be in accordance with prevailing British Standards, Codes of Practice, Building Regulations, manufacturers and federation recommendations and all to the complete satisfaction of SJ Design Limited.

A 12.01.21 Revised following LA comments

SJ DESIGN LTD

Building Design & Surveying Consultants
The Old Co-Op Building, Church Street,
Hayfield, High Peak SK22 2JE
Tel: 01663 742903 Fax: 01663 751247
Mobile: 07984 007 087 Email: info@sjdesign.net
www.sjdesign.net

Client: Mr & Mrs Whatley

Job Title: Proposed Replacement Building at 17 Macclesfield Road Buxton Derbyshire SK17 9AH

Drawing Title: Plans and Elevations As Proposed

Scale: 1:100 @ A2 or as marked
Date: November 2020 Drawn by: SJ

Drawing No. 200 Rev. A