
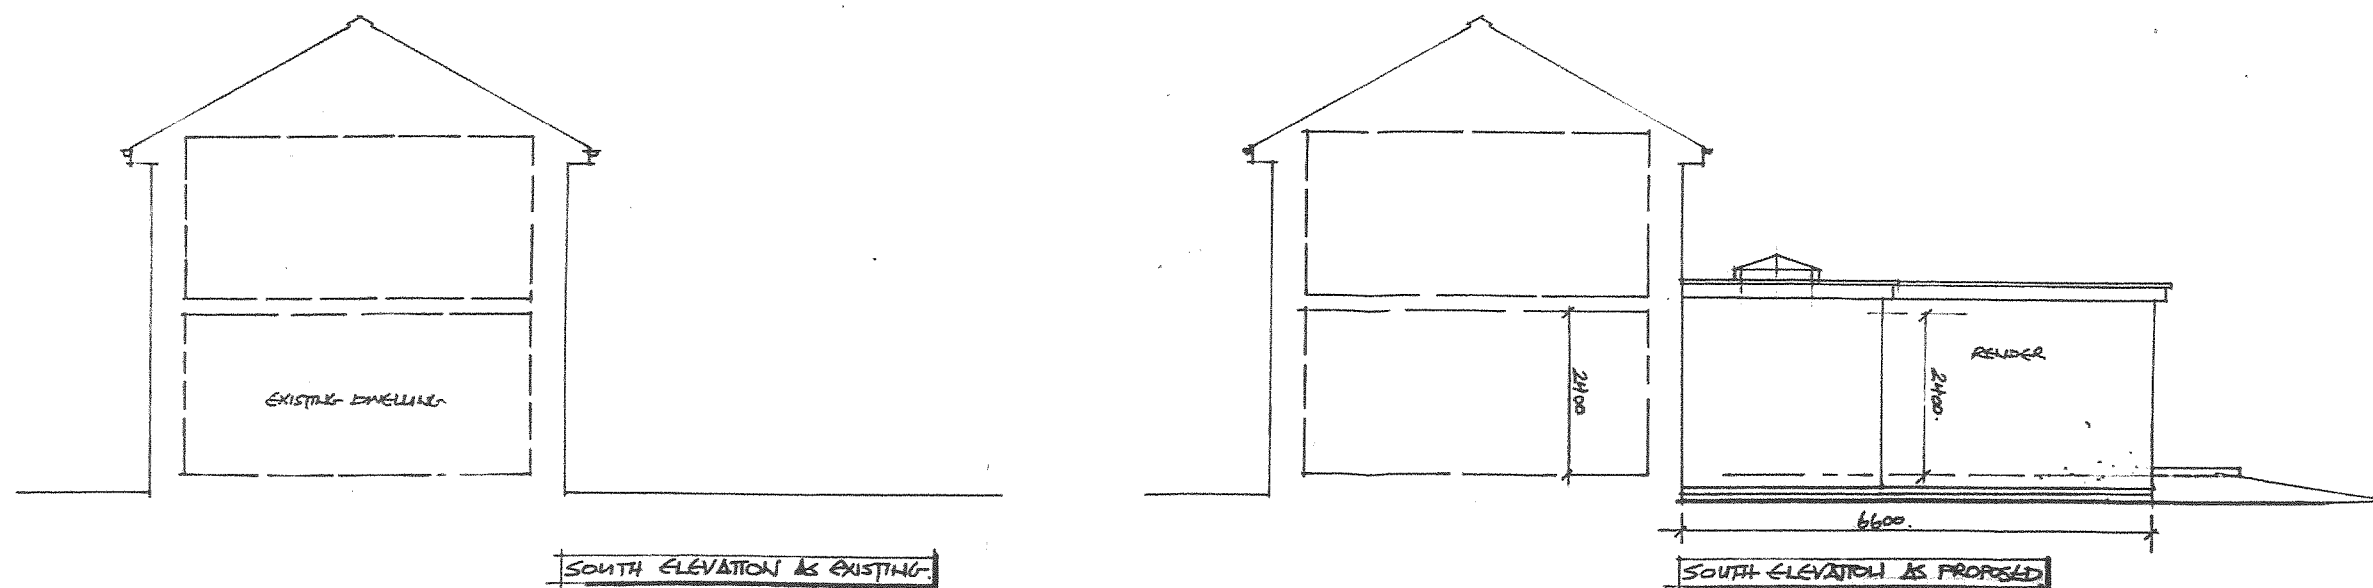


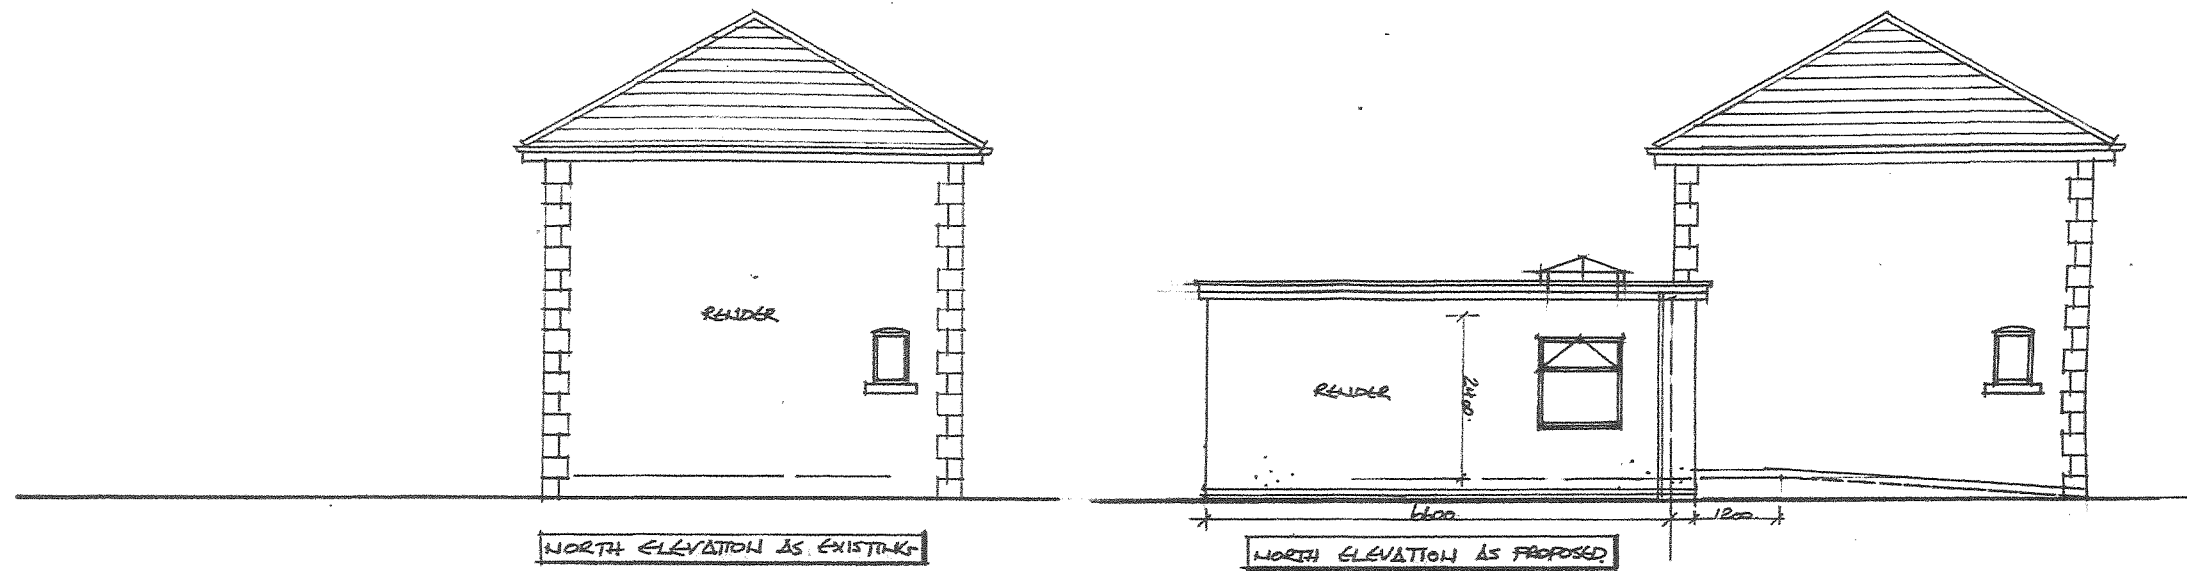

SCALE METERS

CLIENT:	B. BOOTH.		
PROJECT:	105 HIGH HILL ROAD NEW MILLS		
TITLE:	EXISTING AND PROPOSED ELEVATIONS (NORTH AND SOUTH)		
A P DESIGN ARCHITECTS AND PLANNING CONSULTANTS 4 KUNDER VIEW, NEW MILLS, HIGH PEAK, SK22 4DB TEL: 01643 742189 MOB: 0781 461 2978			
SCALE:	DRAWING NO:	REV:	
1:100	03	A	