


0m 10 20 50 100

THIS DRAWING AND INFORMATION CONTAINED HEREIN IS PROTECTED BY
COPYRIGHT LAW AND MUST NOT BE COPIED OR REPRODUCED WITHOUT THE
PRIOR WRITTEN CONSENT OF JAMES TOTTY PARTNERSHIP

ORDNANCE SURVEY INFORMATION IS REPRODUCED BY PERMISSION IN
ACCORDANCE WITH LICENCE AGREEMENT - LICENCE No. AR 100006159

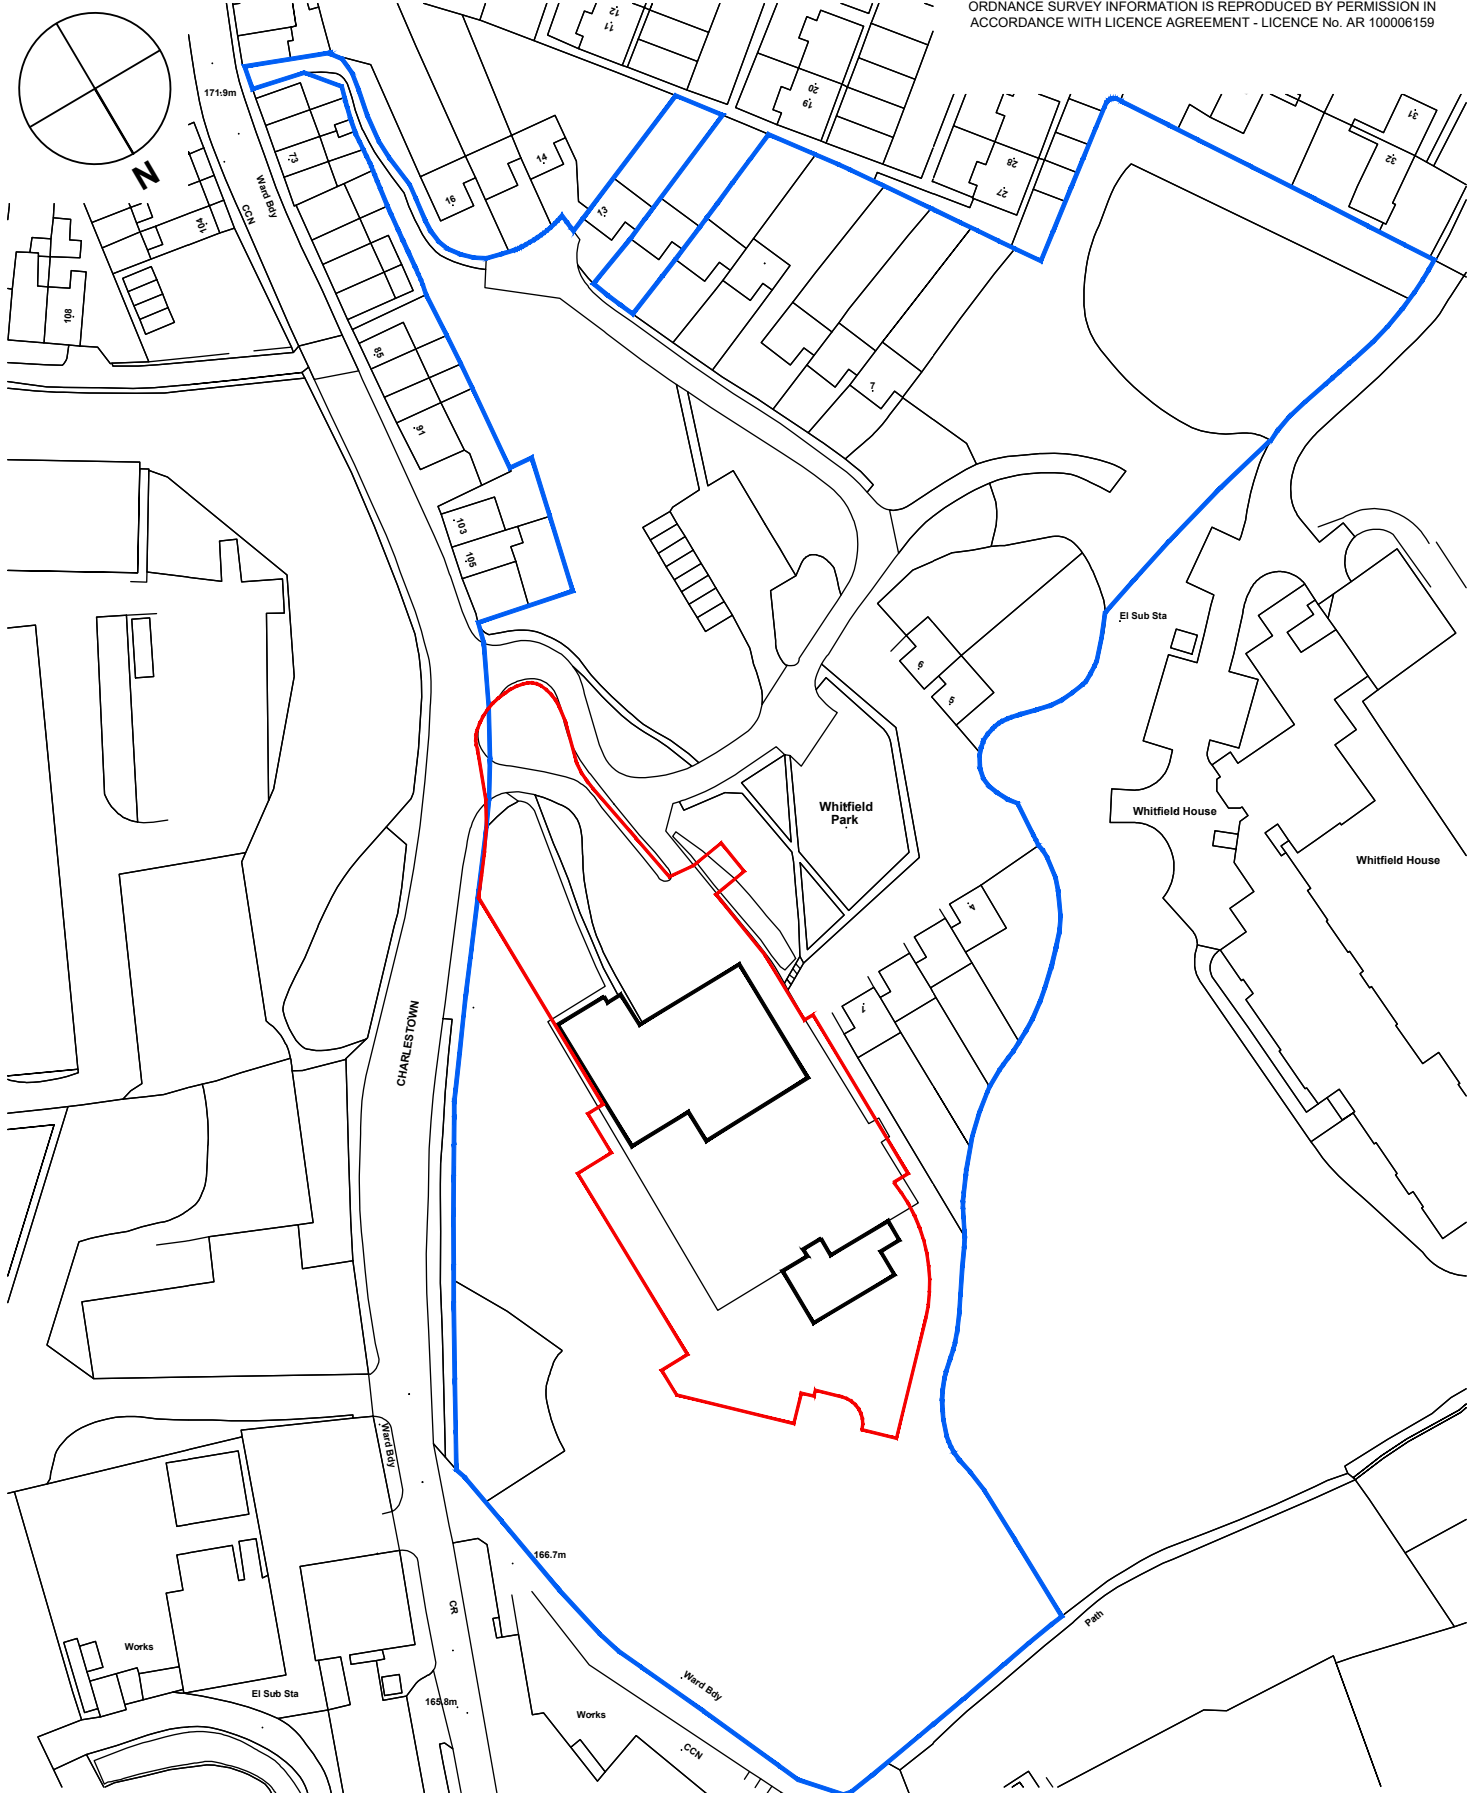

Rev: Details:

Date: Dm: Chk:

A

Project:

Client:

Drawing:

Glossop Fire Station

Derbyshire Fire & Rescue Service

Location Plan

JTP

Date:

Scale (@A4):

Drawn:

Checked:

Status:

Project No:

Drawing No:

Oct 2021

1 : 1250

DL

FOR PLANNING

10 / 954

05 A

ARCHITECTS

JAMES TOTTY PARTNERSHIP LLP CHARTERED ARCHITECTS 38 WILKINSON STREET SHEFFIELD S10 2GB
Telephone : (0114) 2700208 Email : mail@jtp-architects.co.uk Web : www.jtp-architects.co.uk