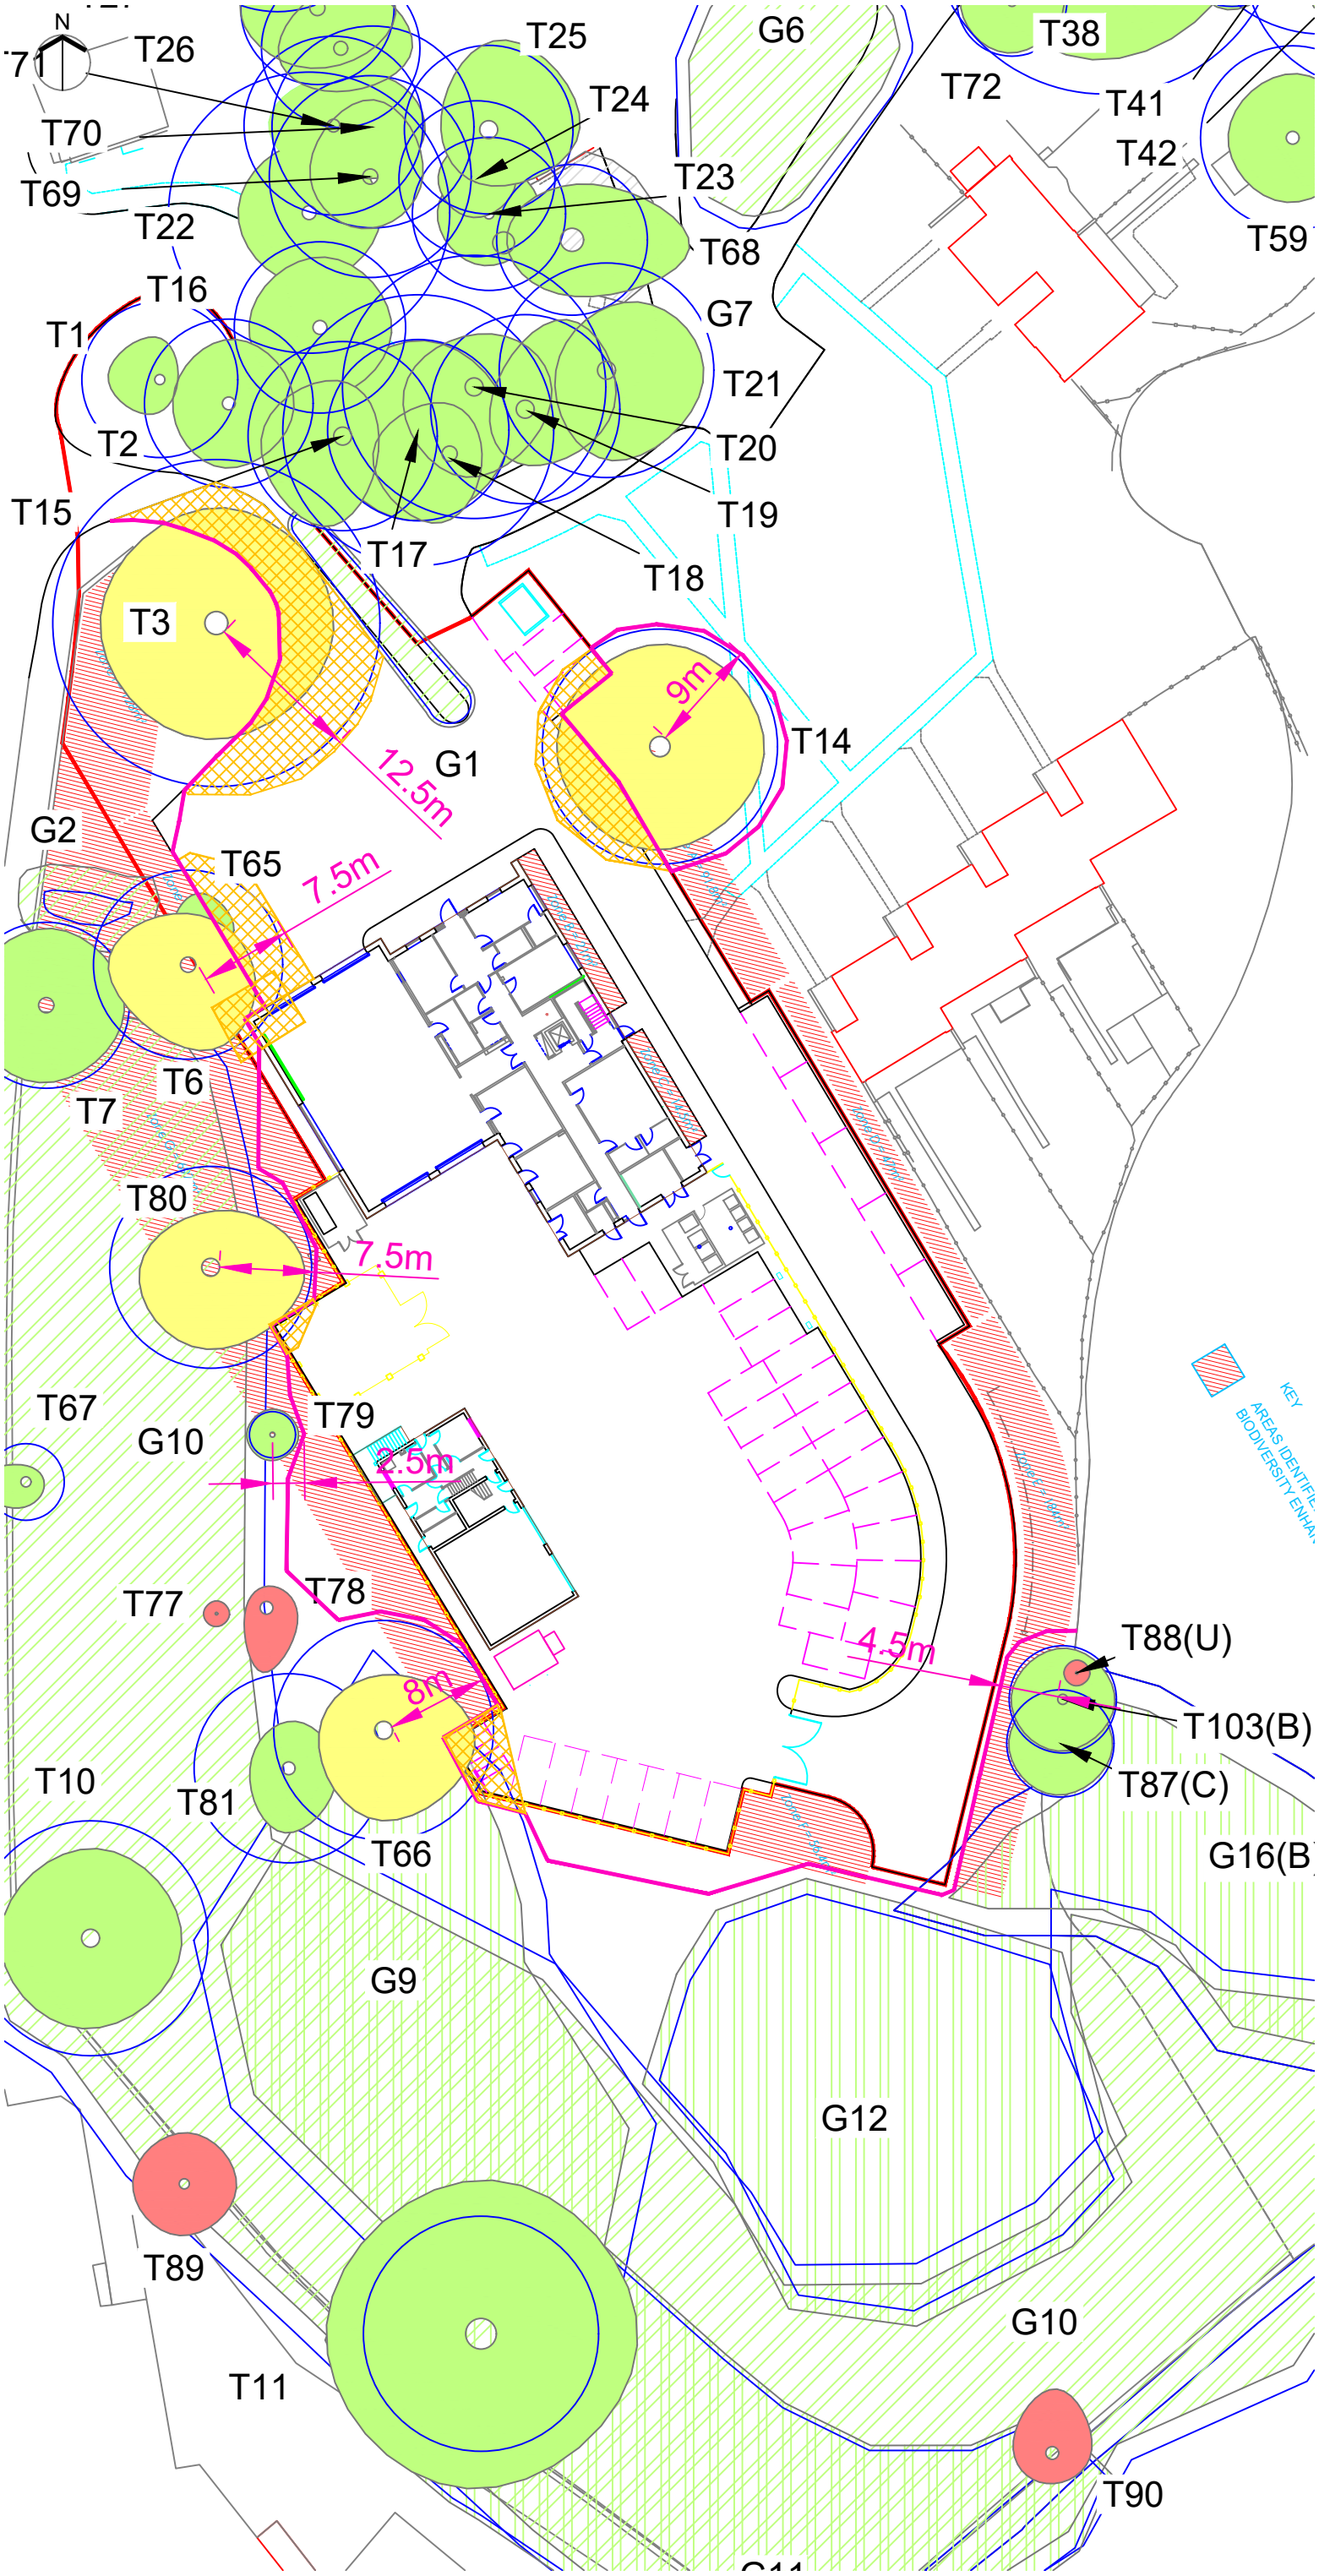


KEY

- Tree/Group to be Retained
- Category U - Unsuitable for retention on arboricultural grounds
- Tree that requires supervision during excavation of surrounding area
- Tree Protection Barriers
- Temporary Tree Protection Barriers, Prior to Supervision and Construction
- Supervised Dig and Construction Zone
- Root Protection Area (Shown for retained trees only)
- T1 (A) G1 (A) — Individual / Group Number and BS5837:2012 Category

Scale 1:500 @ A3

0 10 20 30m

NOTES

All dimensions to be verified on site. Do not scale this drawing, use figured dimensions only. All discrepancies to be clarified with project Arboriculturalist. Drawing to be read in conjunction with Arboricultural Assessment and Appendix A - Tree Schedule.

Drawing has been produced in colour and is based on digital information in .dwg format, aerial images and/or GPS location where appropriate. A monochrome copy should not be relied upon. The exact position of individual trees or species included as part of a tree group, woodland or hedgerow should be checked and verified on site prior to any decisions for foundation design, tree operations or construction activity being undertaken. Further survey work would be required for calculating foundation depths.

Trees are living organisms that change over time, the condition of all trees illustrated herein, are to be checked by the project Arboriculturalist should works commence 12 months after the date of this survey.

SOME TREES MAY BE SUBJECT TO STATUTORY CONSTRAINTS. IT IS THEREFORE ADVISED THAT NO WORKS SHOULD BE UNDERTAKEN TO ANY TREES ILLUSTRATED HEREIN WITHOUT FIRST OBTAINING THE RELEVANT AUTHORISATION TO DO SO UNLESS AGREED AS PER THE APPROVED PLANS THROUGH PLANNING CONSENT.

This drawing is the property of FPCR Environment and Design Ltd and is issued on the condition it is not reproduced, retained or disclosed to any unauthorised person, either wholly or in part without written consent of FPCR Environment and Design Ltd. FPCR Environment and Design Ltd accept no liability for third party use.

Ordnance Survey material is used with the permission of The Controller of HMSO, Crown copyright 100018896.

rev	date	description	by
-	26.07.2022	First Issue	ACG

masterplanning
environmental assessment
landscape design
urban design
ecology
architecture
arboriculture

FPCR Environment and Design Ltd
Lockington Hall
Lockington
Derby DE74 2RH

t: 01509 672772
f: 01509 674565
e: mail@fpcr.co.uk
w: www.fpcr.co.uk

client
Derbyshire Fire and Rescue Service

project
Glossop Fire Station
Charlestown Road, Glossop

drawing title
TREE PROTECTION PLAN

scale	drawn/checked	date
1:500 @ A3	ACG / HK	July 2022

drawing number
7063-TPP-01

rev
-

CAD file: J:\7000\7063\ARB\AA\Plans\Tree Retention Plan - Rev A.dwg