



1:1250

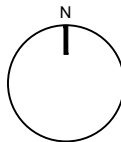

This drawing or any part thereof may not be copied, disseminated, transmitted or disclosed to any third party or unauthorised person without prior written consent of the client.

Contractors are advised to check dimensions with the architect before setting out on site. This drawing must be read in conjunction with all other package drawings including that of sub-contractors. Contractor to check and report any discrepancies within this drawing to the client. All rights reserved.

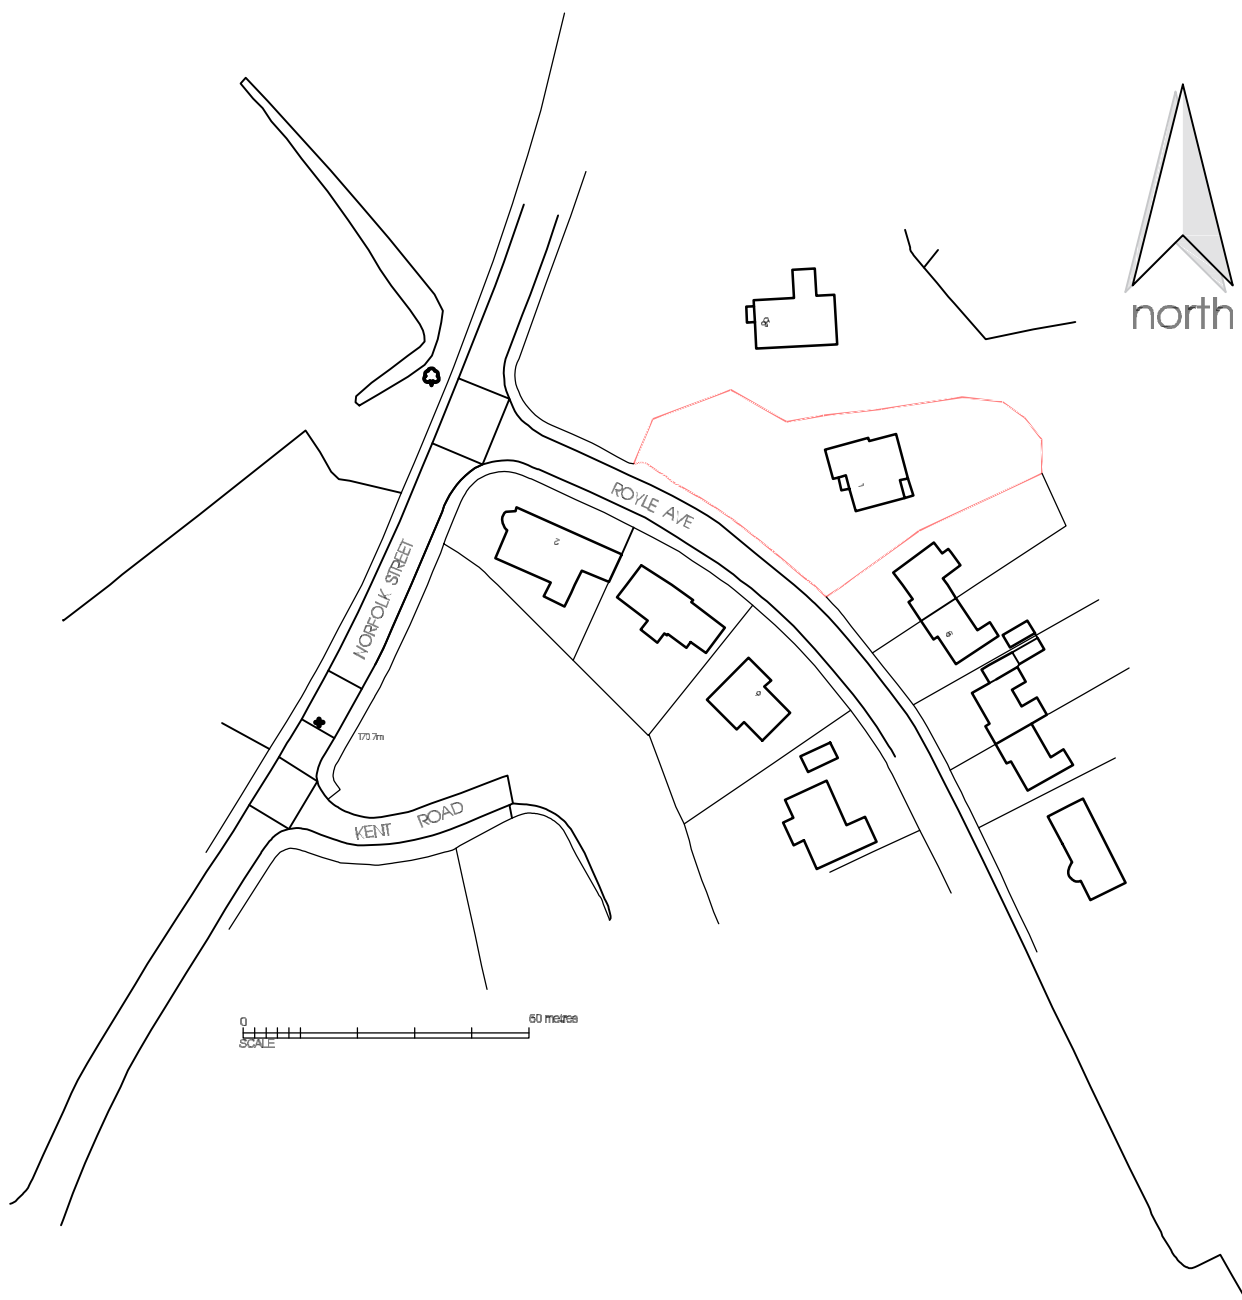

P1 Planning issue. 16/09/22

Rev	Description	Date
-----	-------------	------

— SITE APPLICATION BOUNDARY LINE

STATUS S1	PURPOSE OF ISSUE Planning	CLIENT Mr & Mrs C. Jackson		
		DRAWN BY	CHECKED BY	DATE 16/09/2022
PROJECT 1 Royle Avenue, Glossop		SCALE 1 : 1250	PROJECT NUMBER 002	
TITLE Site Location Plan		DRAWING NUMBER 002-DR-0001		REV P1