



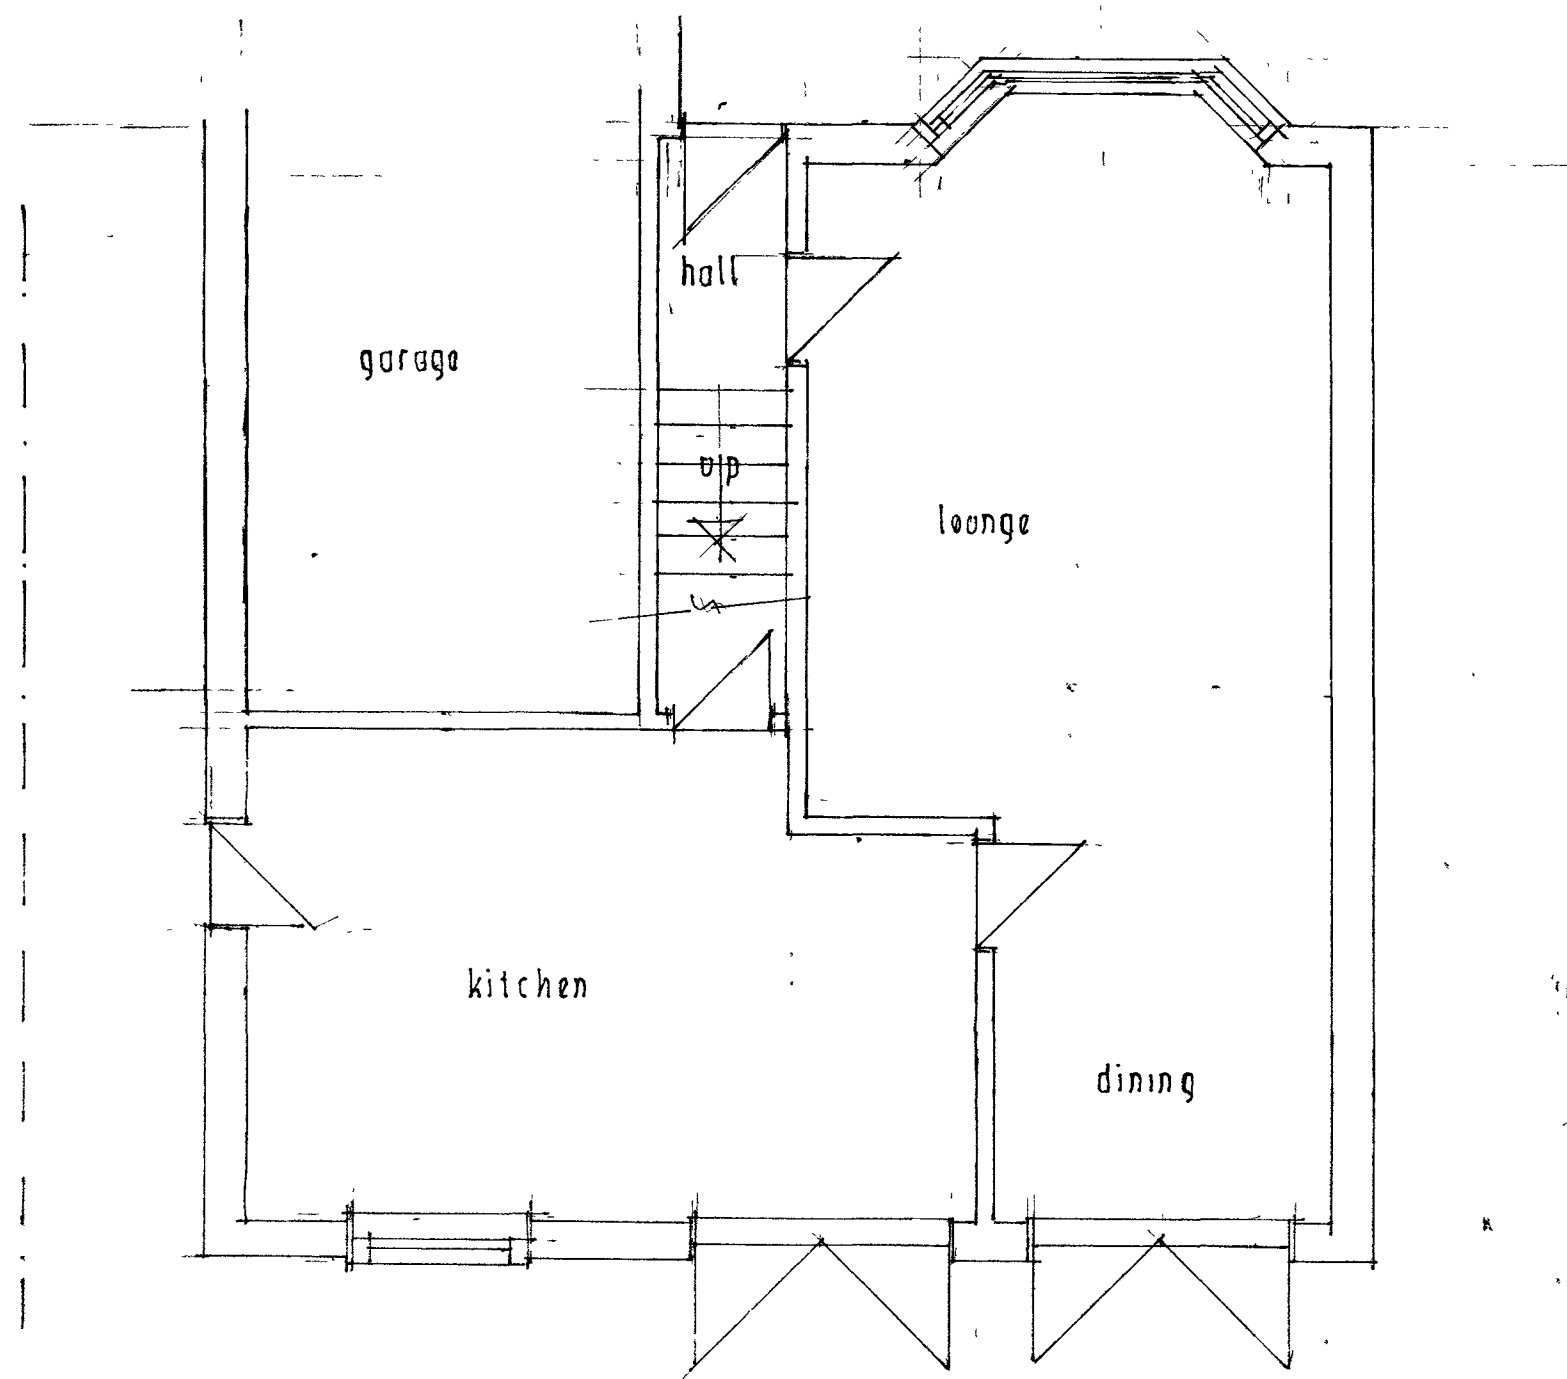


EXISTING GROUND FLOOR

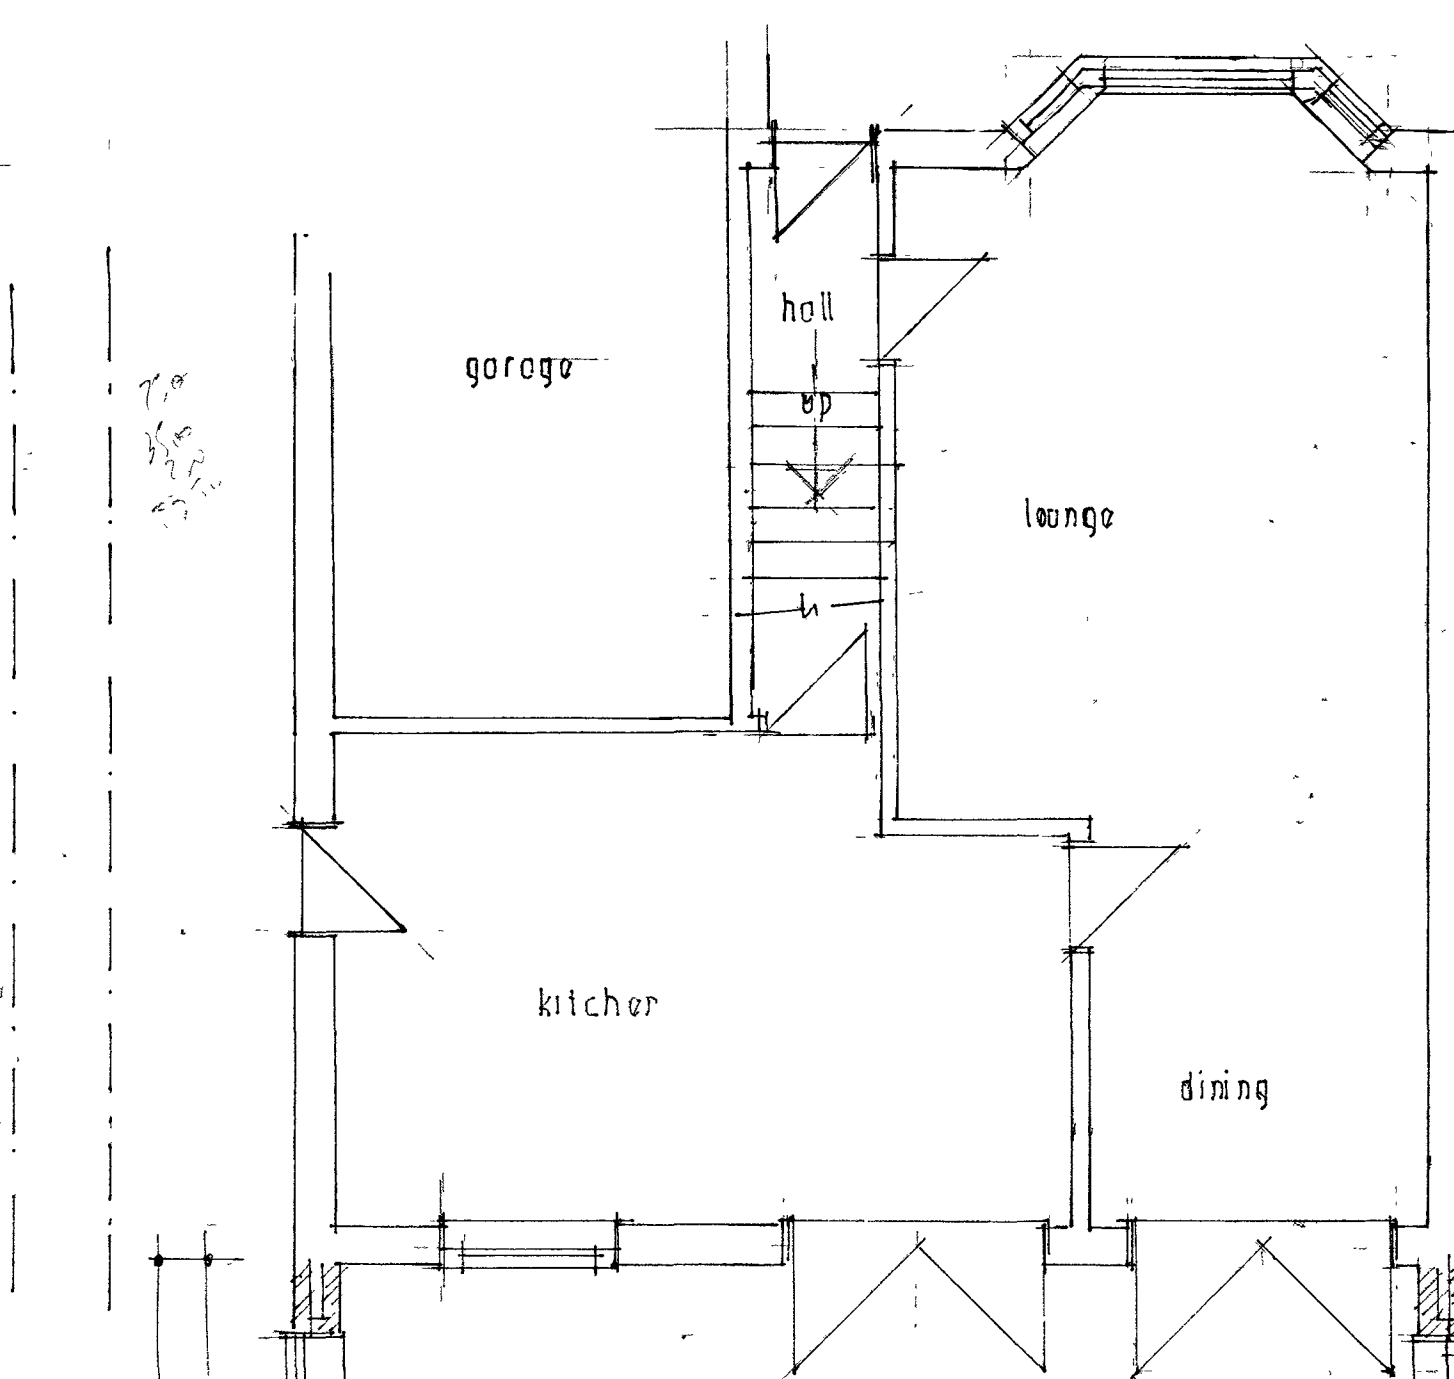


ORANGERY

PROPOSED GROUND FLOOR

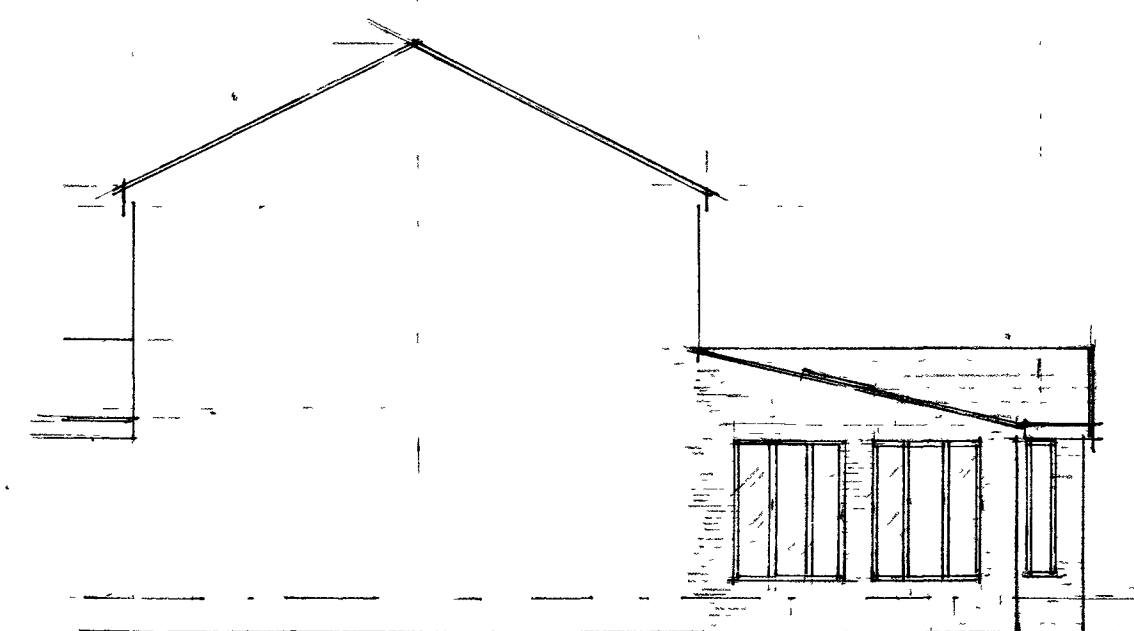


PROPOSED SIDE ELEVATION TO N° 5

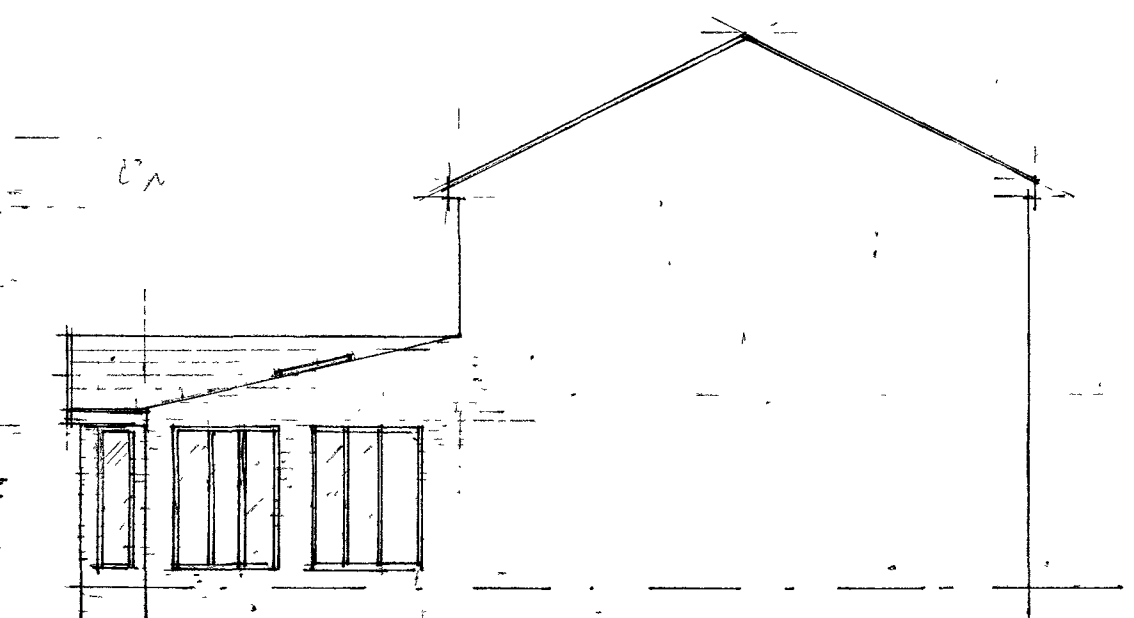


PROPOSED SIDE ELEVATION TO N° 1




EXISTING REAR ELEVATION

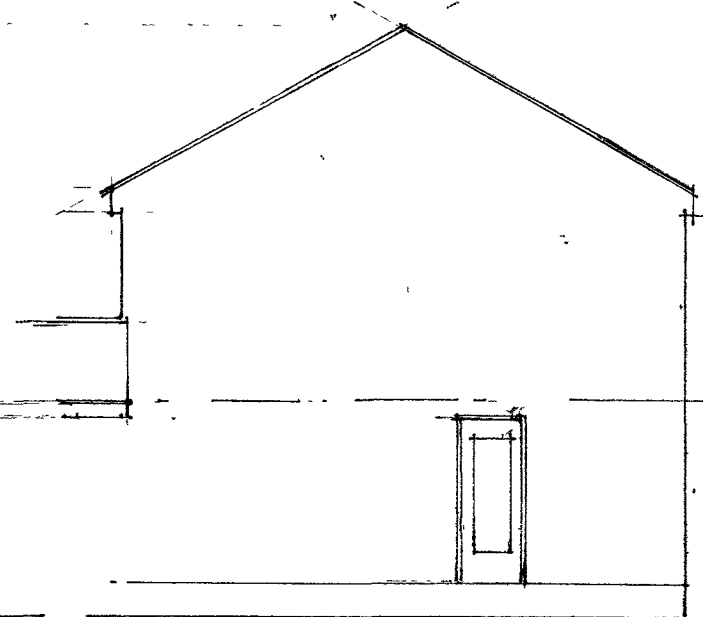

SIDE ELEVATION TO N° 5

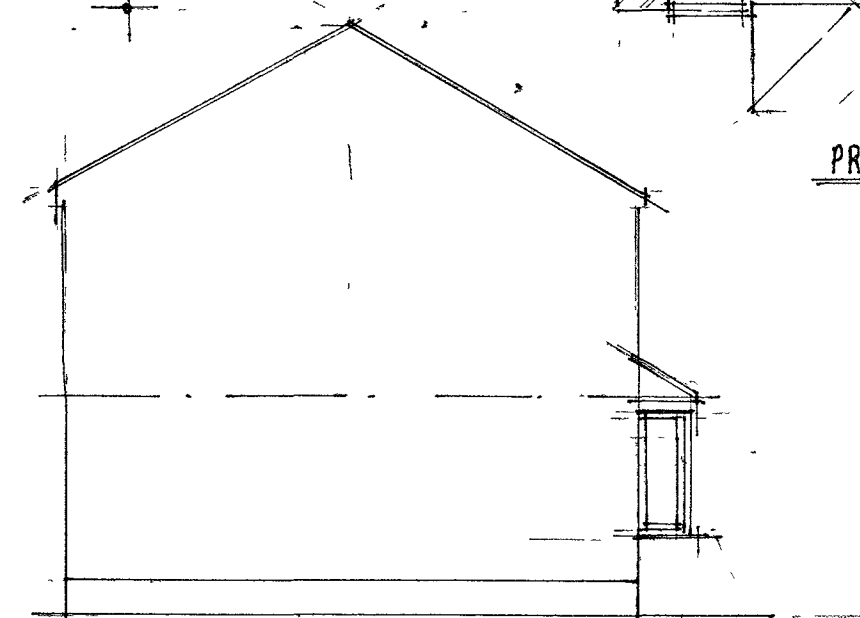

SIDE ELEVATION TO N° 1

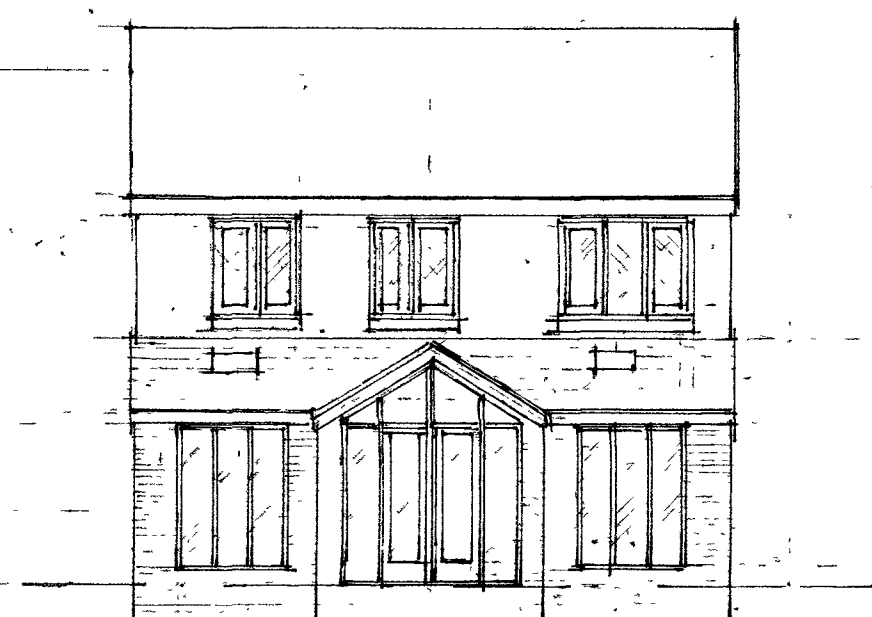

PROPOSED REAR ELEVATION