





1 Side Elevation 1 Facing Buxton Road
1 : 100

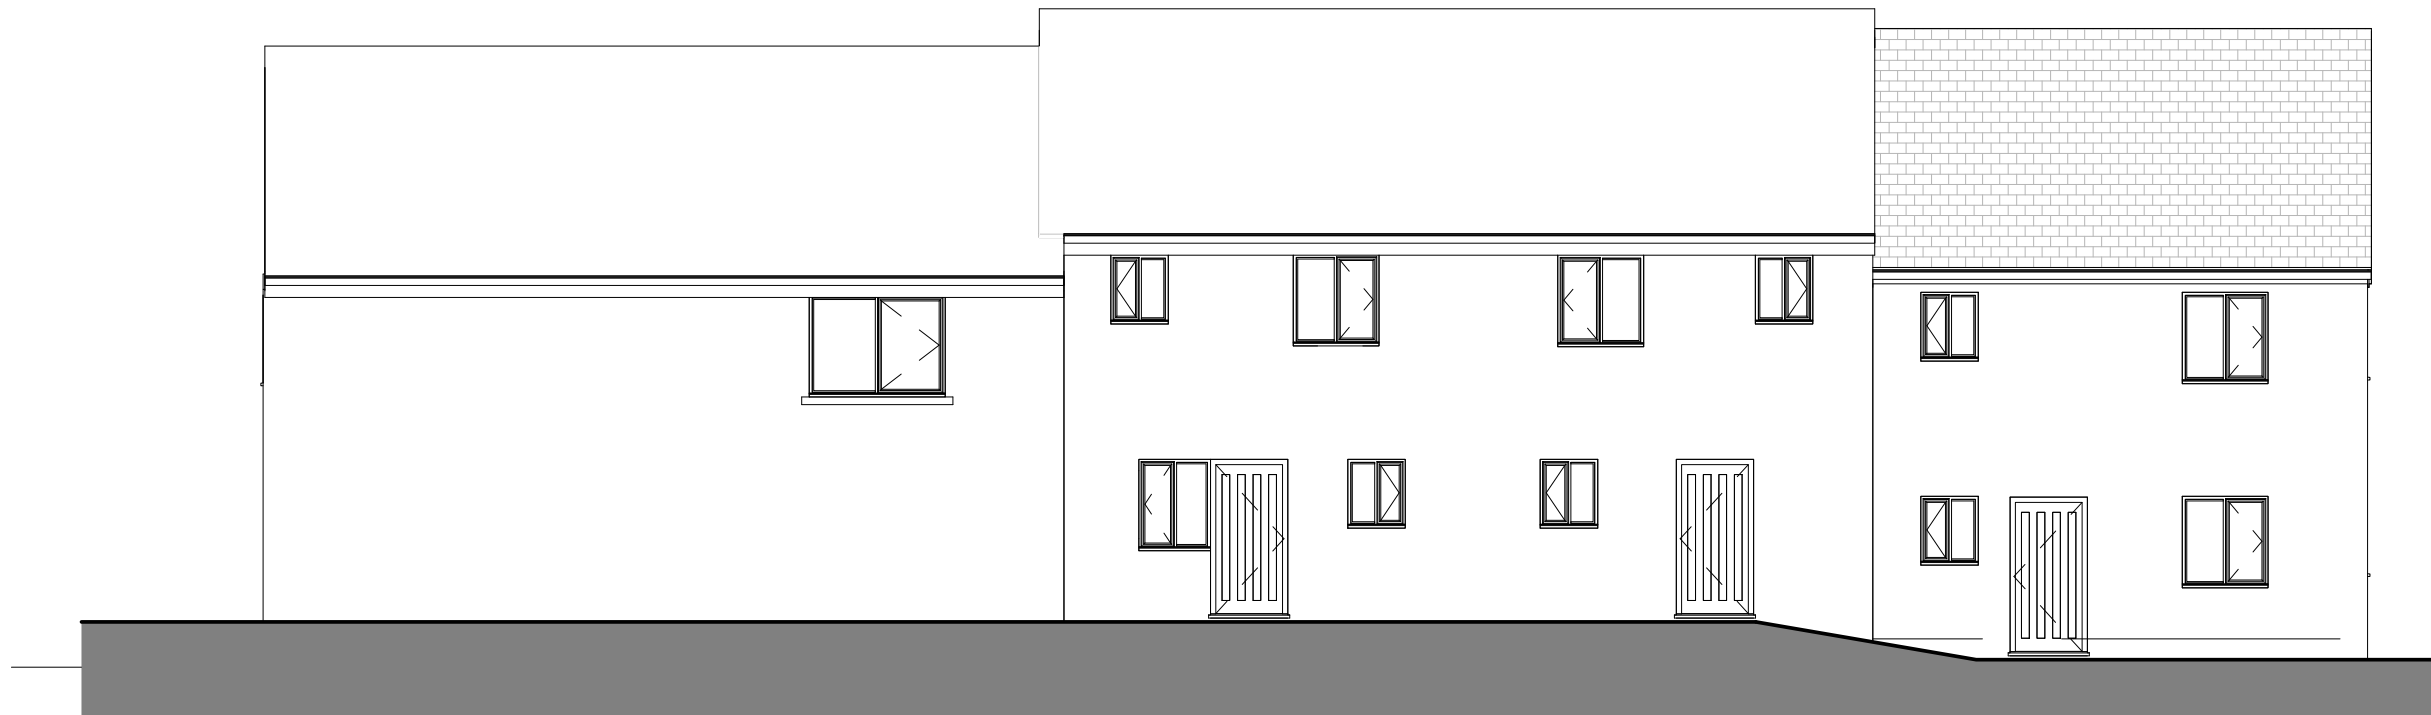

2 Front Elevation Facing Forge Road
1 : 100



4 Side Elevation 2
1 : 100

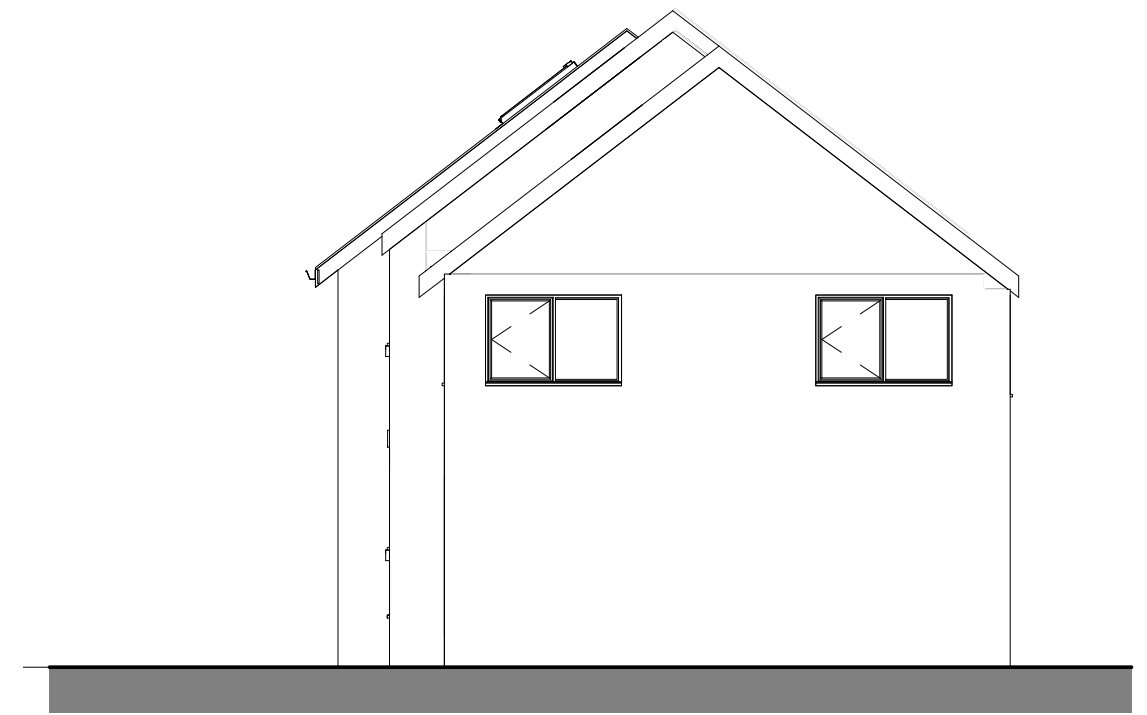

3 Rear Elevation
1 : 100

Notes:

- This drawing is copyright.
- Contractors are advised to check dimensions with the architect before setting out on site.
- This drawing is to be read in conjunction with all other relevant drawings.
- All discrepancies on this drawing are to be reported to the architect.
- Do not modify any element of this drawing.
- Use drawing only for purpose(s) issued.

