




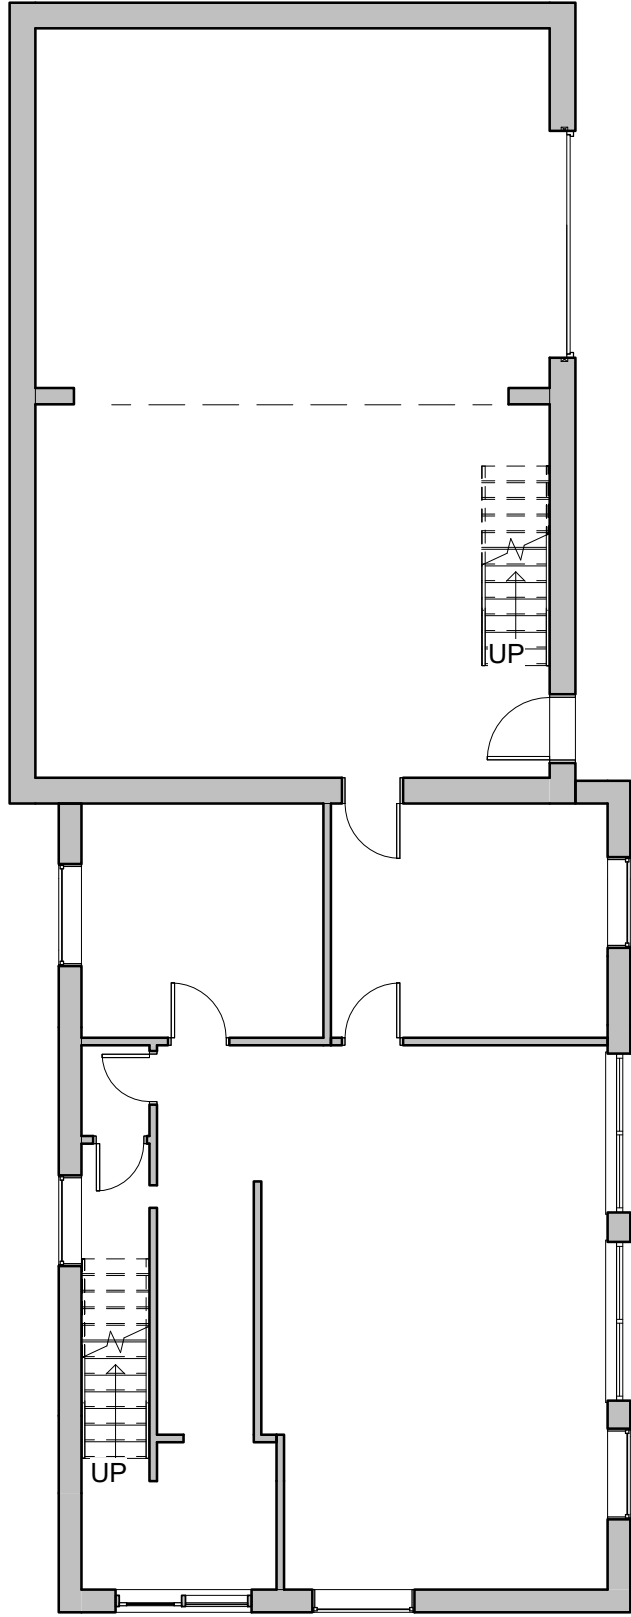

1 Existing GF Plan  
1 : 100

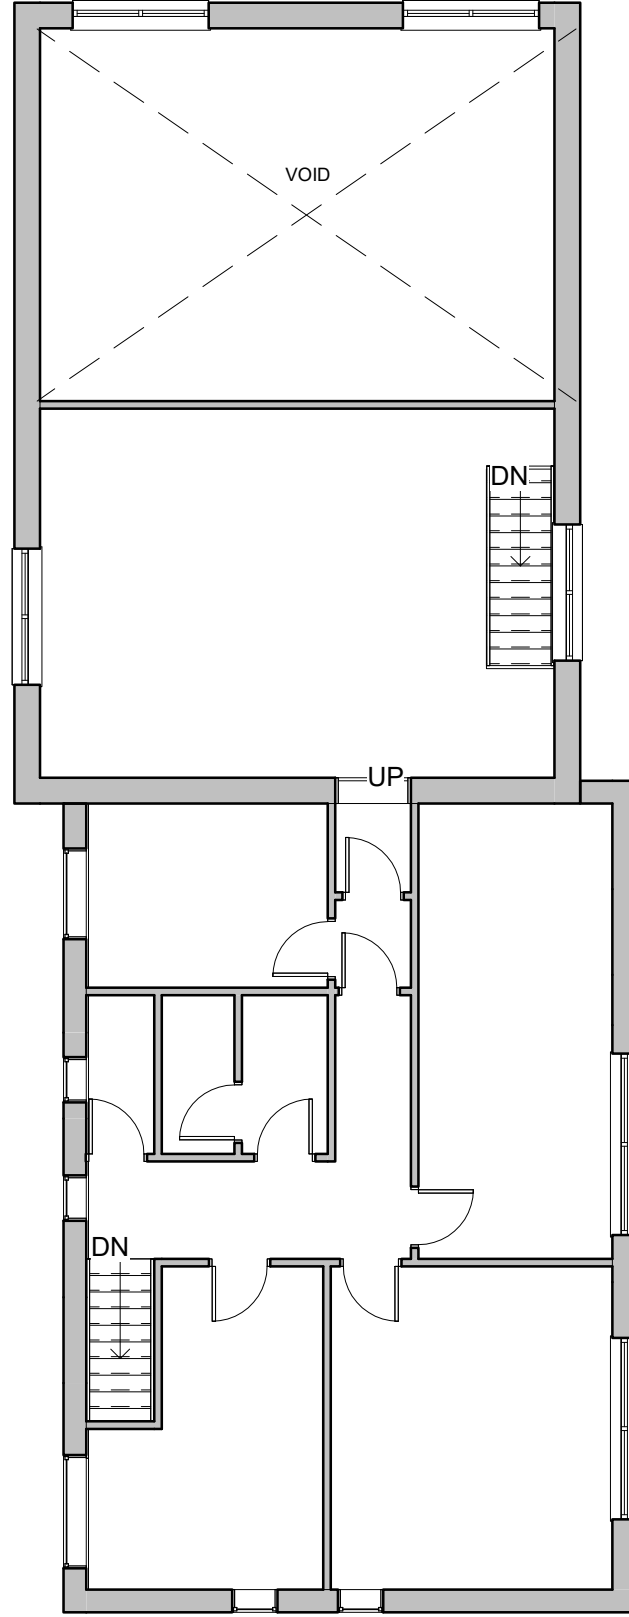

2 Existing FF Plan  
1 : 100

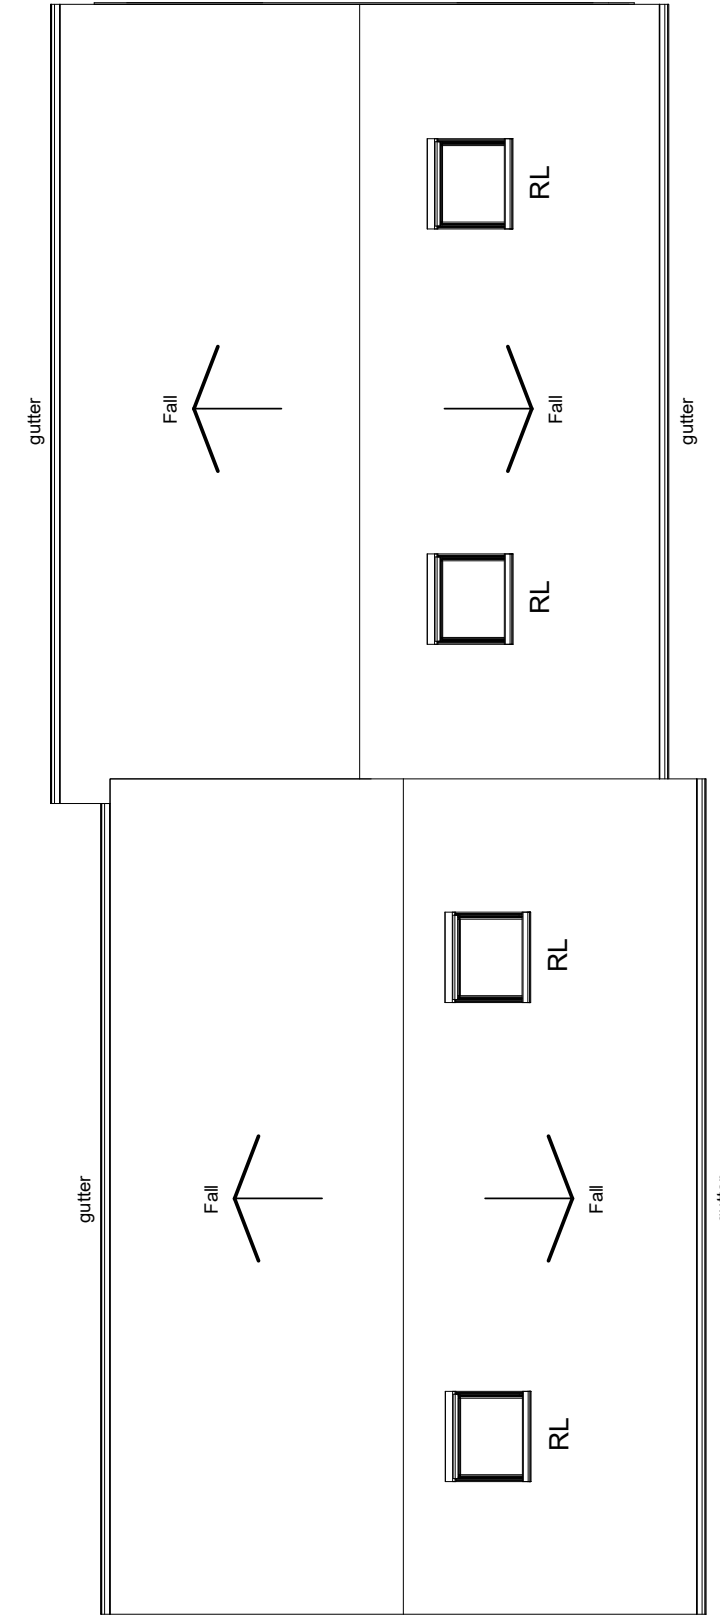

3 Existing Roof Plan  
1 : 100

Notes:

- This drawing is copyright.
- Contractors are advised to check dimensions with the architect before setting out on site.
- This drawing is to be read in conjunction with all other relevant drawings.
- All discrepancies on this drawing are to be reported to the architect.
- Do not modify any element of this drawing.
- Use drawing only for purpose(s) issued.

