


Site Location Plan

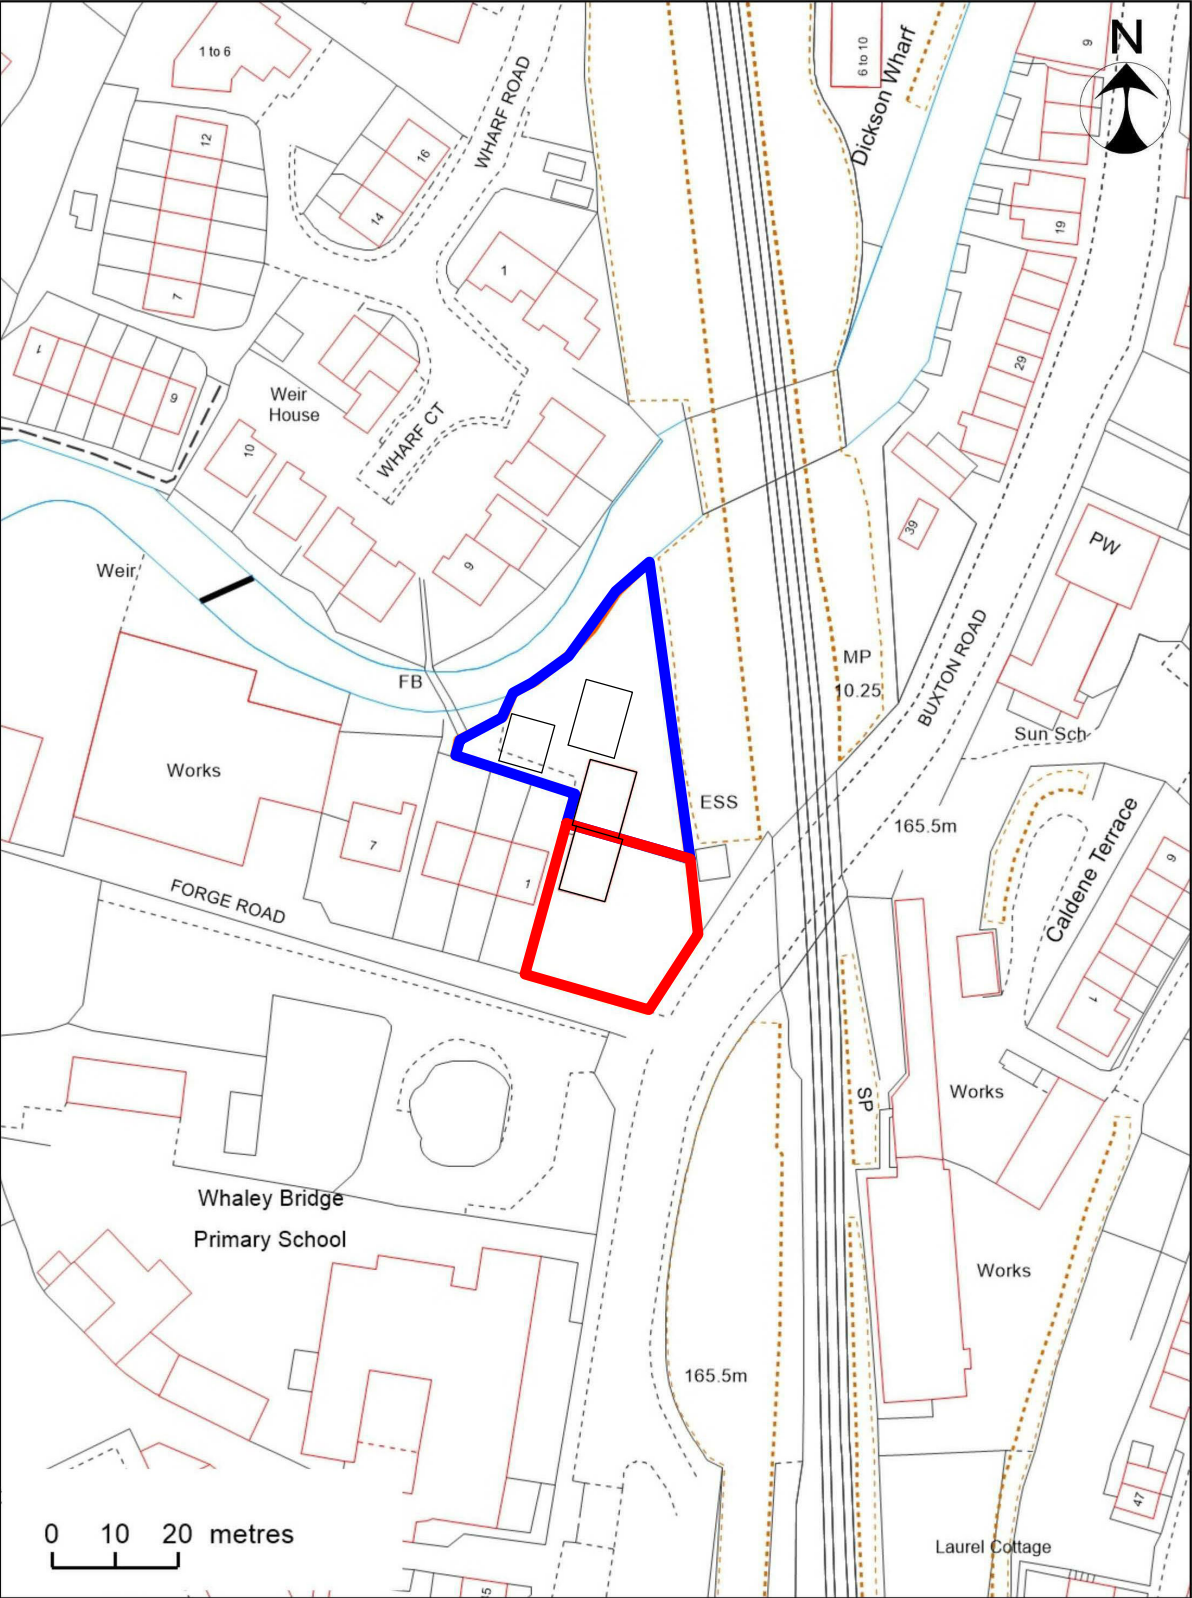

© Crown copyright and database rights 2017 Ordnance Survey 100018411.

SCALE = 1:1250 @ A4

