



GROUND FLOOR PLAN

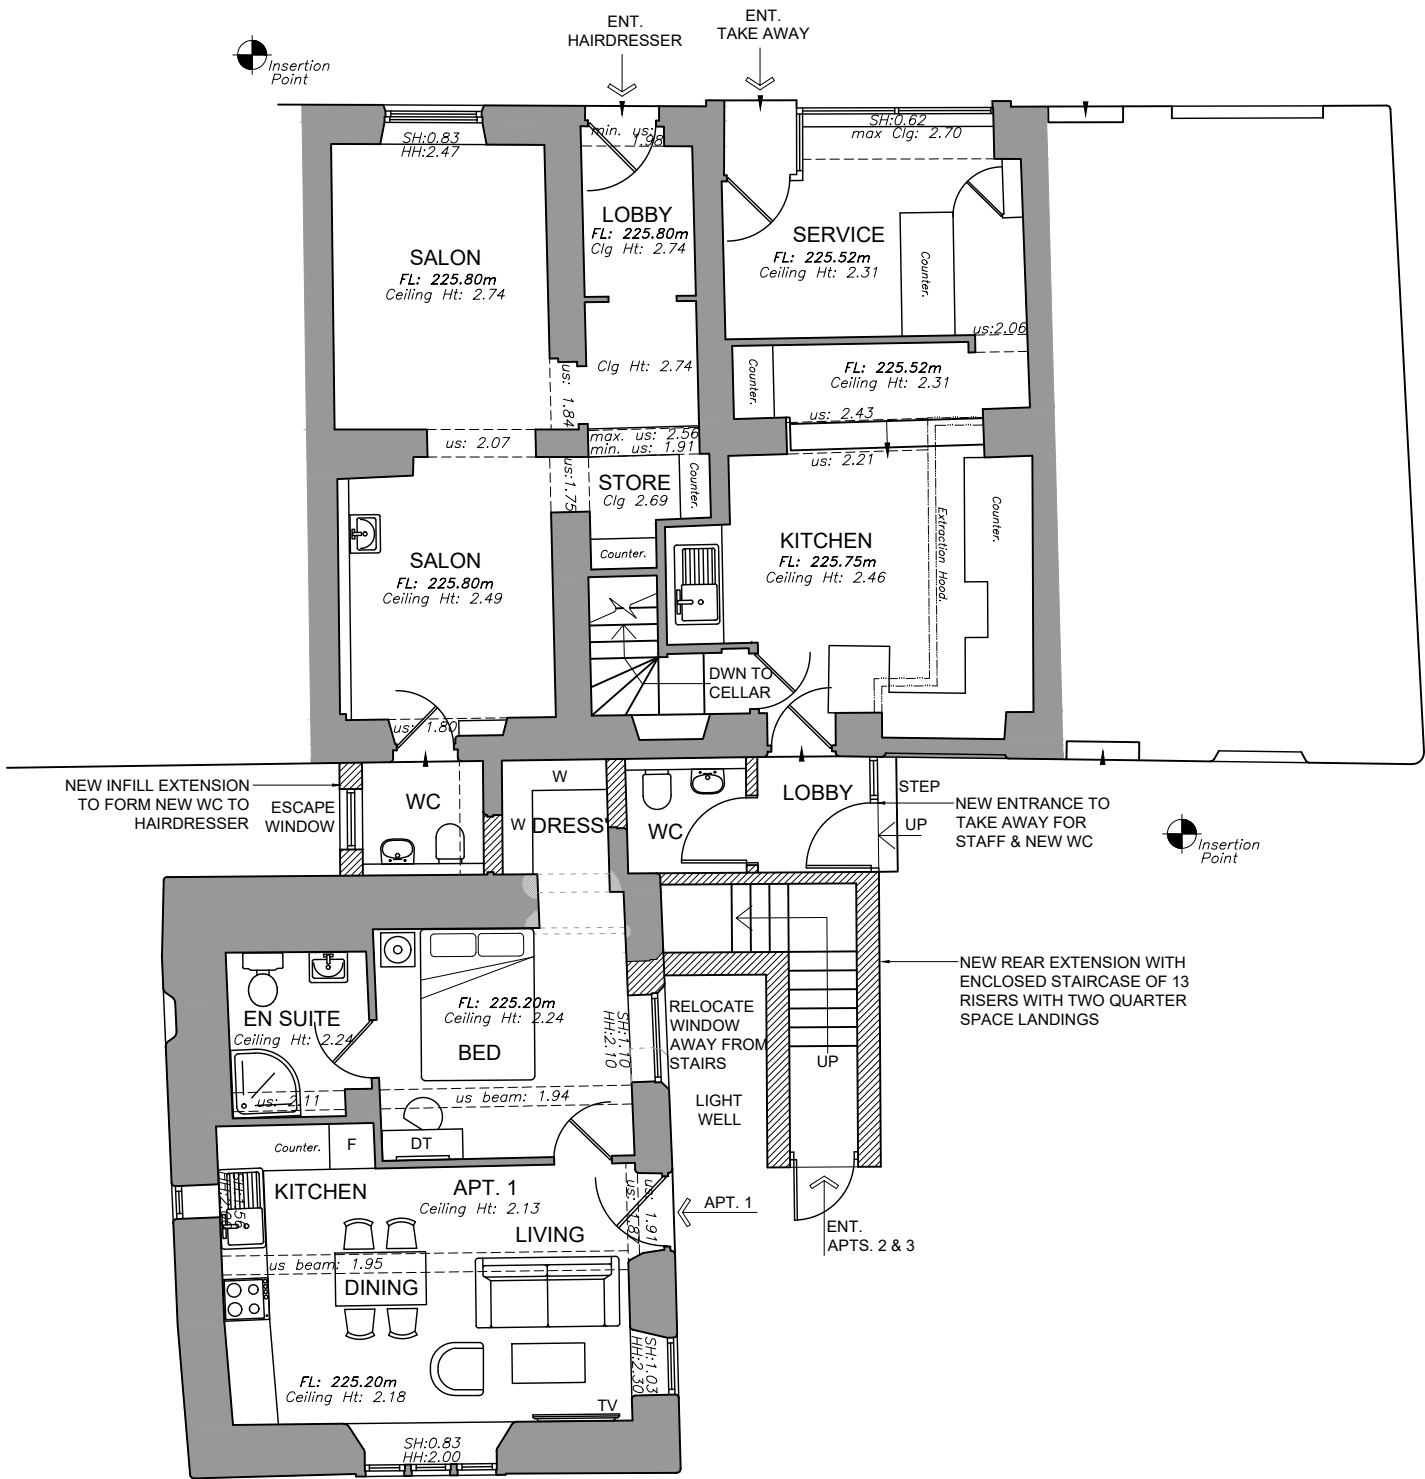

FIRST FLOOR PLAN

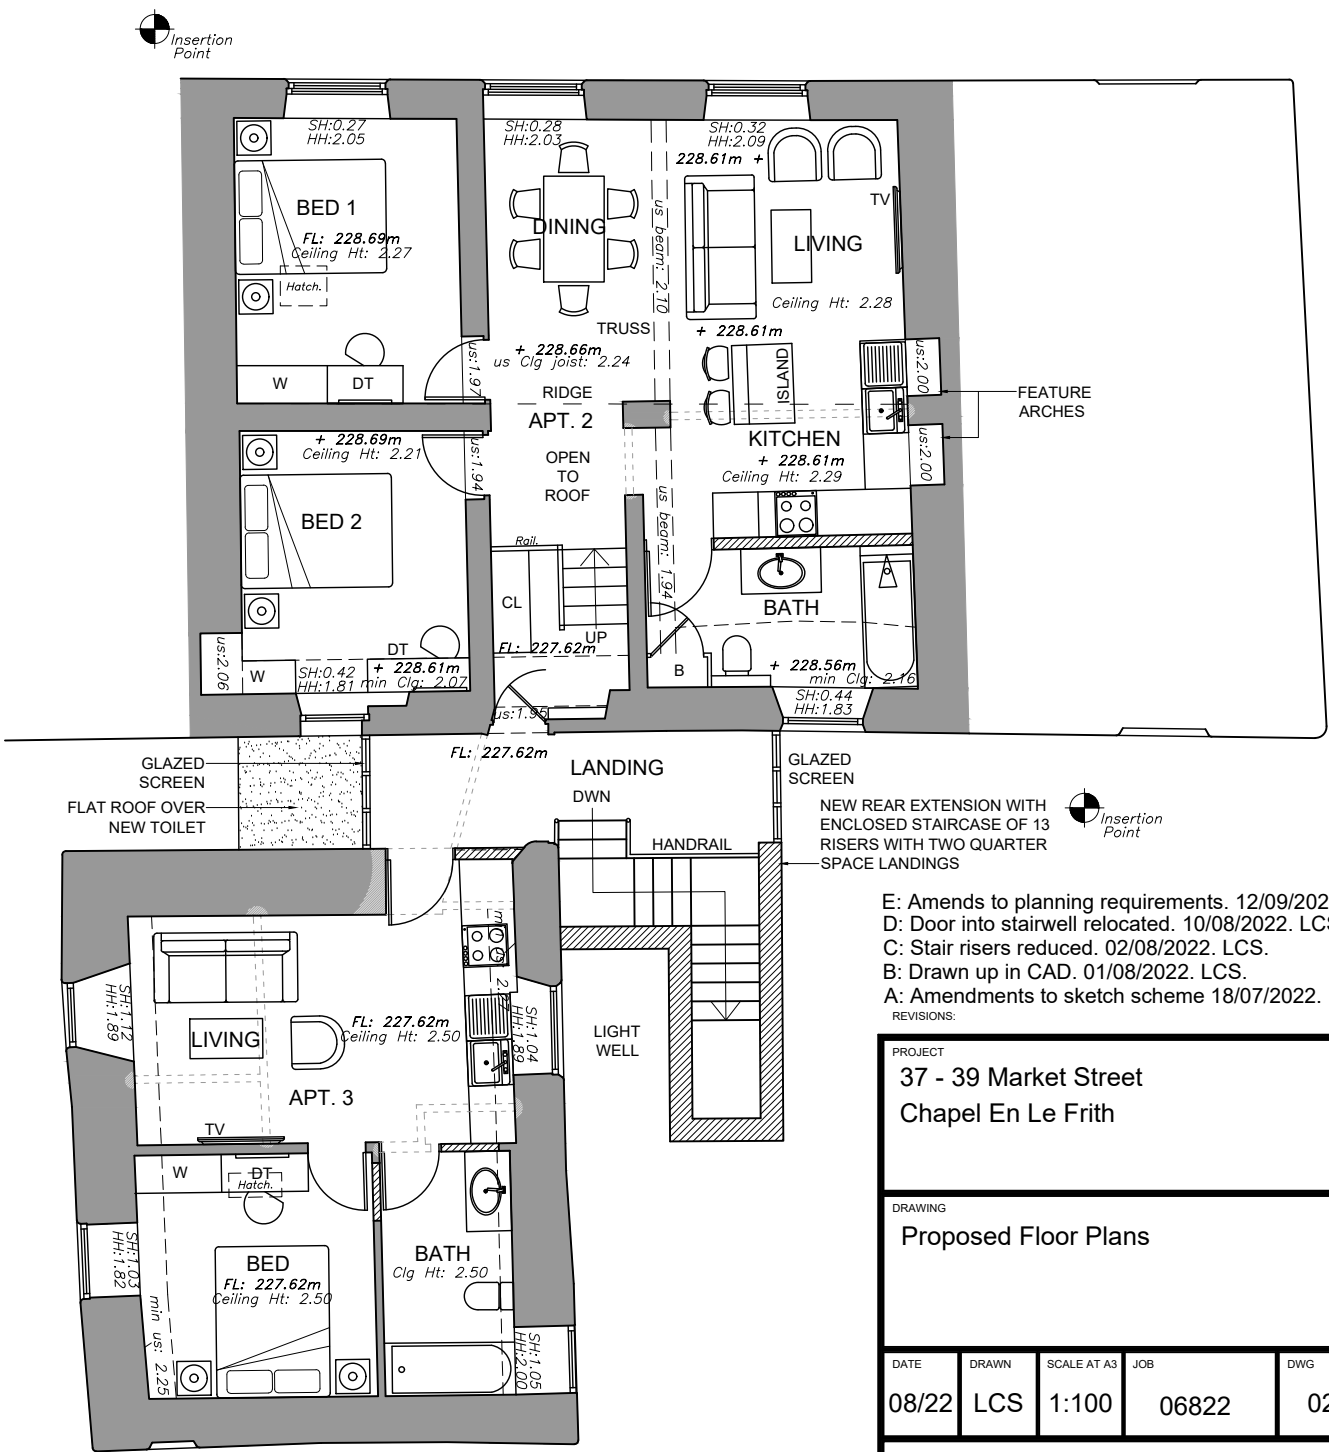

E: Amends to planning requirements. 12/09/2022. LCS.
D: Door into stairwell relocated. 10/08/2022. LCS.
C: Stair risers reduced. 02/08/2022. LCS.
B: Drawn up in CAD. 01/08/2022. LCS.
A: Amendments to sketch scheme 18/07/2022. DFO.

PROJECT
37 - 39 Market Street
Chapel En Le Frith

DRAWING
Proposed Floor Plans

DATE	DRAWN	SCALE AT A3	JOB	DWG	REV
08/22	LCS	1:100	06822	02	E

ODL OULSNAM DESIGN LTD
Creative Architecture & Planning
Exclusive Interior Design

Oulsnam Design Limited
Milford Stables, Milford, Bakewell, Derbyshire, DE45 1DX
T: 01629 814431
E: info@oulsnam.com
W: www.oulsnam.com

Registered in England No. 3356869

This drawing and all the information shown is the property of Oulsnam Design and shall not be copied whole, or in part, or used for any other purpose without written permission of the company.