



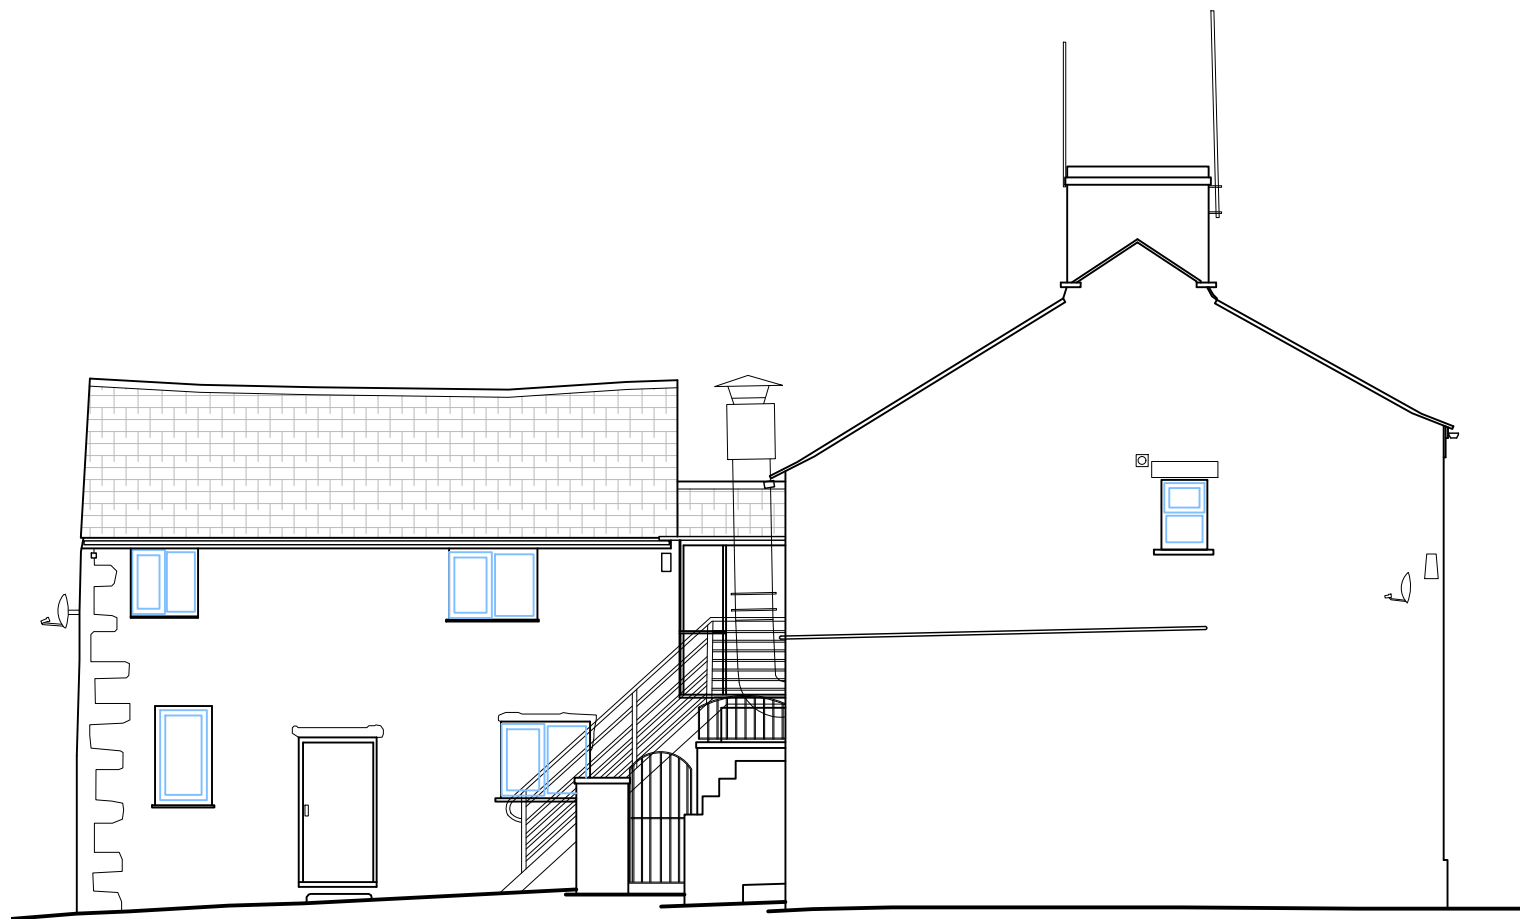

SIDE ELEVATION

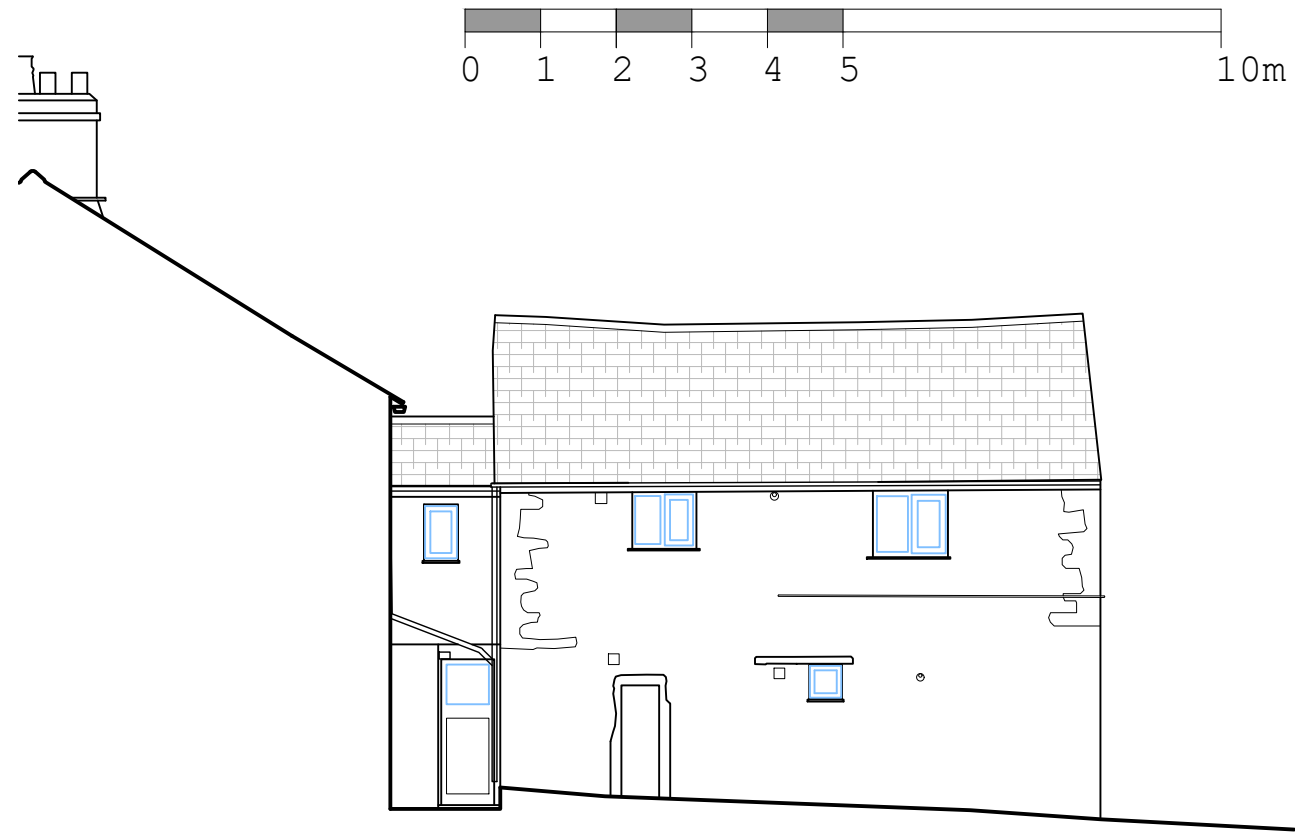

SIDE ELEVATION



REAR ELEVATION

B: Amends to planning requirements. 22/09/2022. LCS.
A: Amends to planning requirements. 12/09/2022. LCS.
REVISIONS:

PROJECT					
37 - 39 Market Street Chapel En Le Frith					
DRAWING					
Existing Rear Elevations					
DATE	DRAWN	SCALE AT A3	JOB	DWG	REV
07/22	G/H	1:100	06822	03	B
ODL OULSNAM DESIGN LTD Creative Architecture & Planning Exclusive Interior Design Oulsnam Design Limited Milford Stables, Milford, Bakewell, Derbyshire, DE45 1DX T: 01629 814431 E: info@oulsnam.com W: www.oulsnam.com Registered in England No. 3356869					
This drawing and all the information shown is the property of Oulsnam Design and shall not be copied whole, or in part, or used for any other purpose without written permission of the company.					