


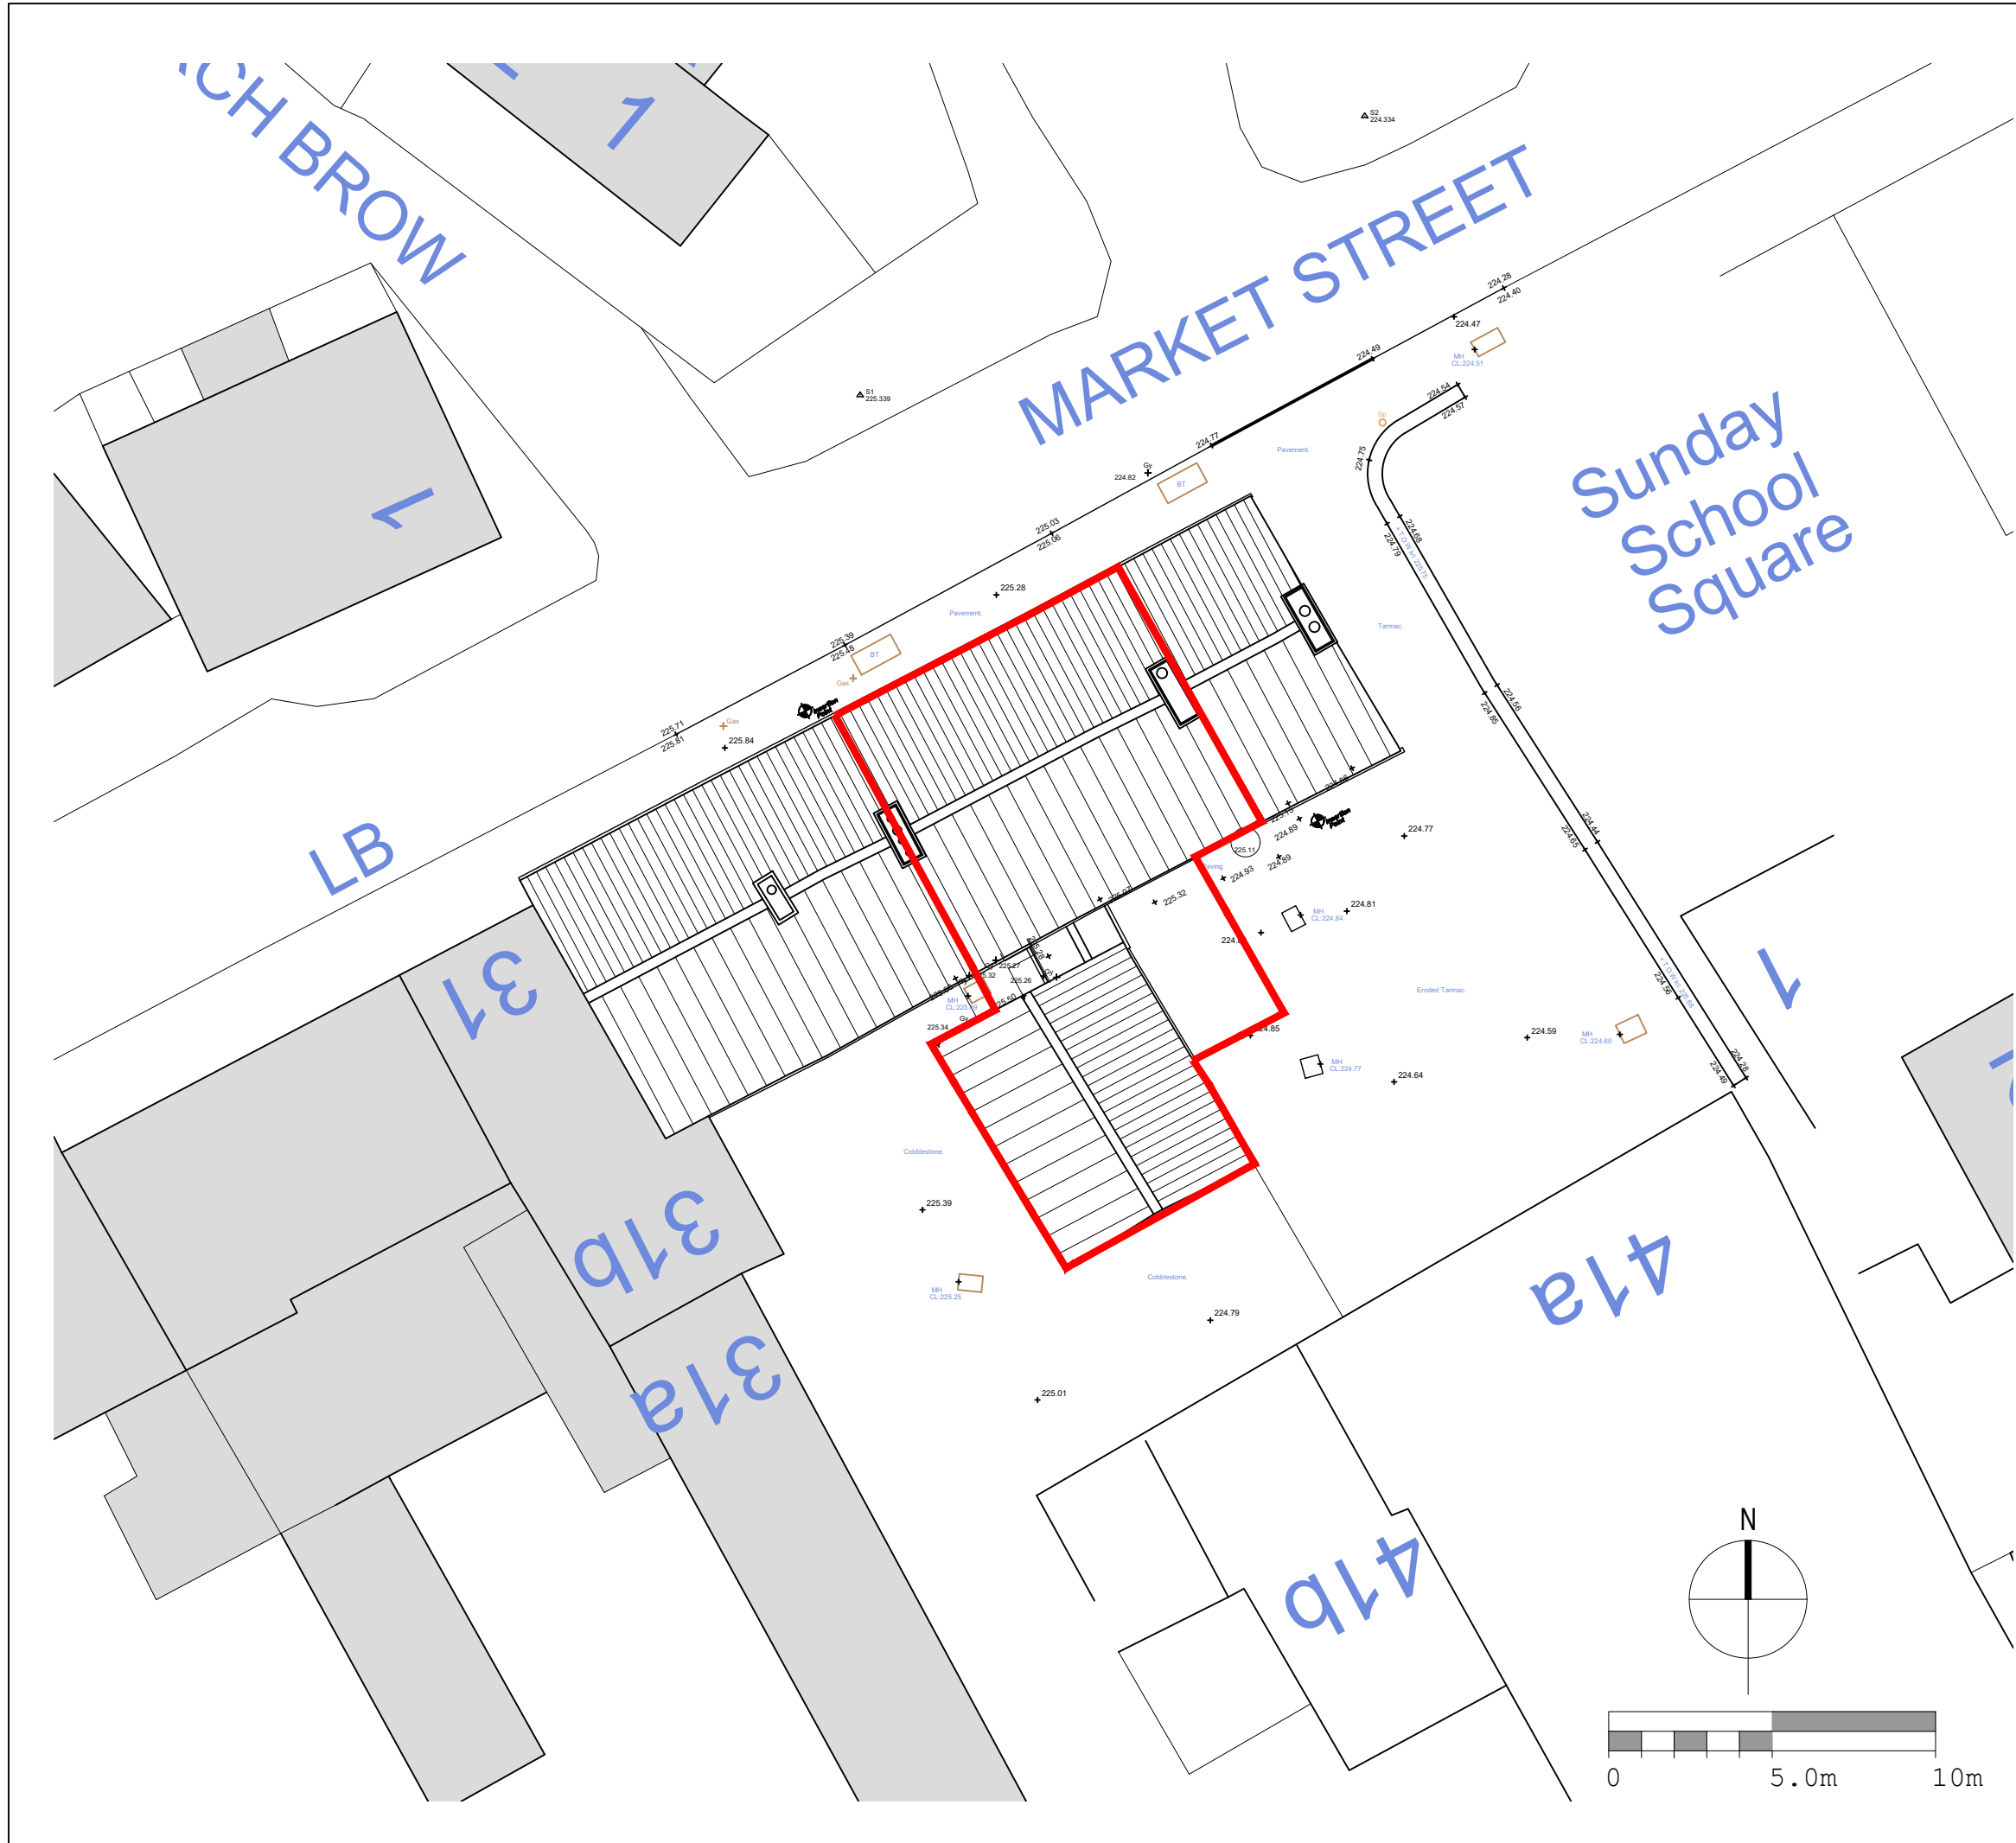

A: Amends to planning requirements. 12/09/2022. LCS.
REVISIONS:

PROJECT
37 - 39 Market Street
Chapel En Le Frith

DRAWING
Existing Site Plan

DATE	DRAWN	SCALE AT A3	JOB	DWG	REV
08/22	LCS	1:200	06822	06	A

ODL

OULSNAM DESIGN LTD

Creative Architecture & Planning
Exclusive Interior Design

Oulsnam Design Limited
Milford Stables, Milford, Bakewell, Derbyshire, DE45 1DX
T: 01629 814431
E: info@oulsnam.com
W: www.oulsnam.com

Registered in England No. 3356869

This drawing and all the information shown is the property of Oulsnam Design and shall not be copied whole, or in part, or used for any other purpose without written permission of the company.