
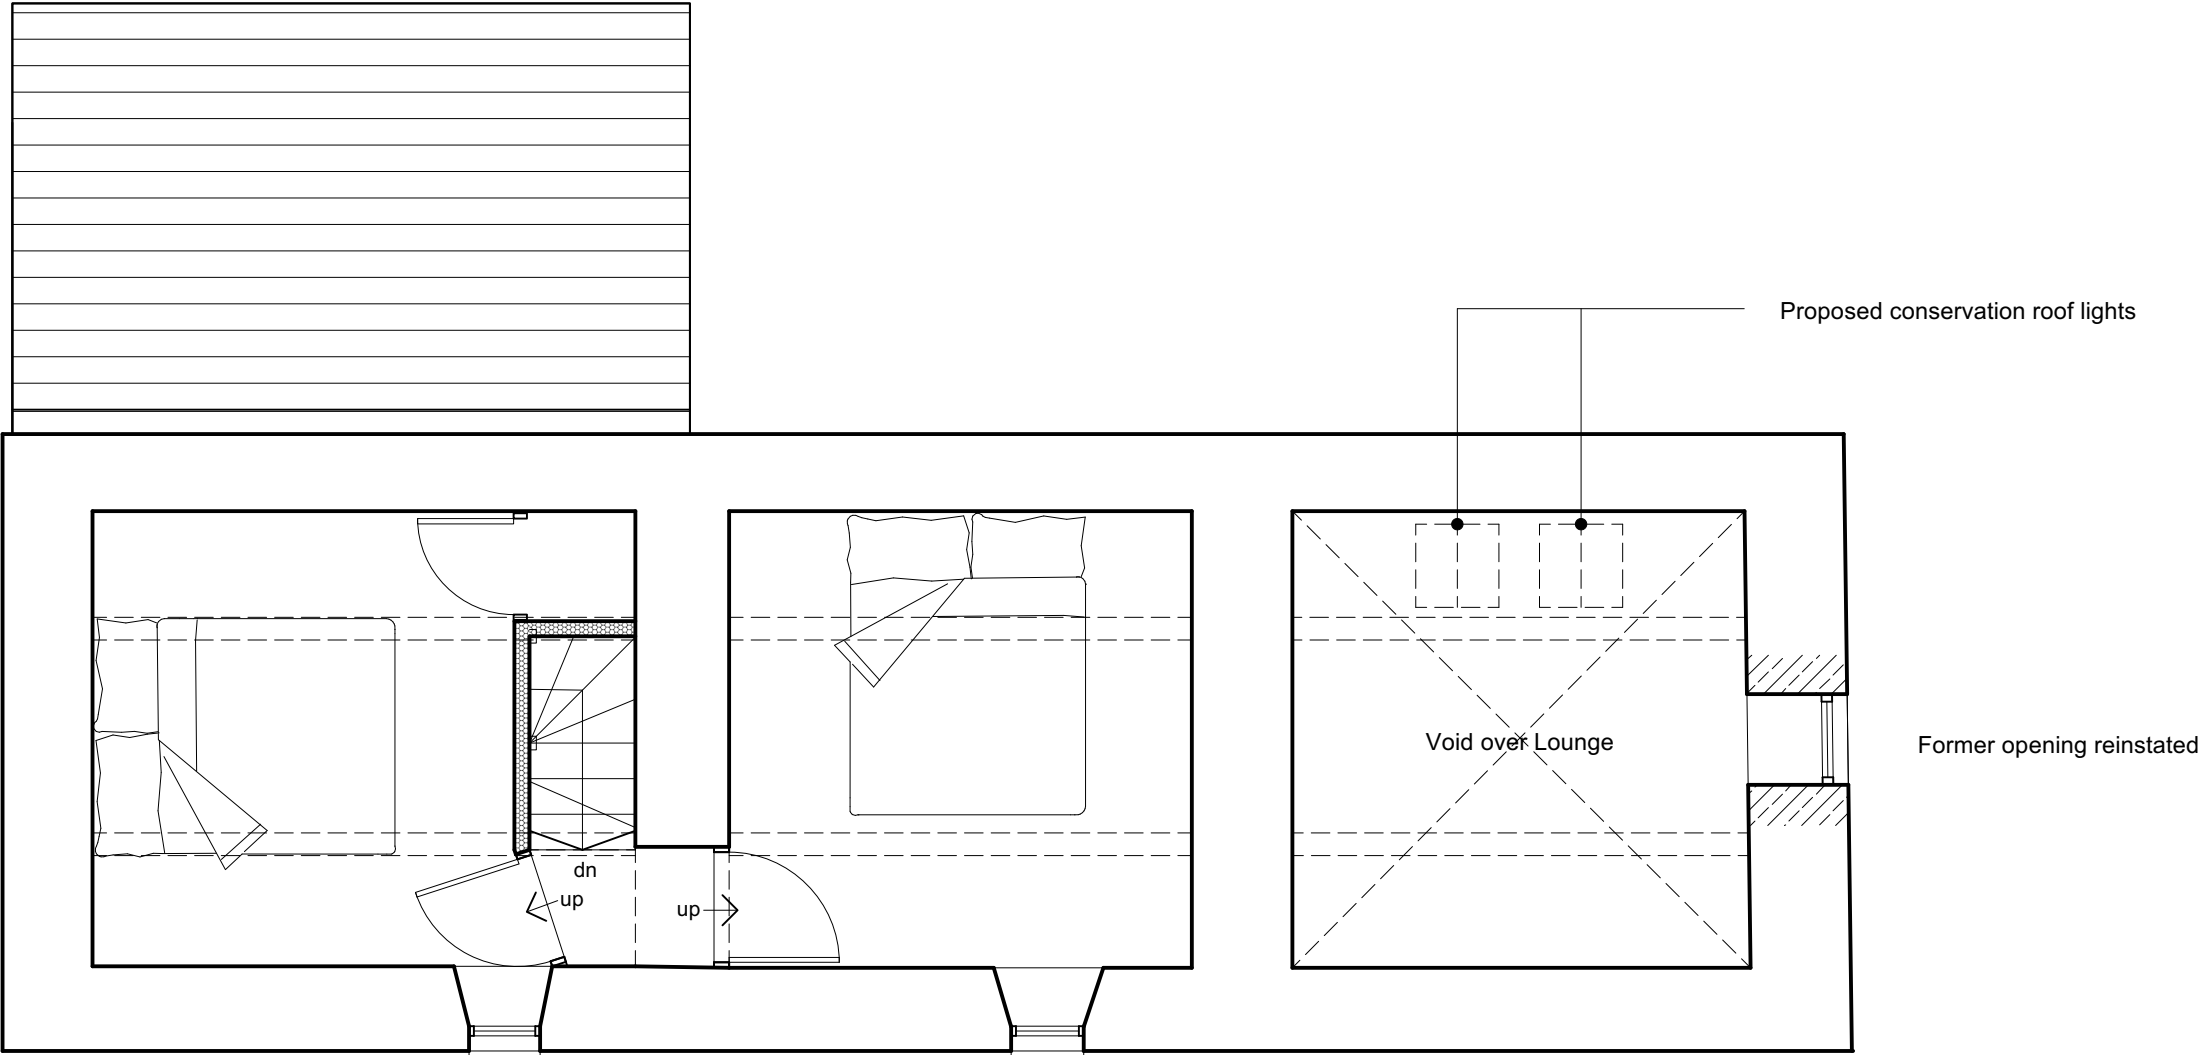
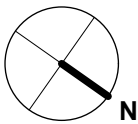


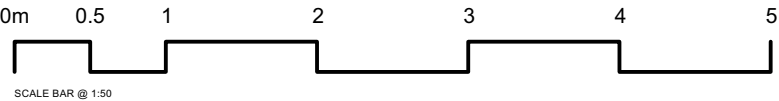

MRA ARCHITECTS

85 GREEN LANE, BUXTON

First Floor as Proposed

Drawing No:	Rev:	Date:	Drawn:	Scale @ A3:
3038-2003		July 2022	MA	1:50

www.mra-architects.co.uk