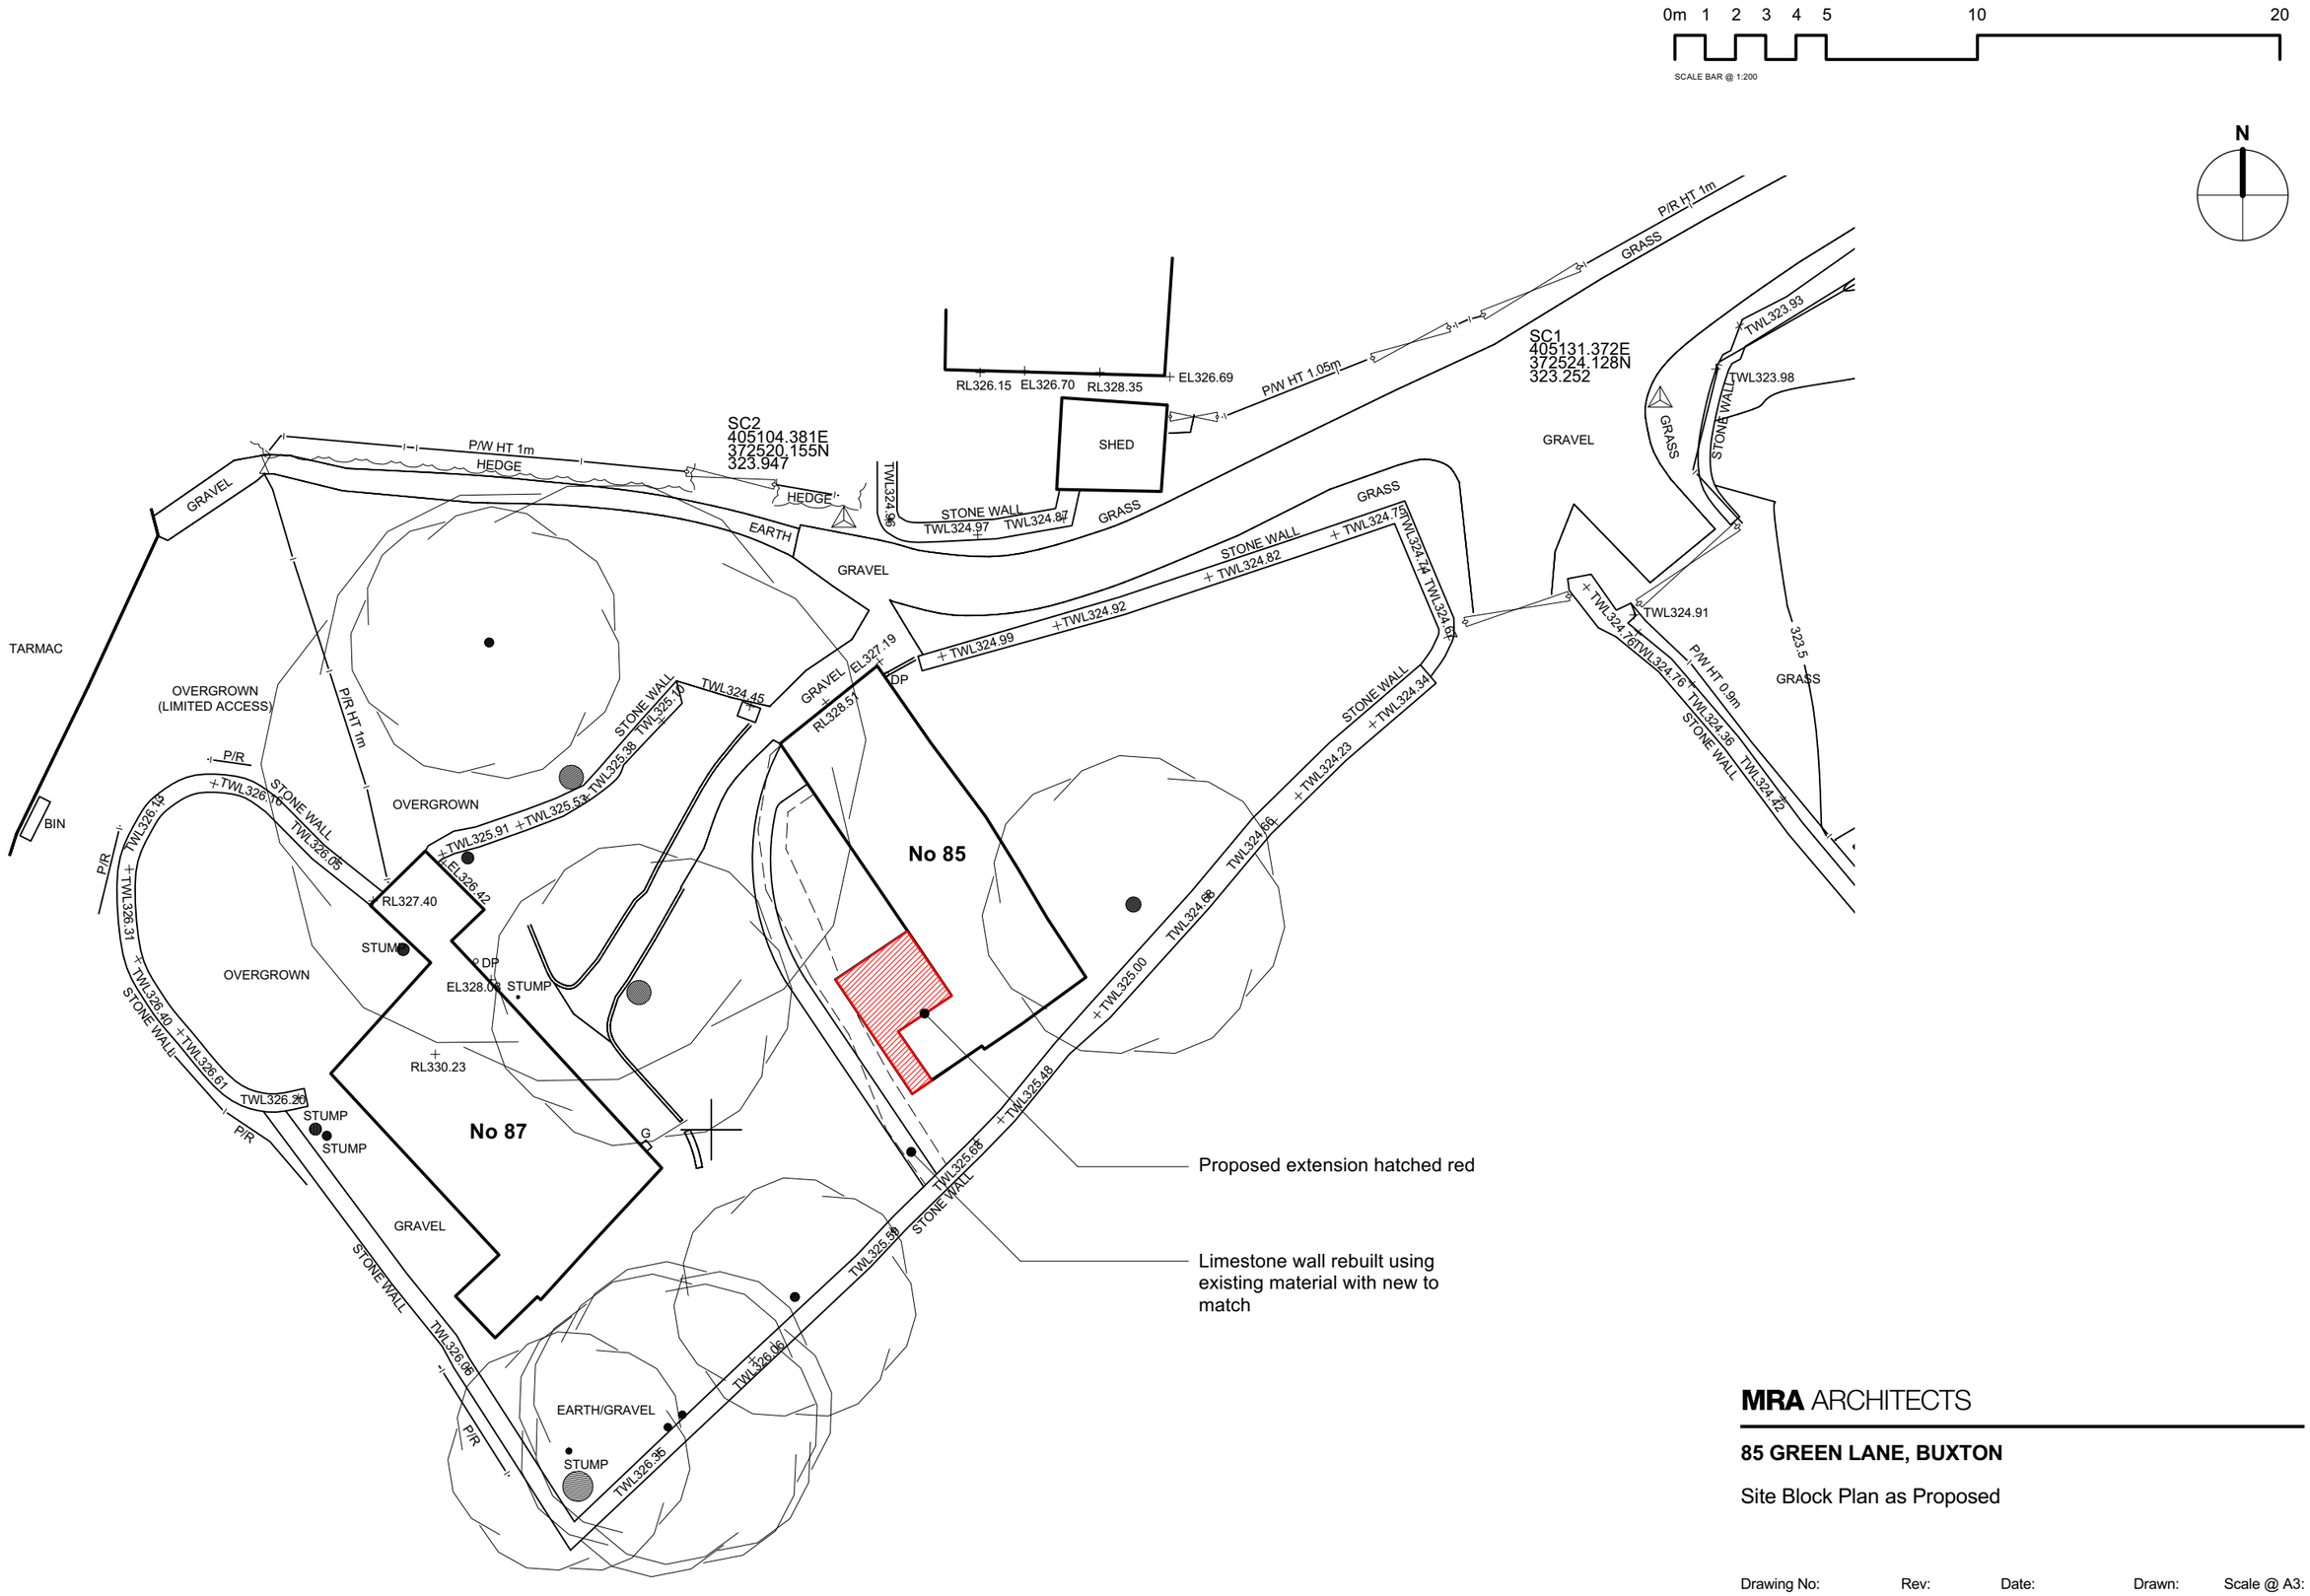

MRA ARCHITECTS

85 GREEN LANE, BUXTON

Site Block Plan as Proposed

Drawing No:	Rev:	Date:	Drawn:	Scale @ A3:
3038-3002		Sept 2022	MA	1:200

mra-architects.co.uk