


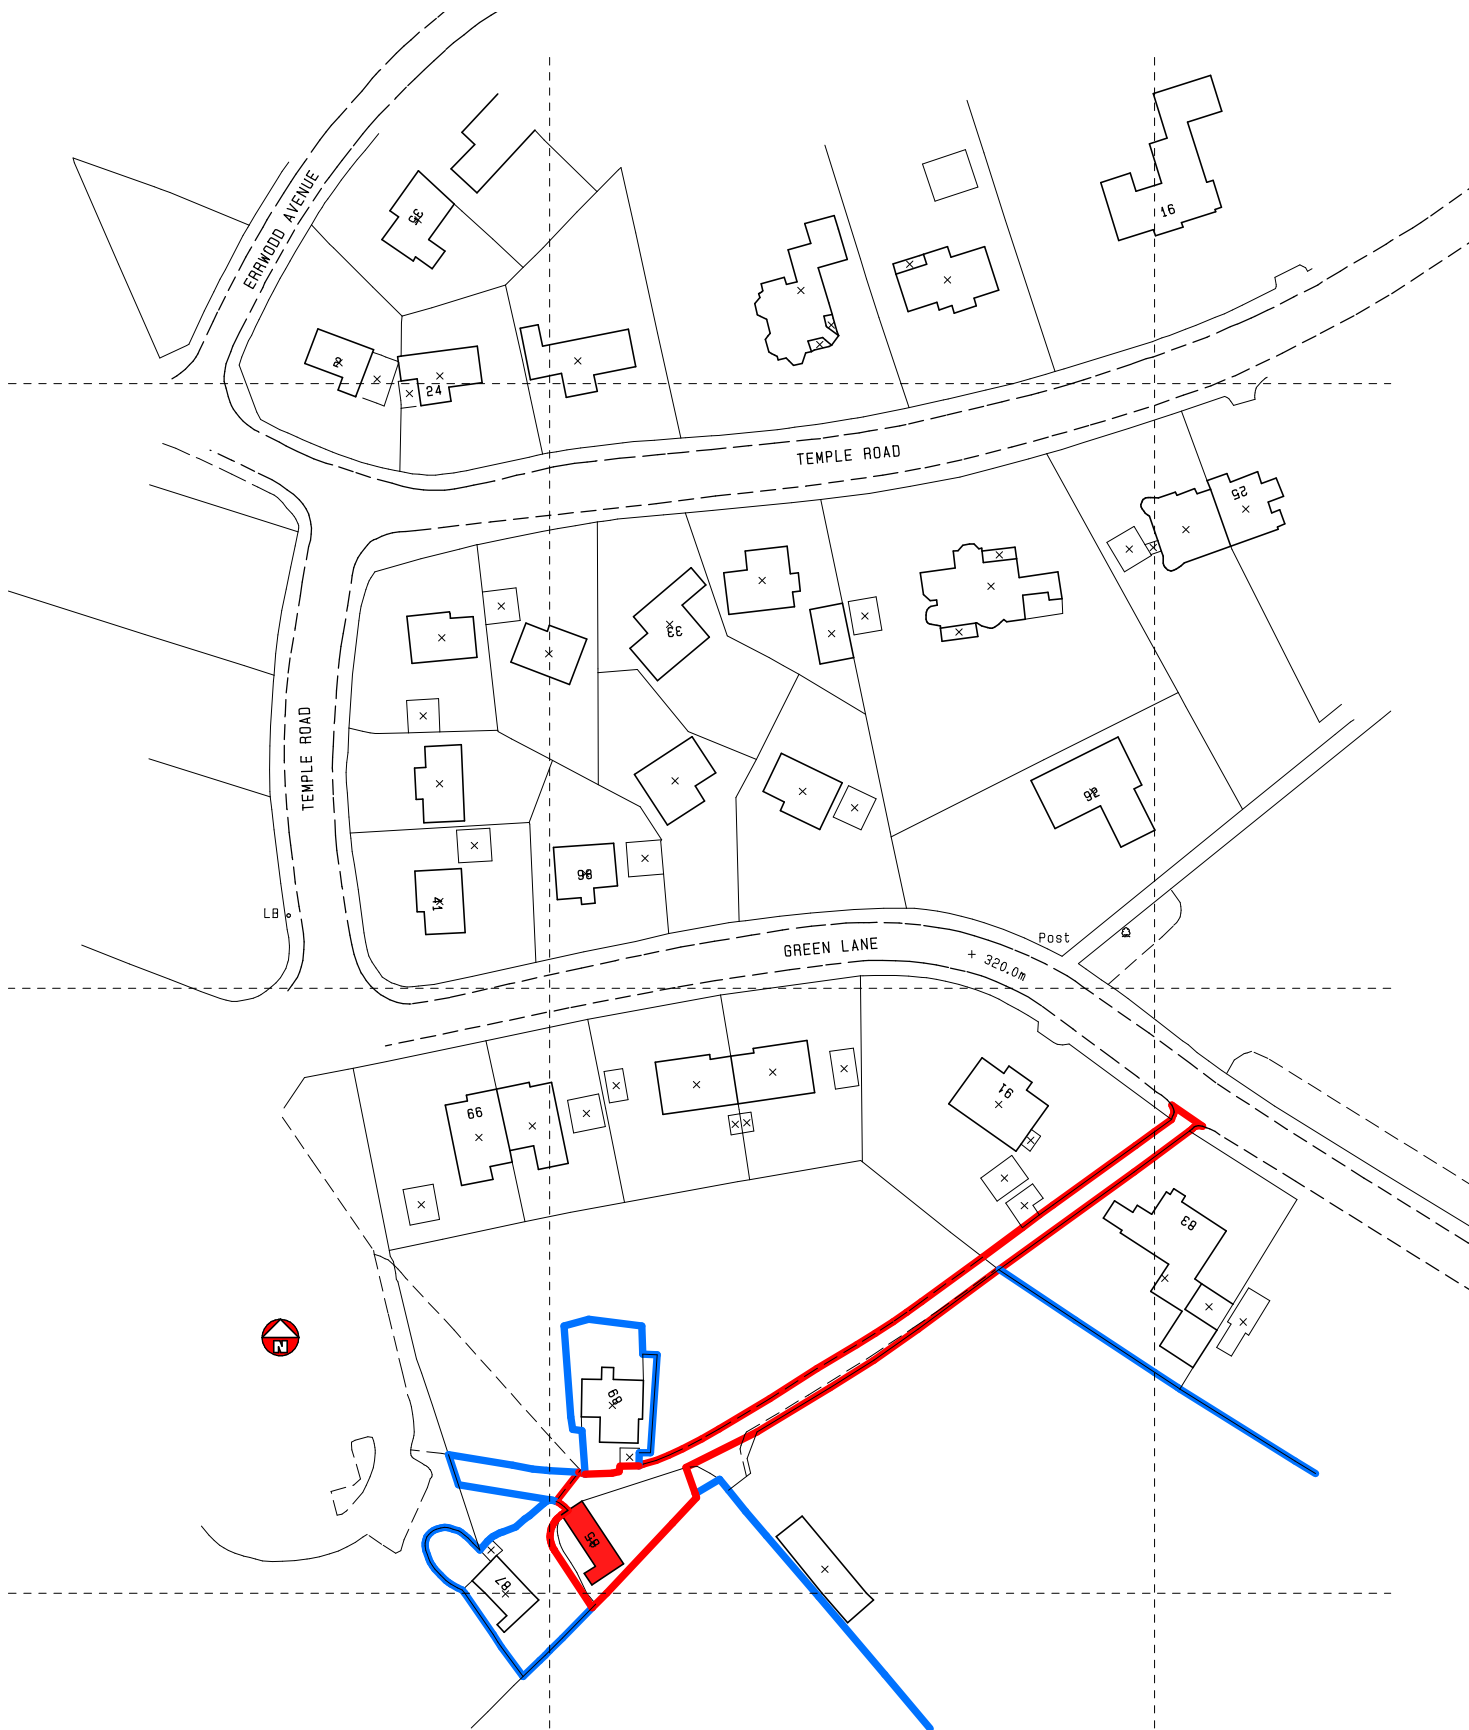

PROPOSED REFURBISHMENT AND EXTENSION OF DWELLING
AT 85 GREEN LANE, BUXTON
SITE LOCATION PLAN

SCALE 1:1250