




Notes

Jennings Design Associates take no responsibility for any dimensions obtained by scaling from this drawing. If no dimension is shown the recipient must ascertain the dimension specifically from the Architect or by site measurement. Supplying this drawing in digital form is solely for convenience and no reliance may be placed on digital data. All data must be checked against hard copy. Dimensions must be checked on site. Any discrepancies must be reported to the Architect immediately. This drawing is copyright of Jennings Design Associates

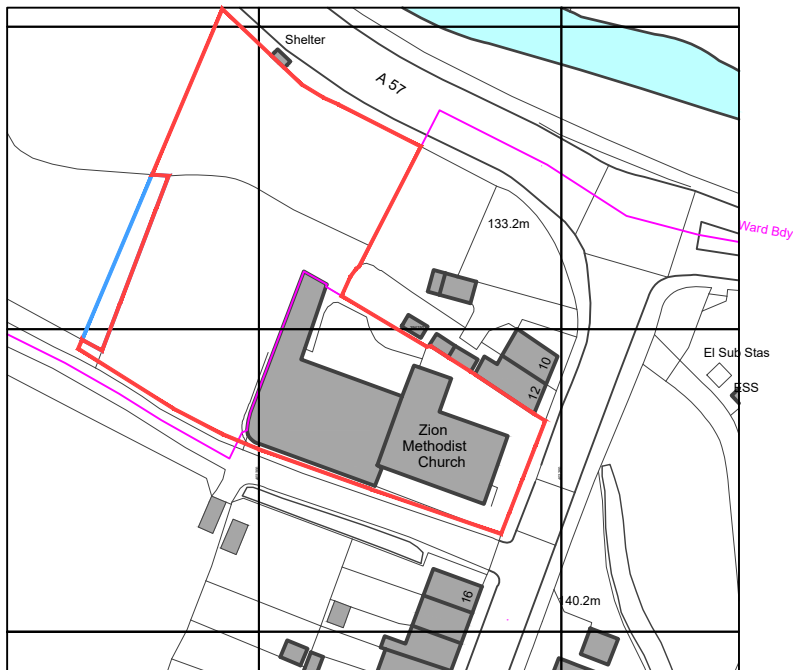

Ordnance Survey, (c) Crown Copyright 2022. All rights reserved. Licence number 100022432

-	Initial Issue	26/07/2022	SJB
Rev	Description	Date	By



j d a architects

info@jda-architects.com
www.jda-architects.com

manchester: 0161 336 5011
liverpool: 0151 665 0112

Client: Mellor Homes Ltd				
Project: Simmondley Lane, Glossop				
Project Status: P - Preliminary				
Scale: 1:1250	@ Original Size A4	Date: July 2022	Drawn By: SJB	Checked By: RH

Project Number	Drawing Number		
1283	A	DR	000
Description	Rev		
Location Plan			



Scale 1:1250

Z:\1283 - Simmondley Lane, Glossop\Drawings\Live\plots\1283_A_DR_000 LocationPlan.dwg