
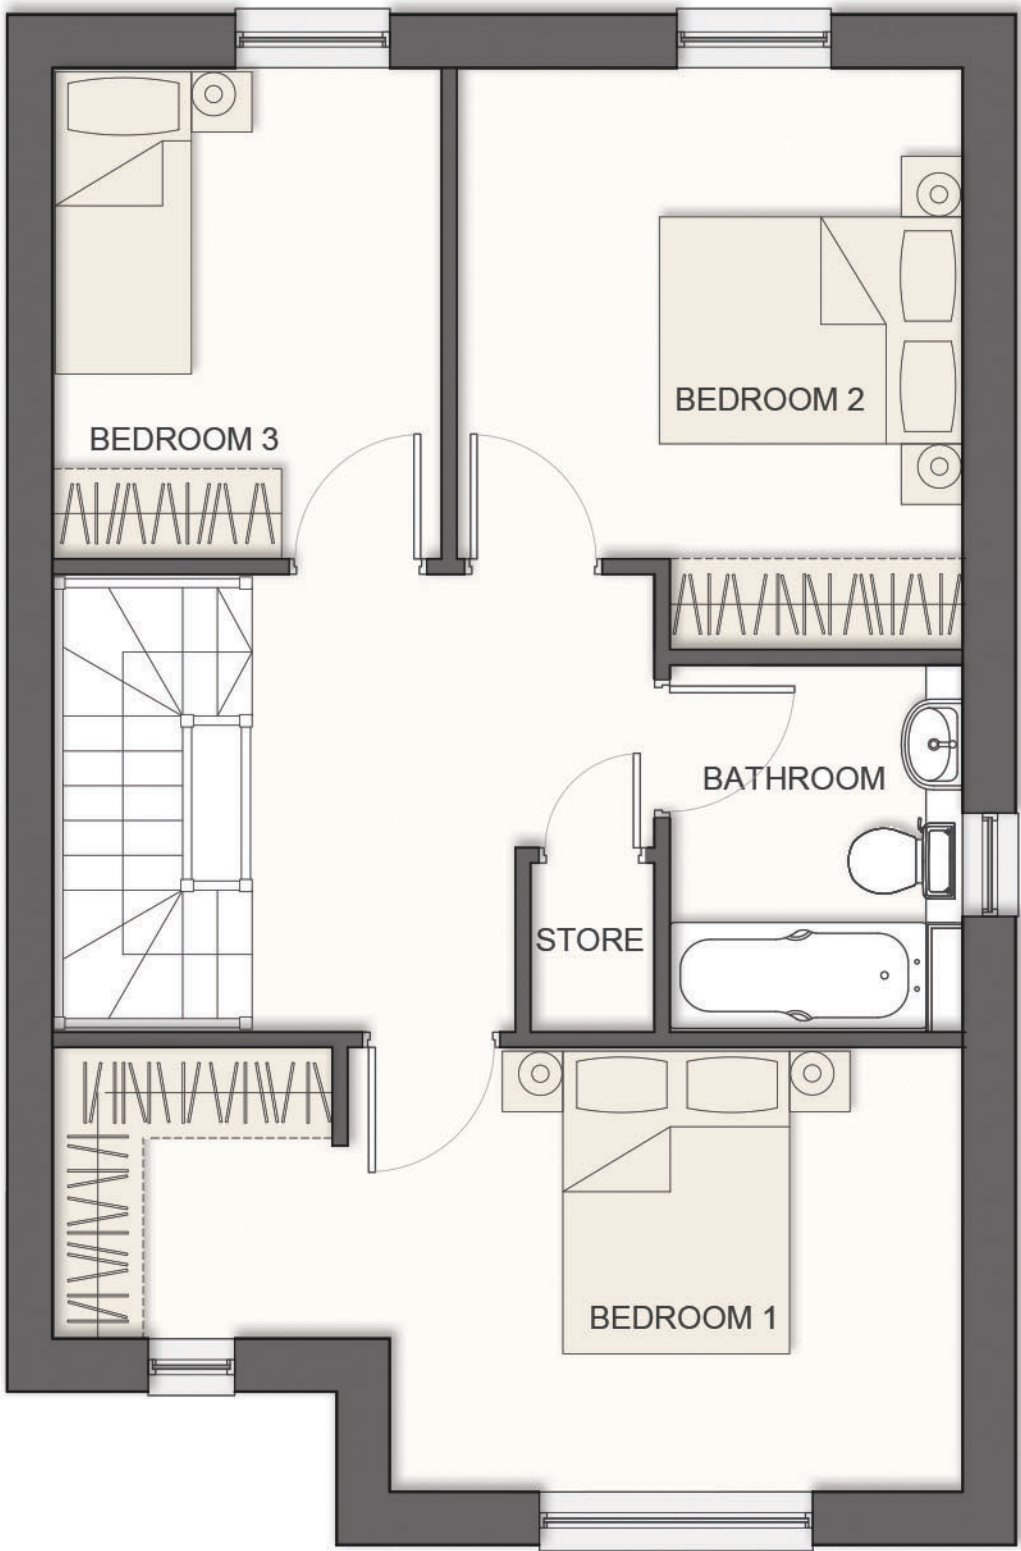


Notes

Jennings Design Associates take no responsibility for any dimensions obtained by scaling from this drawing. If no dimension is shown the recipient must ascertain the dimension specifically from the Architect or by site measurement. Supplying this drawing in digital form is solely for convenience and no reliance may be placed on digital data. All data must be checked against hard copy. Dimensions must be checked on site. Any discrepancies must be reported to the Architect immediately. This drawing is copyright of Jennings Design Associates

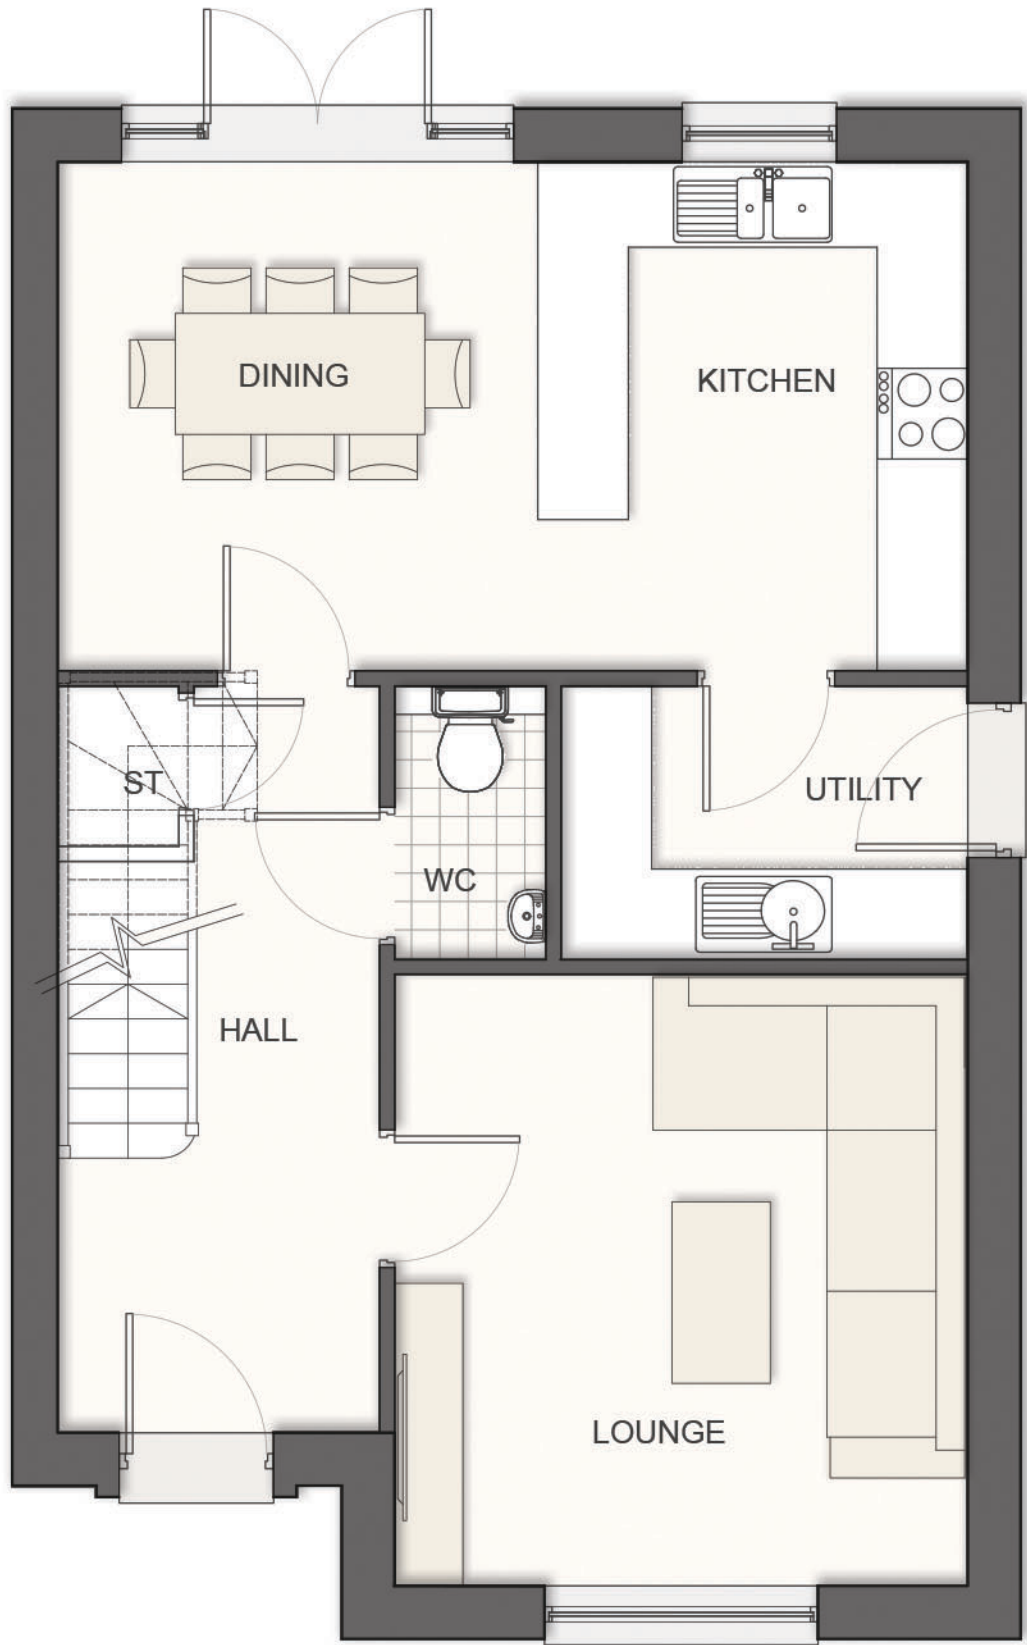

Initial Issue			
Rev	Description	Date	By

jda

jda architects


info@jda-architects.com

www.jda-architects.com

manchester: 0161 338 5011

liverpool: 0151 685 0112

Client:		Mellor Homes Ltd			
Project:		Simmondley Lane, Glossop			
Project Status:		P - Preliminary			
Scale:	④ Original Size	Date:	Drawn By:	Checked By:	
1:50	A3		SJB		
Project Number		Drawing Number			
1283	A	DR	002		
Description					
House type A Proposed Ground & First Floor					Rev

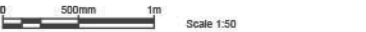

Z:\1283 - Simmondley Lane, Glossop\Drawings\Level\1283_A_DR_002 HousetypeA_4877Plans.dwg