


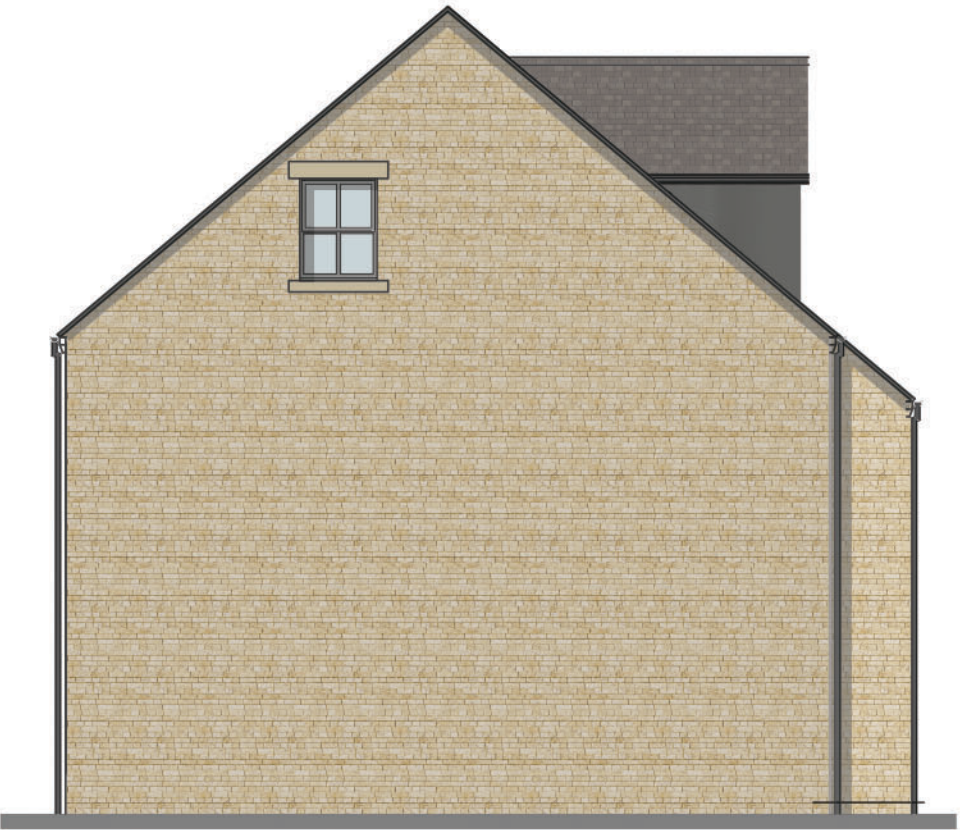

Notes

Jennings Design Associates take no responsibility for any dimensions obtained by scaling from this drawing. If no dimension is shown the recipient must ascertain the dimension specifically from the Architect or by site measurement. Supplying this drawing in digital form is solely for convenience and no reliance may be placed on digital data. All data must be checked against hard copy. Dimensions must be checked on site. Any discrepancies must be reported to the Architect immediately. This drawing is copyright of Jennings Design Associates



-	Initial Issue	-	-
Rev	Description	Date	By

jda

jda architects

info@jda-architects.com

www.jda-architects.com

manchester: 0161 338 5011

liverpool: 0151 685 0112

Client:	Mellor Homes Ltd
Project:	Simmondley Lane, Glossop
Project Status:	P - Preliminary
Scale:	1:100
@ Original Size	A3
Date:	July 2022
Drawn By:	SJB
Checked By:	
Project Number	1283
Drawing Number	A
DR	010
Description	Housetype C Proposed Elevations
Rev	

0 1m 2m Scale 1:100

Z:\1283 - Simmondley Lane, Glossop\Drawings\Livestats\1283_A_DR_010 HousetypeC_589PElevations.dwg