

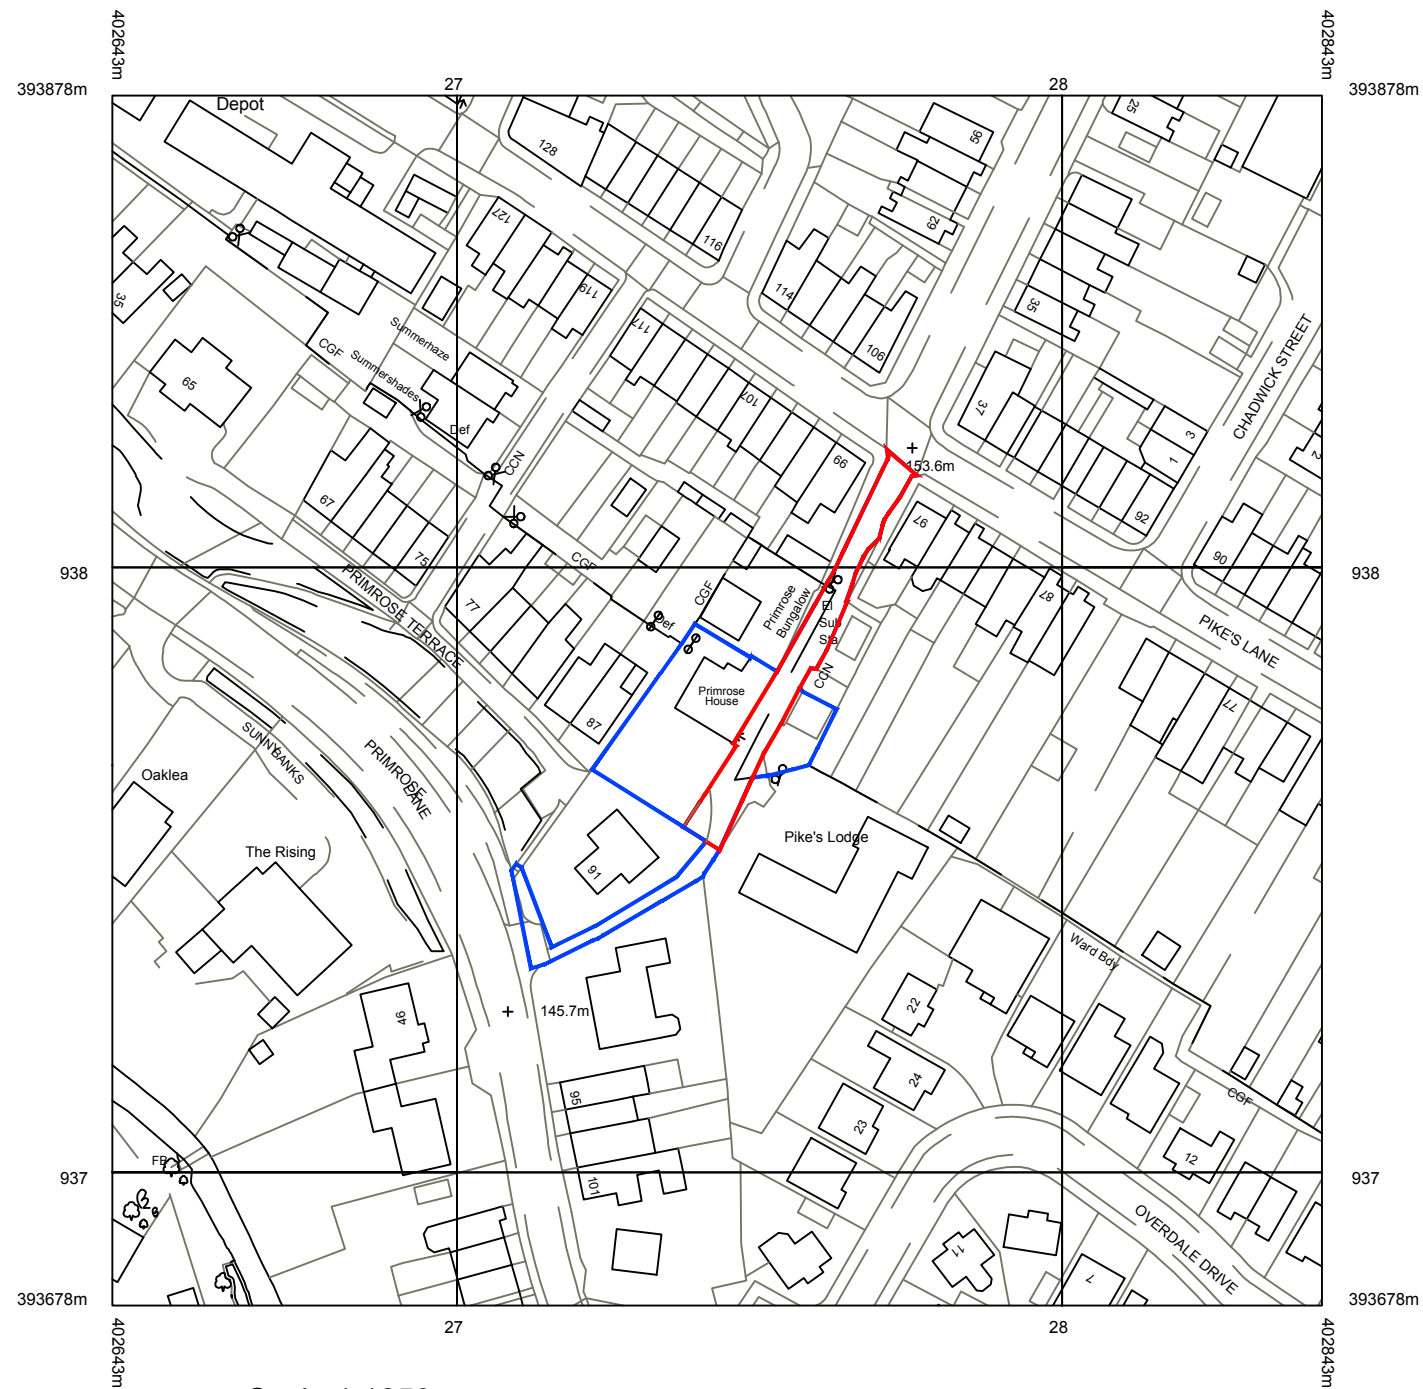
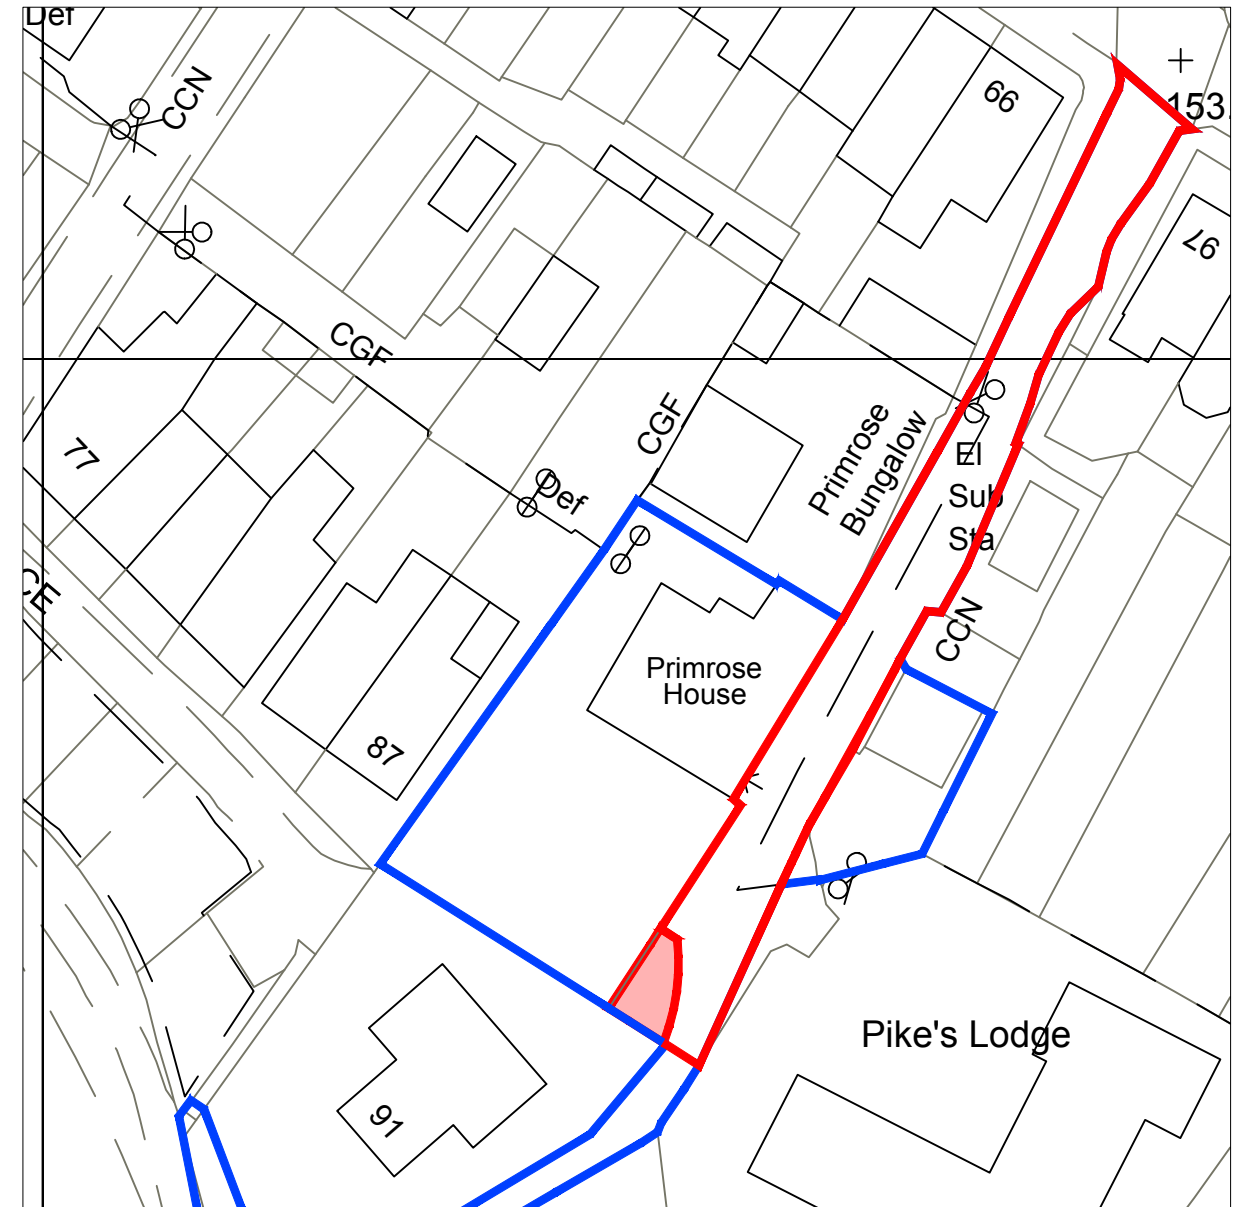


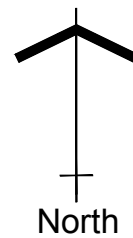

Scale 1:1250

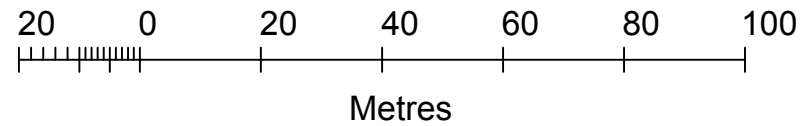

Scale 1:500

- Boundary
- Land owned by client
- Area of proposal



Client:	
Mr & Mrs Jackson Primrose House, Primrose Lane, Glossop, Derbyshire, SK13 8EG	
Project:	
Retrospective application for change of use from wasteland adjacent to public footpath within ownership of applicant to garden at Primrose House, Primrose Lane	
Title:	
Location Plan	
Scale: 1:1250 & 1:500 @ A3	
Drawn:	Date:
C.K.	September 2022
Project no.:	Drawing no.:
3162	3162-006

PLANMART LIMITED
9, GEORGE STREET, GLOSSOP,
DERBYSHIRE SK13 8AY.
TEL: 01457 863153