
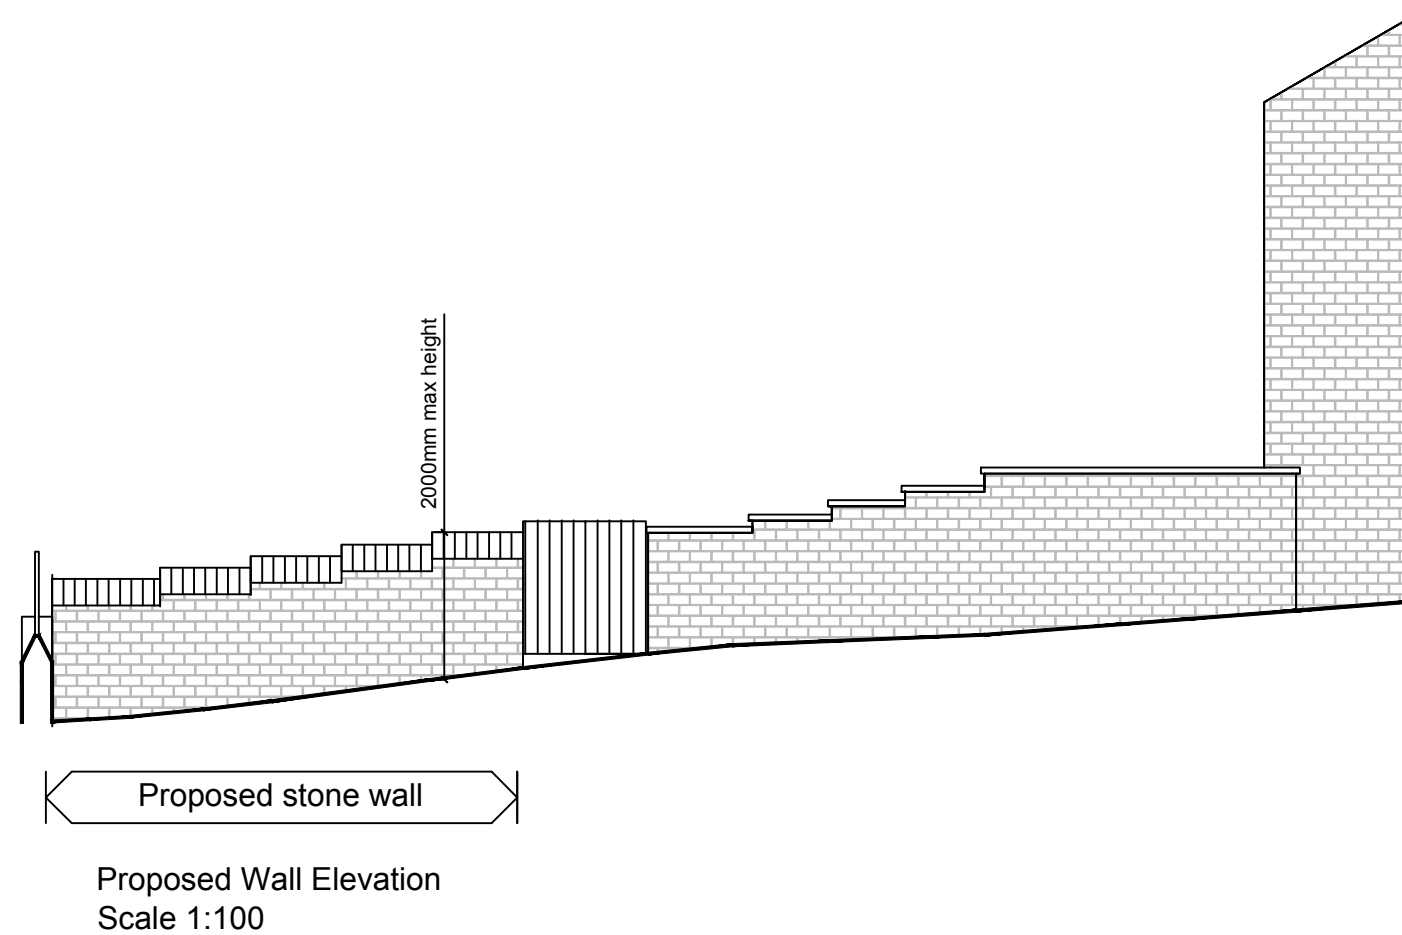


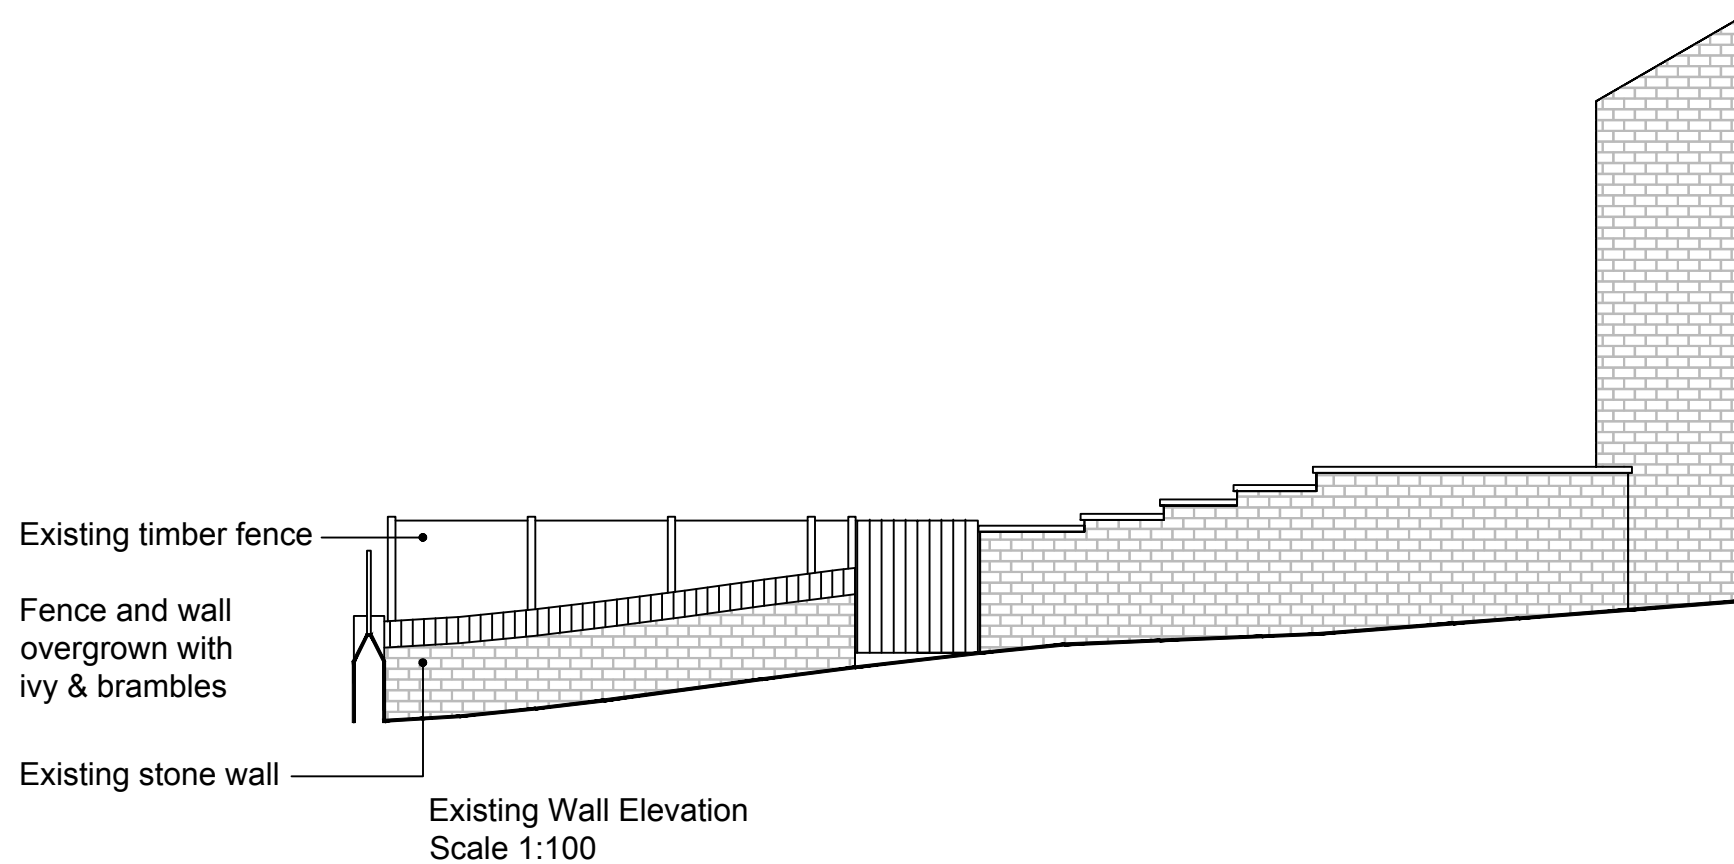

Client:

Mr & Mrs Jackson
Primrose House, Primrose Lane, Glossop,
Derbyshire, SK13 8EG

Project:

Retrospective application for change of use from
wasteland adjacent to public footpath within
ownership of applicant to garden at Primrose
House, Primrose Lane

Title:

Existing & Proposed Elevations

Scale: 1:100 @ A3

Drawn:

C.K.

Date:

September 2022

Project no.:

3162

Drawing no.:

3162-007

PLANMART LIMITED
9, GEORGE STREET, GLOSSOP,
DERBYSHIRE SK13 8AY.
TEL: 01457 863153