


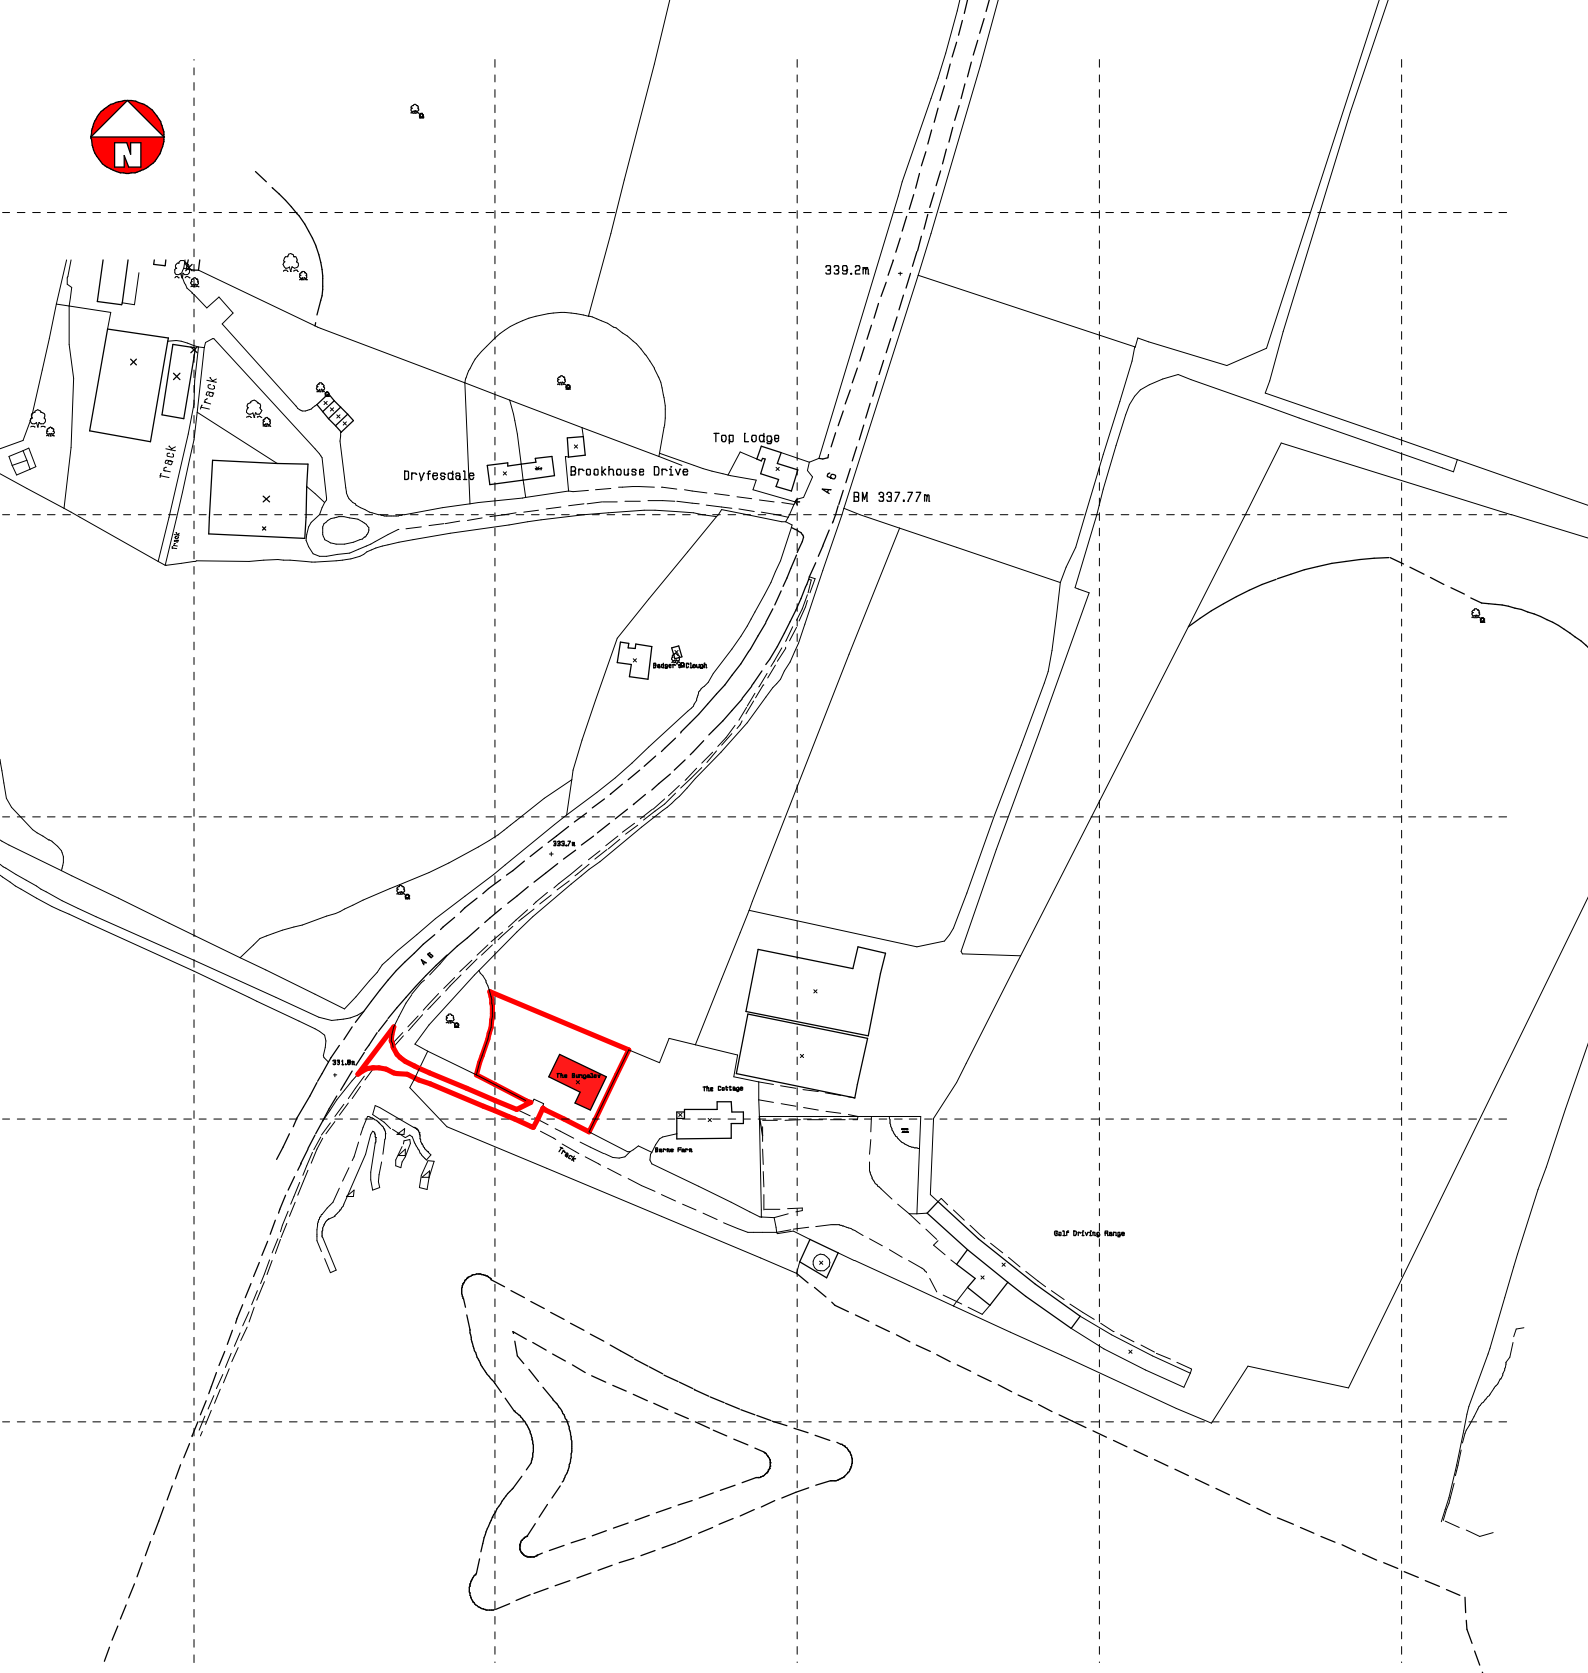

SITE LOCATION PLAN
PROPOSED EXTENSION TO DWELLING
AT THE BUNGALOW, BARMS FARM, FAIRFIELD
FOR MR & MRS NADEN

1:2500