





REV	DESCRIPTION	DATE	DRAWN
A	title block revision	17.08.22	IW



SITE LOCATION

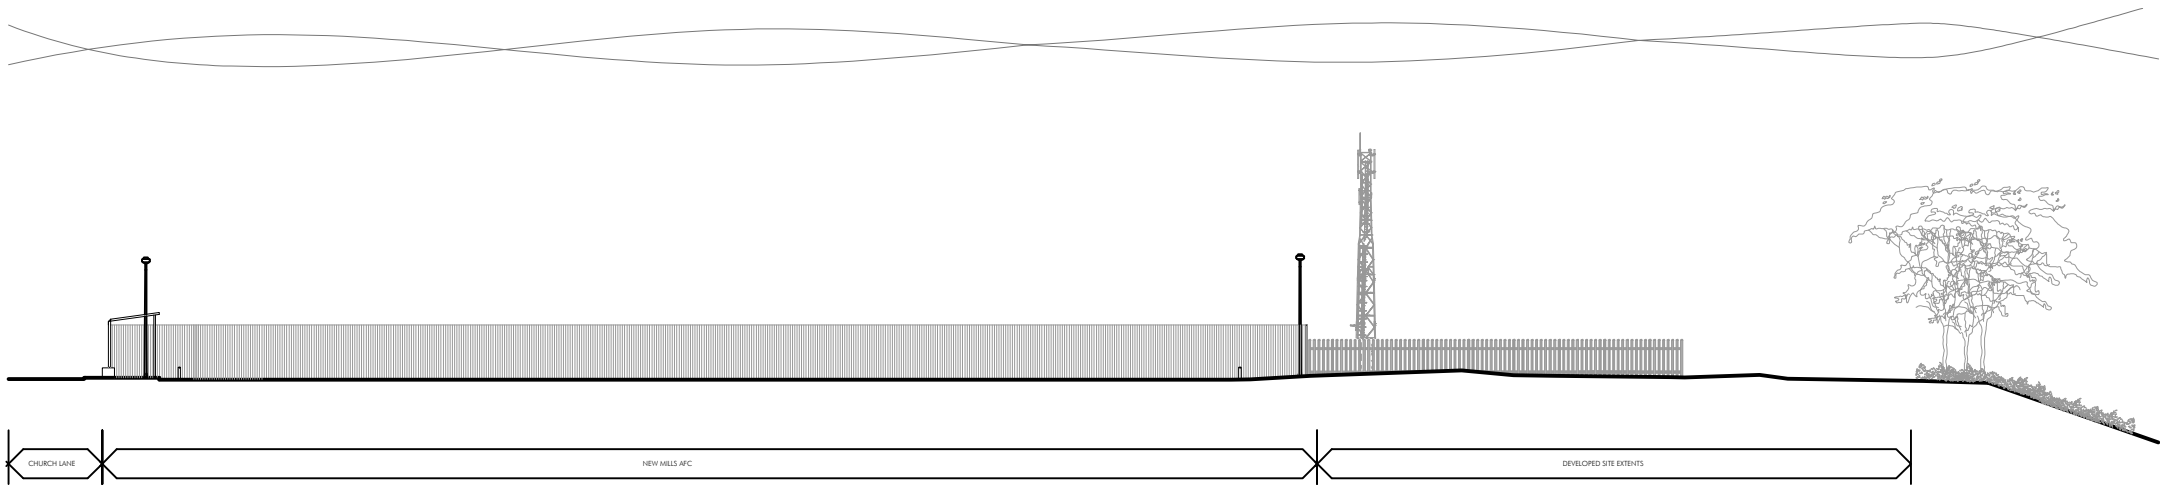

EXISTING STREET SCENE A-A

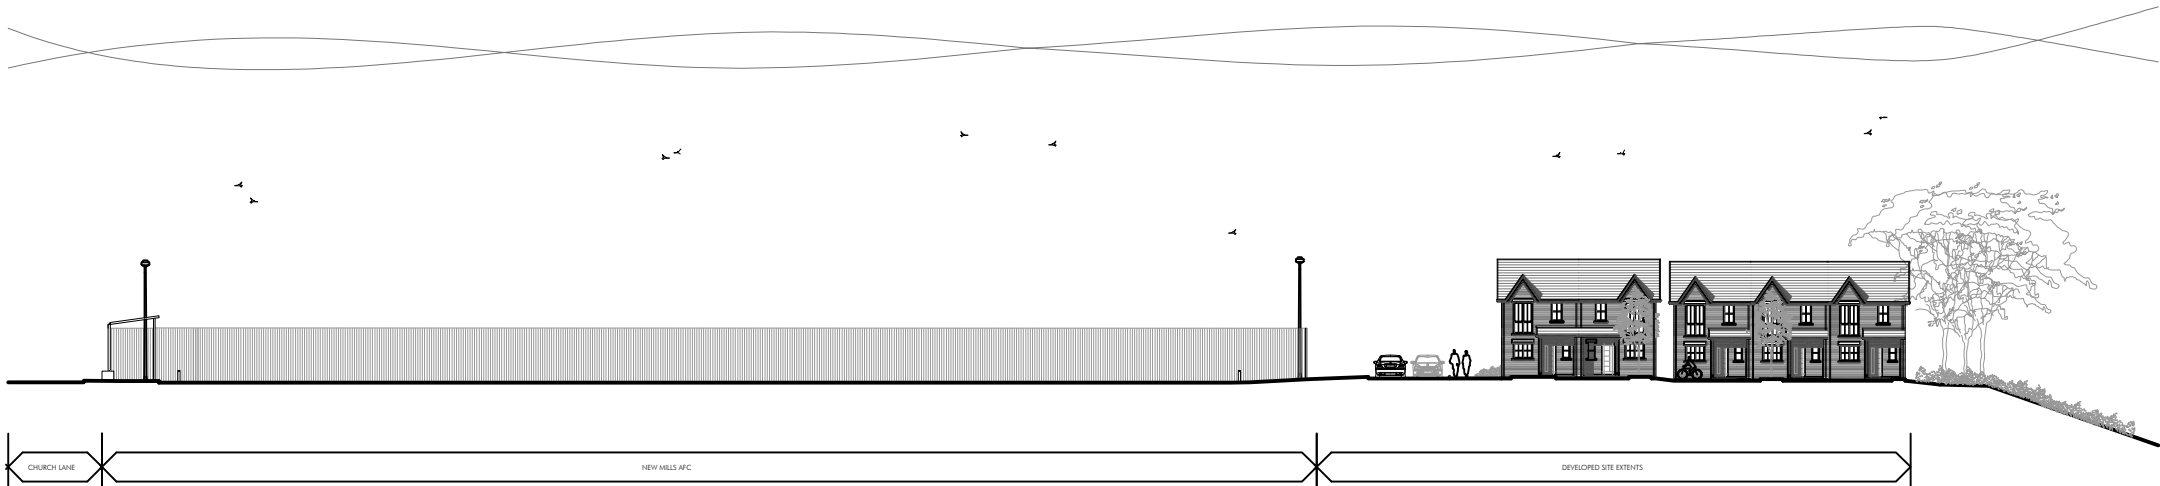

PROPOSED STREET SCENE A-A

CHESHIRE	SURREY	SHEFFIELD	MANCHESTER	LIVERPOOL
Market Court 20-24 Church St Altrincham WA14 4DW 0161 929 7622	100 High St Esher Surrey KT10 9QJ 01372 203 335	Electric Works 3 Concourse Way Sheffield S1 2BJ 0114 250 7983	All Work and Social XYZ Building 2 Hardman Boulevard M3 3AQ 0161 929 7622	AvenueHQ 17 Mann Island Liverpool L3 1BP 0151 662 0122

CHURCH LANE, NEW MILLS
CITYHEART

STREET SCENES
DWG: 21061 (PL) 400 A
DATE: 08.08.22
SCALE: 1:500 @ A3
DRAWN: IW