



EXISTING PLAN
SCALE 1:100

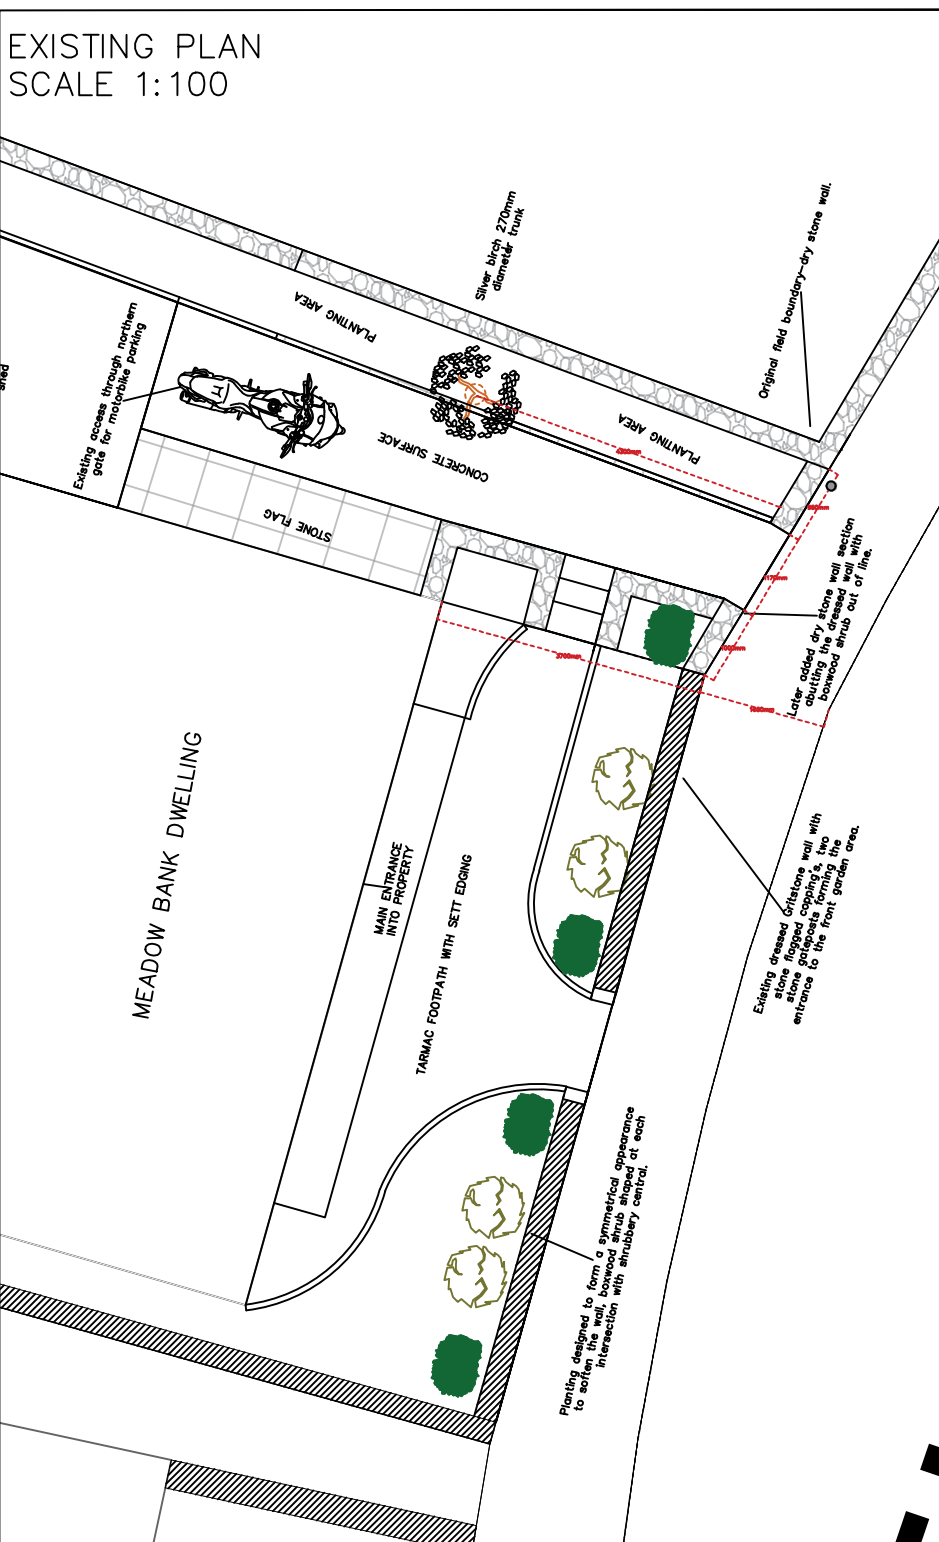

PROPOSED PLAN
SCALE 1:100

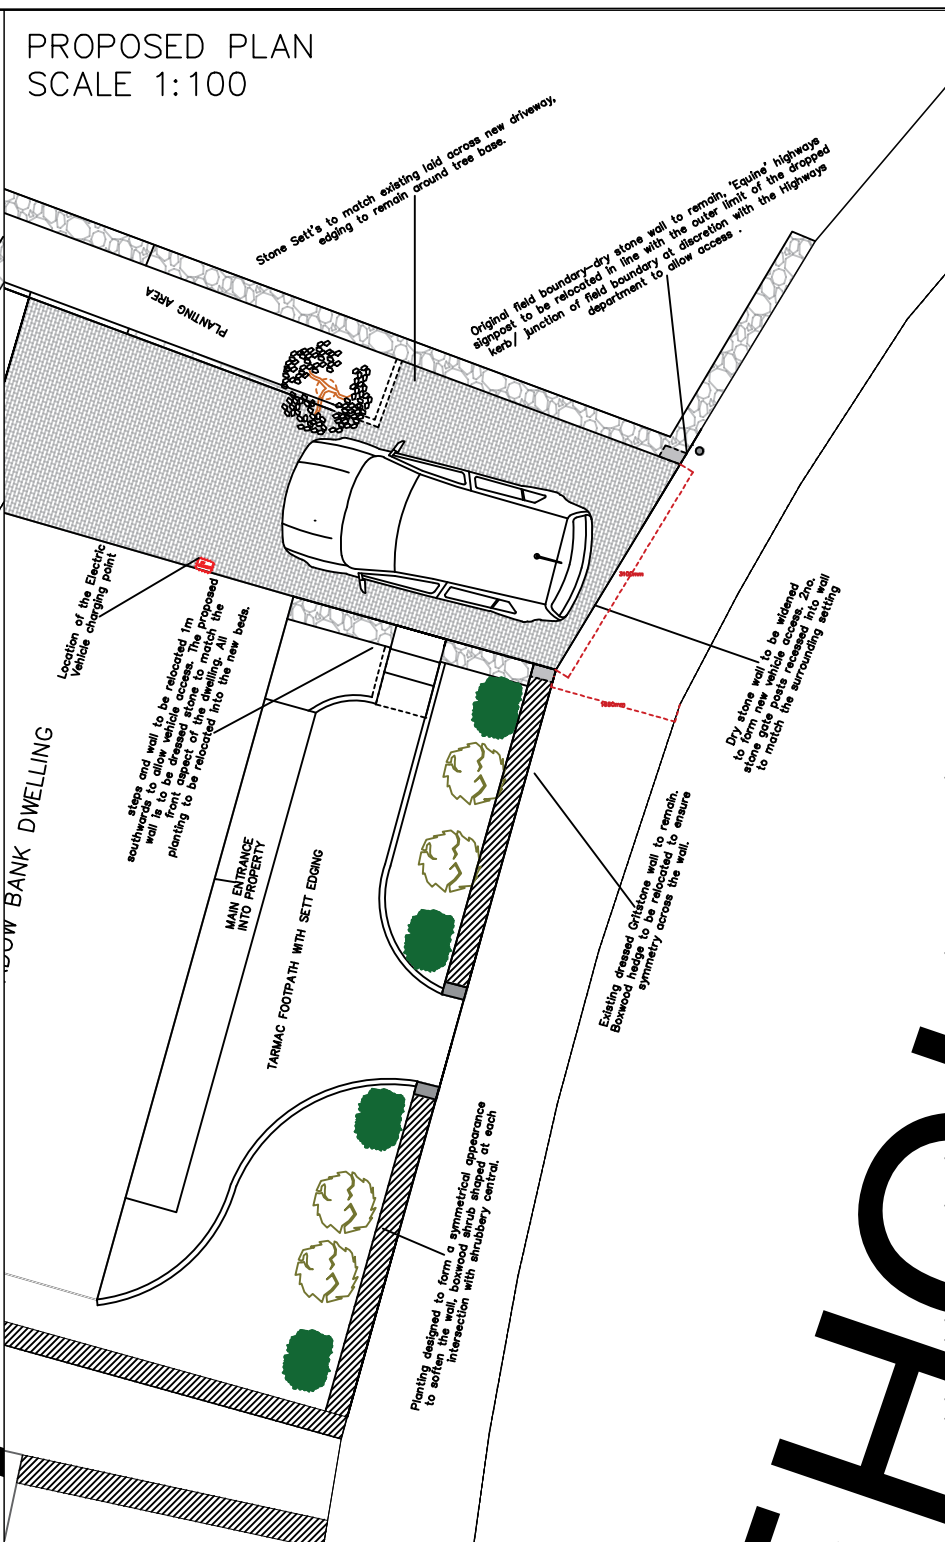

Site	Client
MeadowBank, Whitehough, Chinley, High Peak SK23 6EJ	OCCUPIERS OF MeadowBank, Whitehough, Chinley, High Peak SK23 6EJ

NOTES:
LEGEND:

TITLE:
APPLICATION FOR PROPOSED DRIVEWAY

Designed	JW	sign	AUG 2022
Drawn	JW	sign	AUG 2022
Scale:	1:100		
Original Size:	A4		

Suitability Description:
FOR PLANNING