

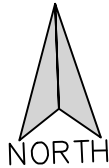


EXISTING WALL DETAIL
SCALE 1:50

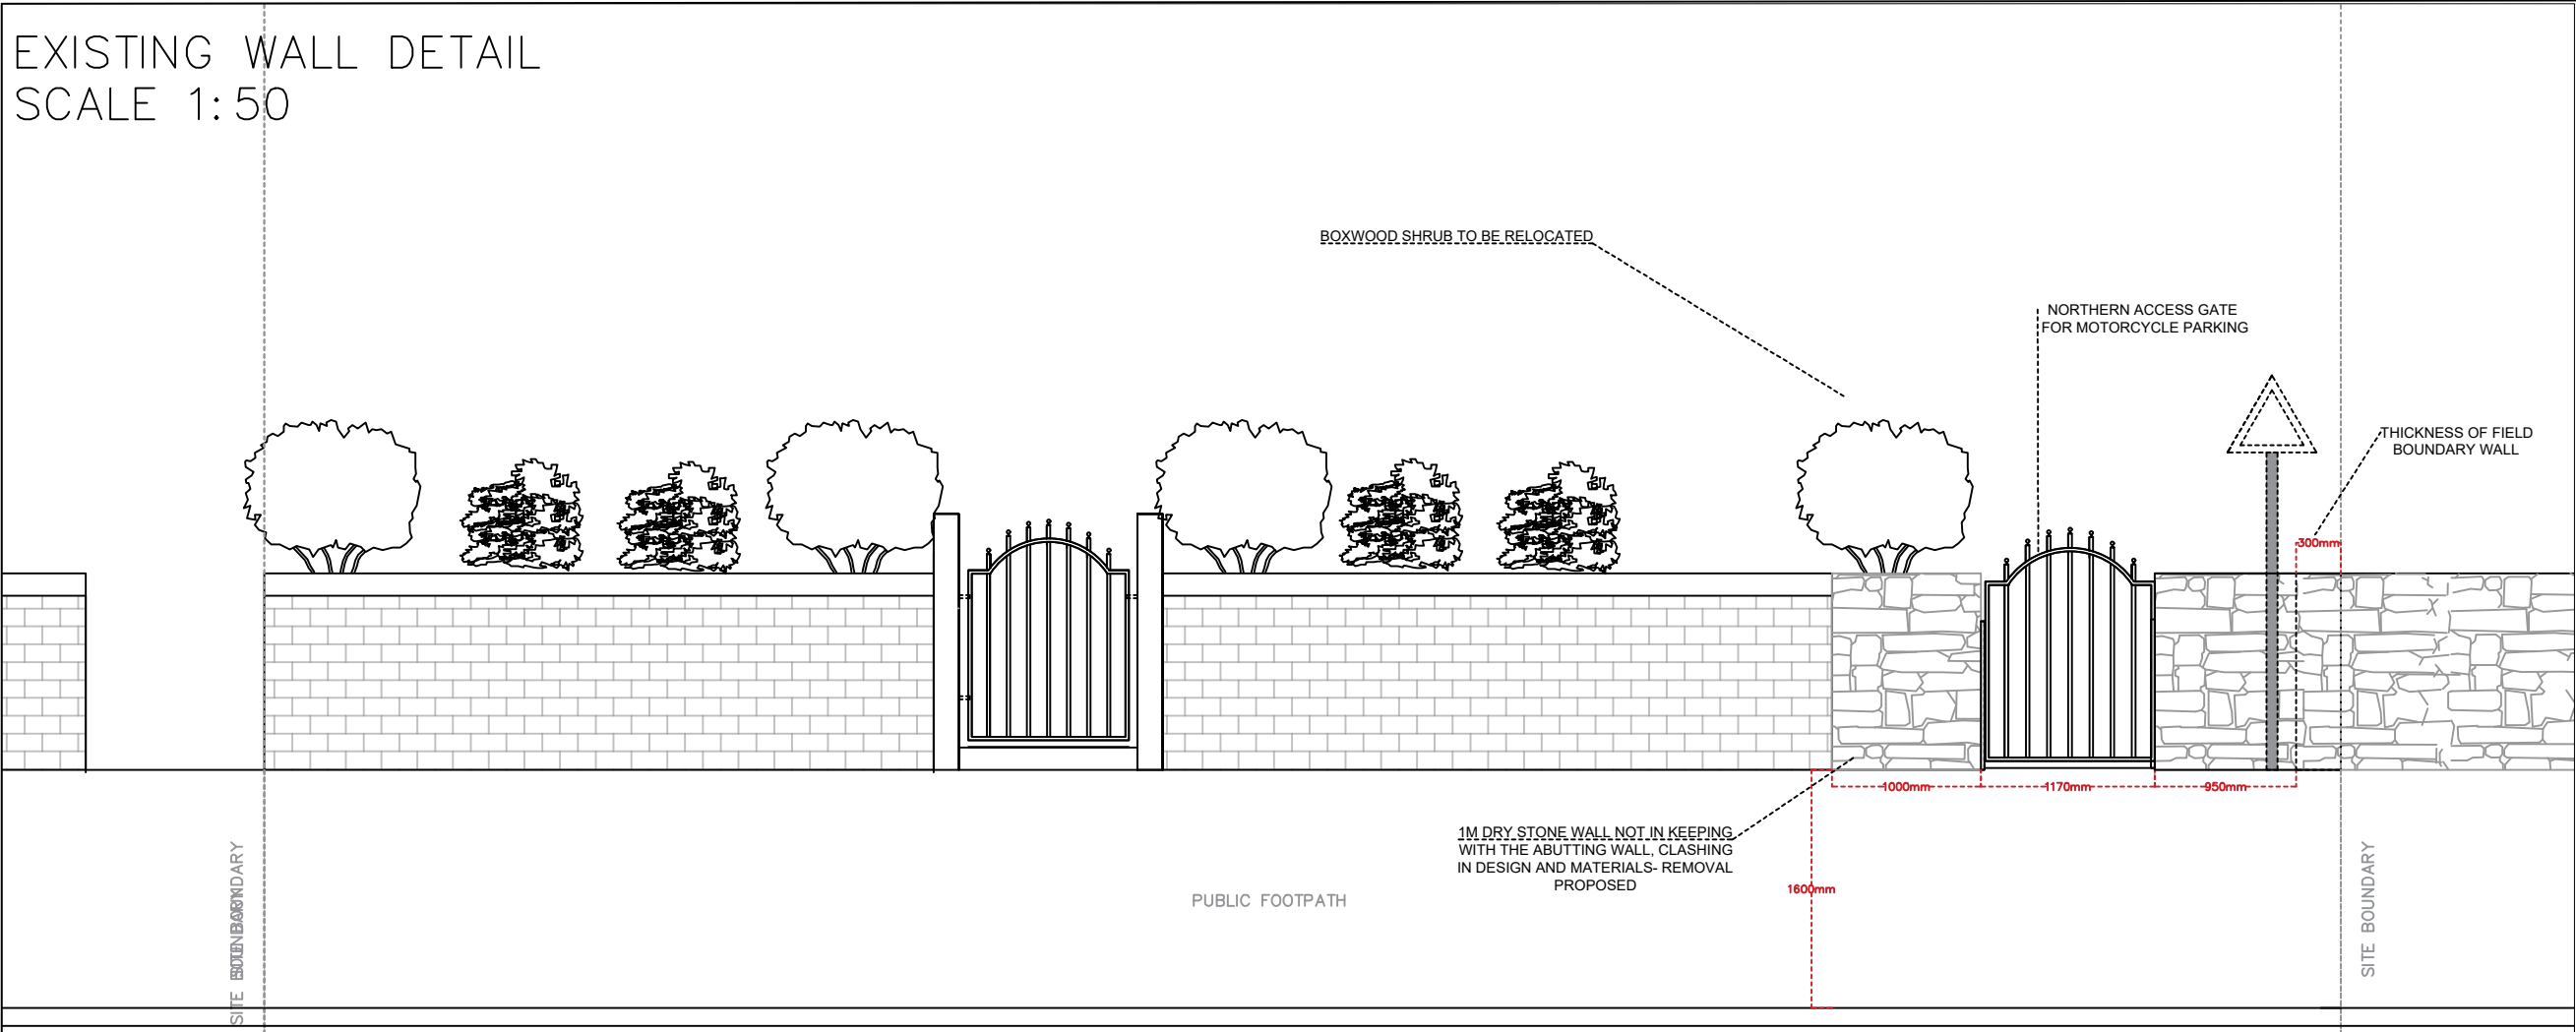

PROPOSED WALL DETAIL
SCALE 1:50

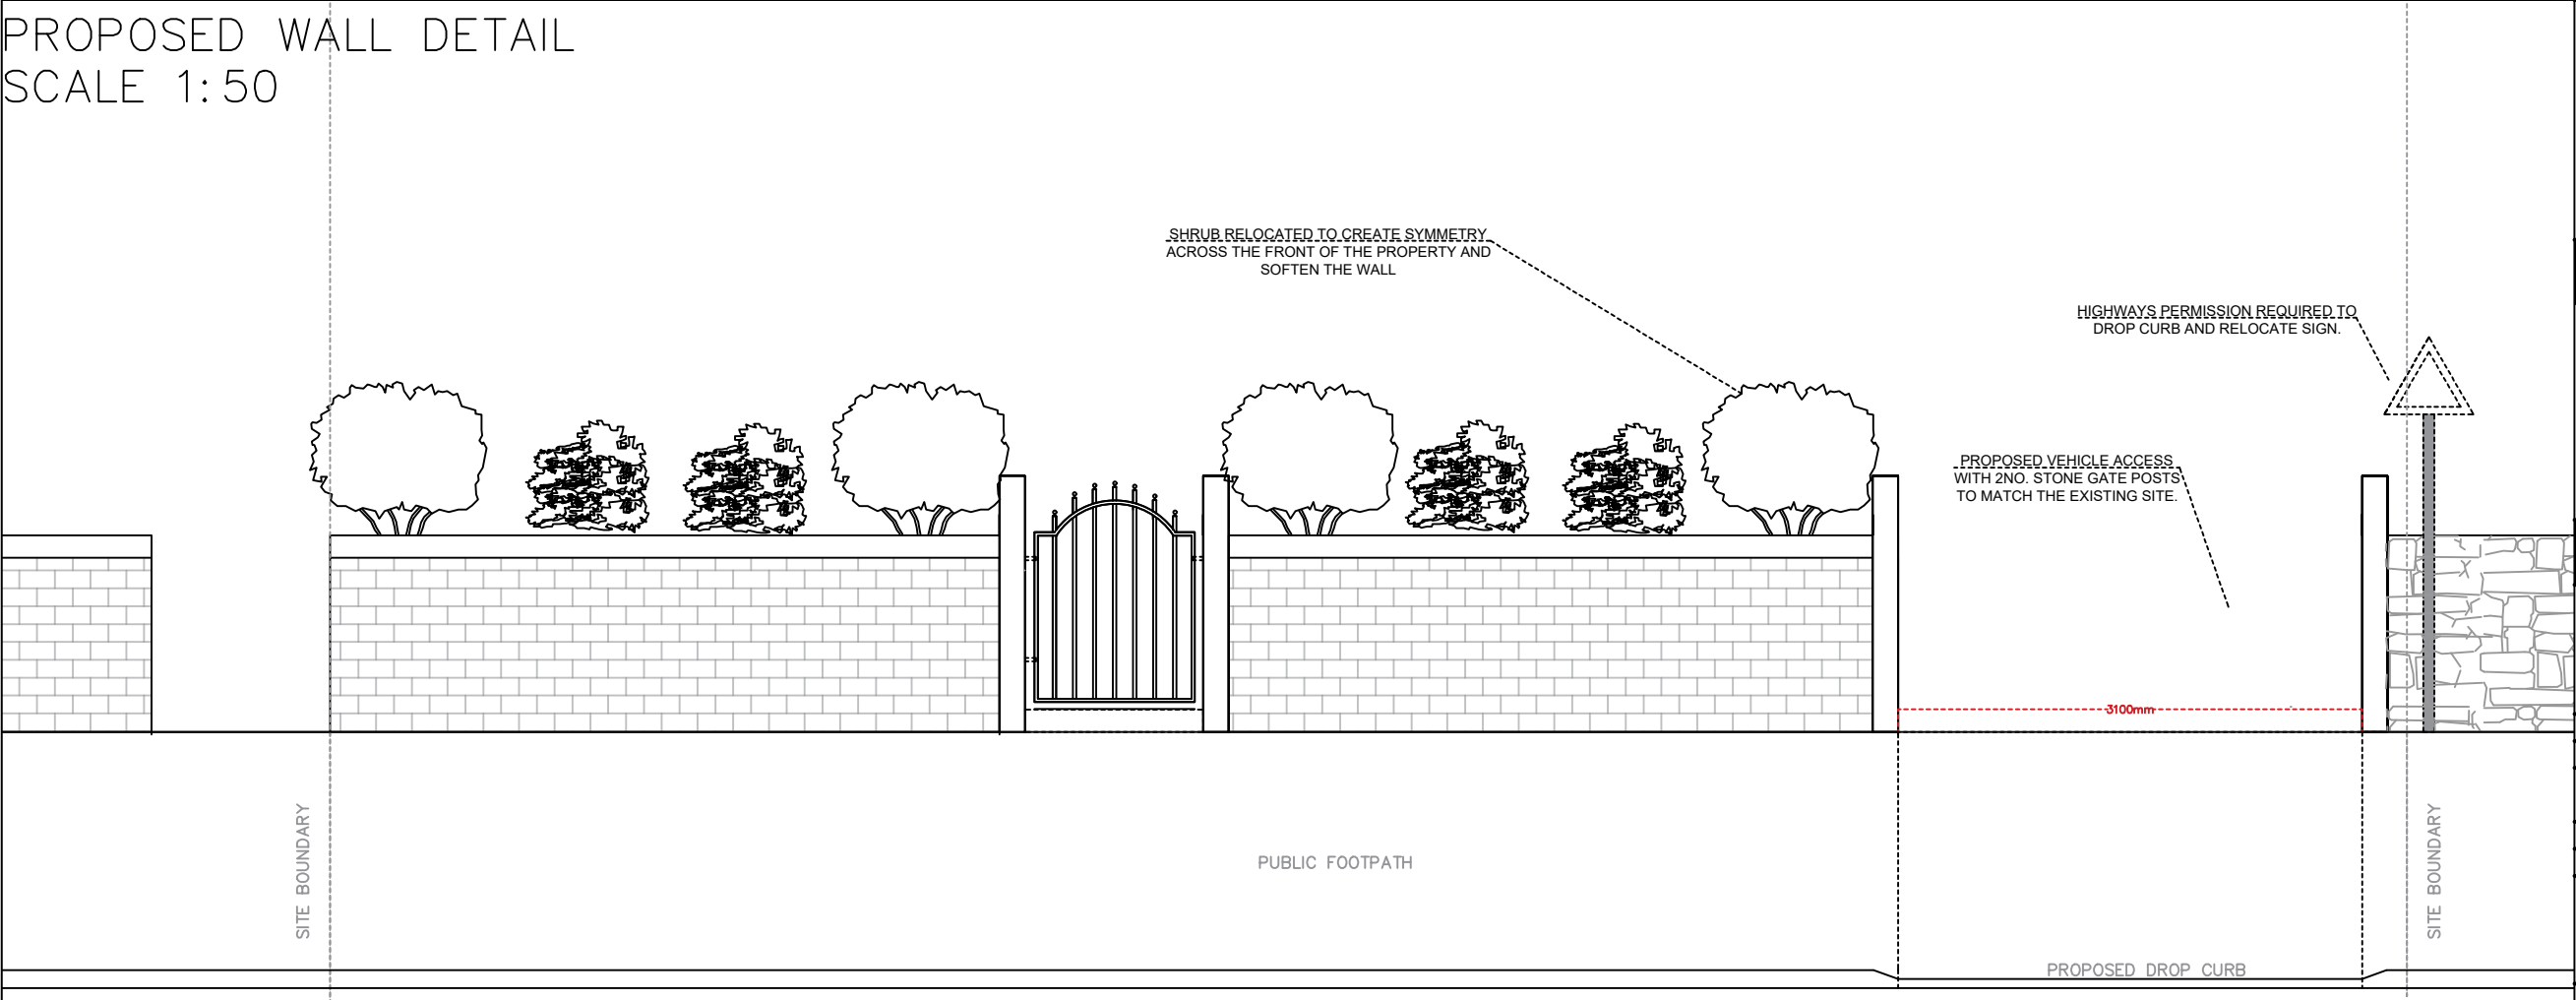

Site	Client
MeadowBank, Whitehough, Chinley, High Peak SK23 6EJ	OCCUPIERS OF MeadowBank, Whitehough, Chinley, High Peak SK23 6EJ

NOTES:

LEGEND:

TITLE:
APPLICATION FOR
PROPOSED DRIVEWAY

Designed	JW	Signed	DATE
Drawn	JW	Signed	DATE

Scale:	1:50
Original Size:	A3

Suitability Description:
FOR PLANNING

03_ELEVATIONS