




PROPOSED LOCATION PLAN - 1:1250

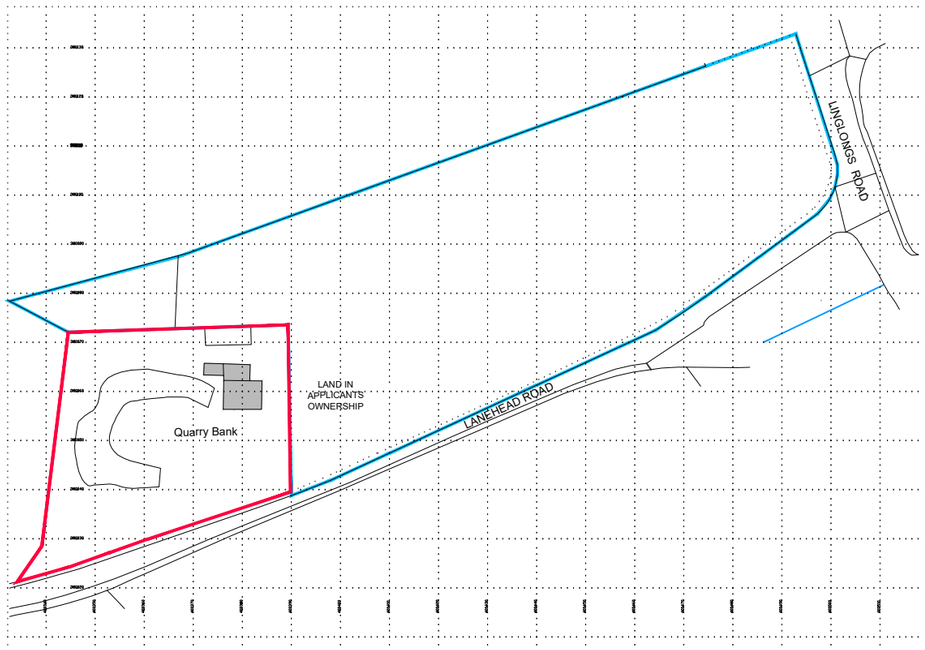


PROPOSED LOCATION PLAN - 1:500

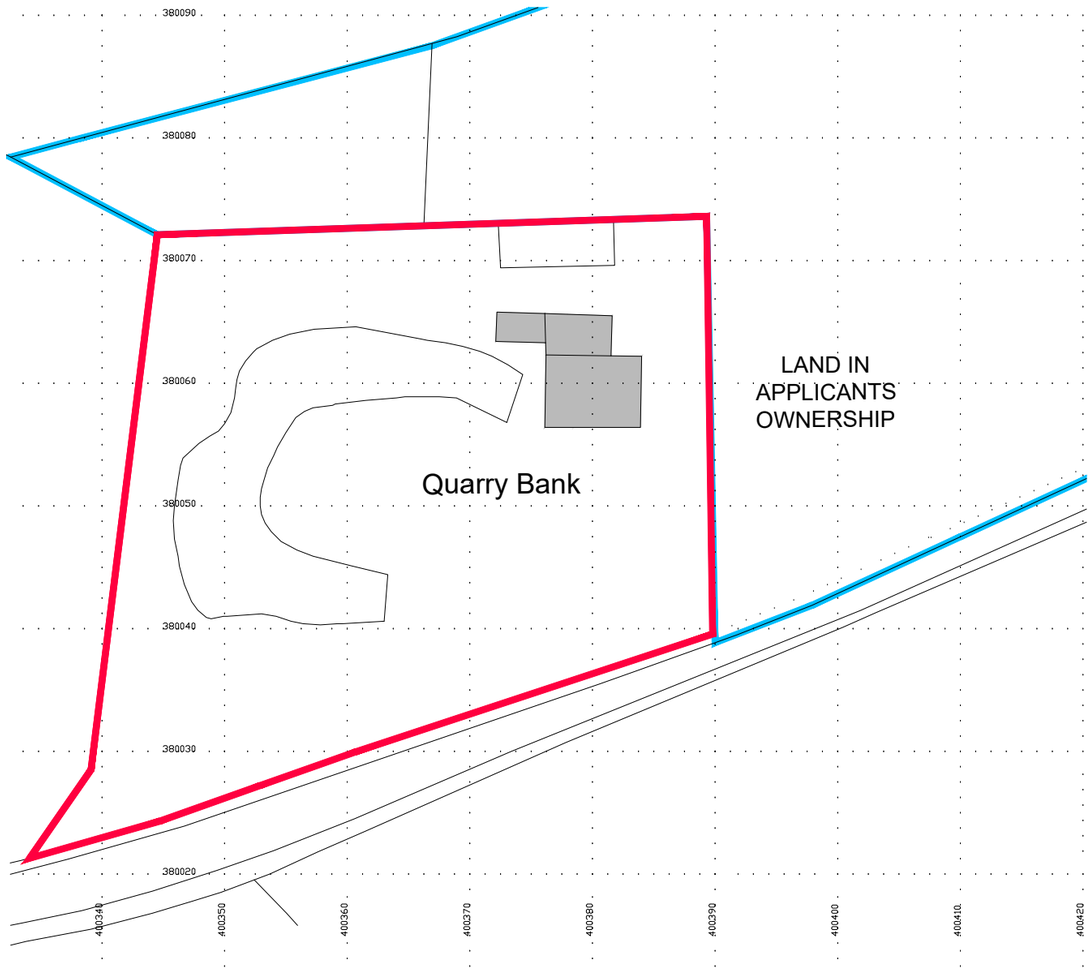


SCALE BAR




ARIEL N.T.S

SW

notes

N

rev. description

client: Mr & Mrs Speakman

project: Refurbishment and extension
Quarry Bank, Taxal

drawing title: Location Plan

drawing number: SW358- PL001

revision: –

drawing status: PLANNING

scale: 1:200 @A3

date: SEPT 22

drawn by: CW

checked by: JS

SlaterWilde Limited Architects & Designers
Tall Trees, 6 Crossings Road, Chapel-en-le-Frith
High Peak, Derbyshire SK23 0RZ Tel: 07811964614 / 07813629918
e-mail: admin@slaterwilde.co.uk www.slaterwilde.co.uk
SlaterWilde Limited Registered in England No. 07819949