

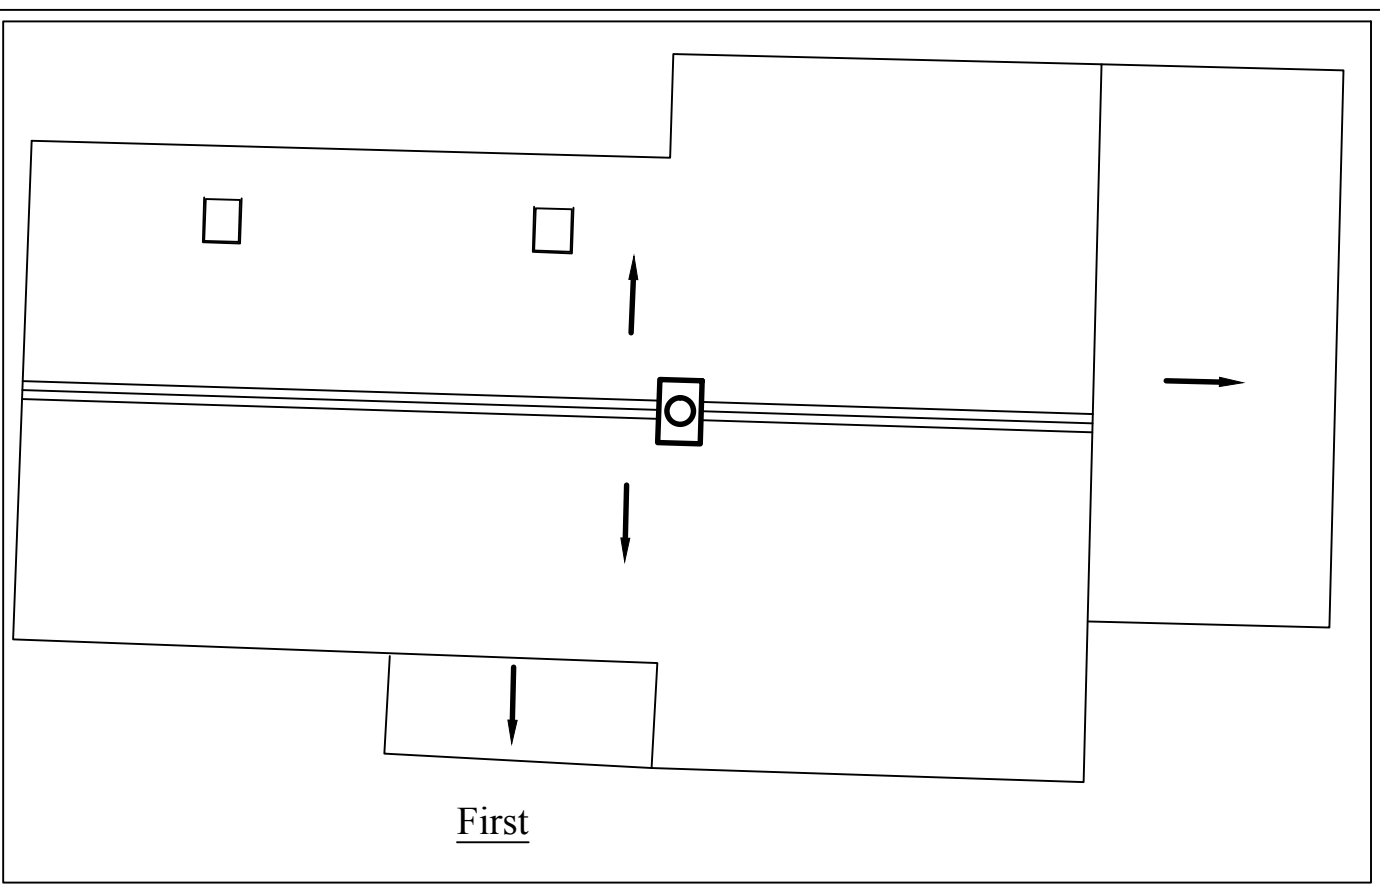
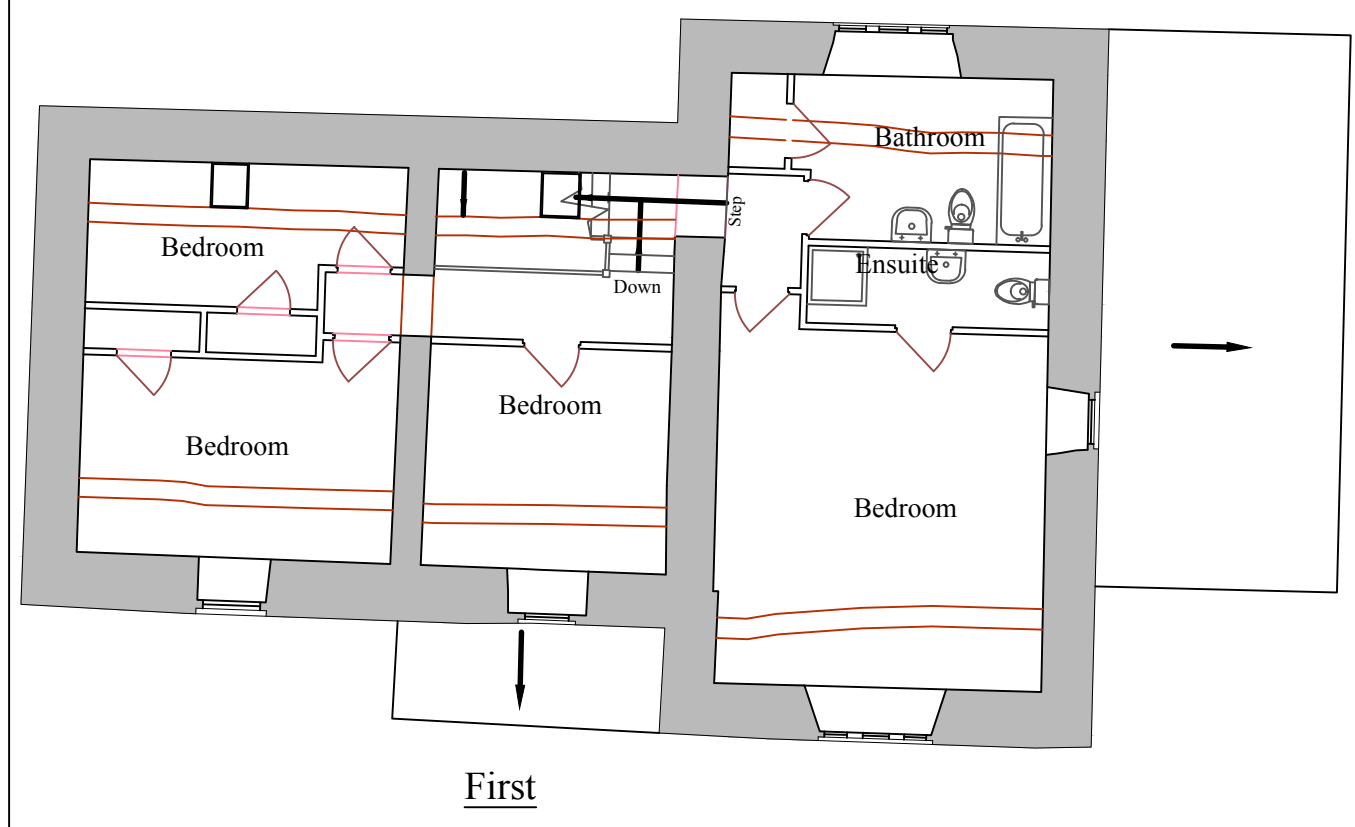
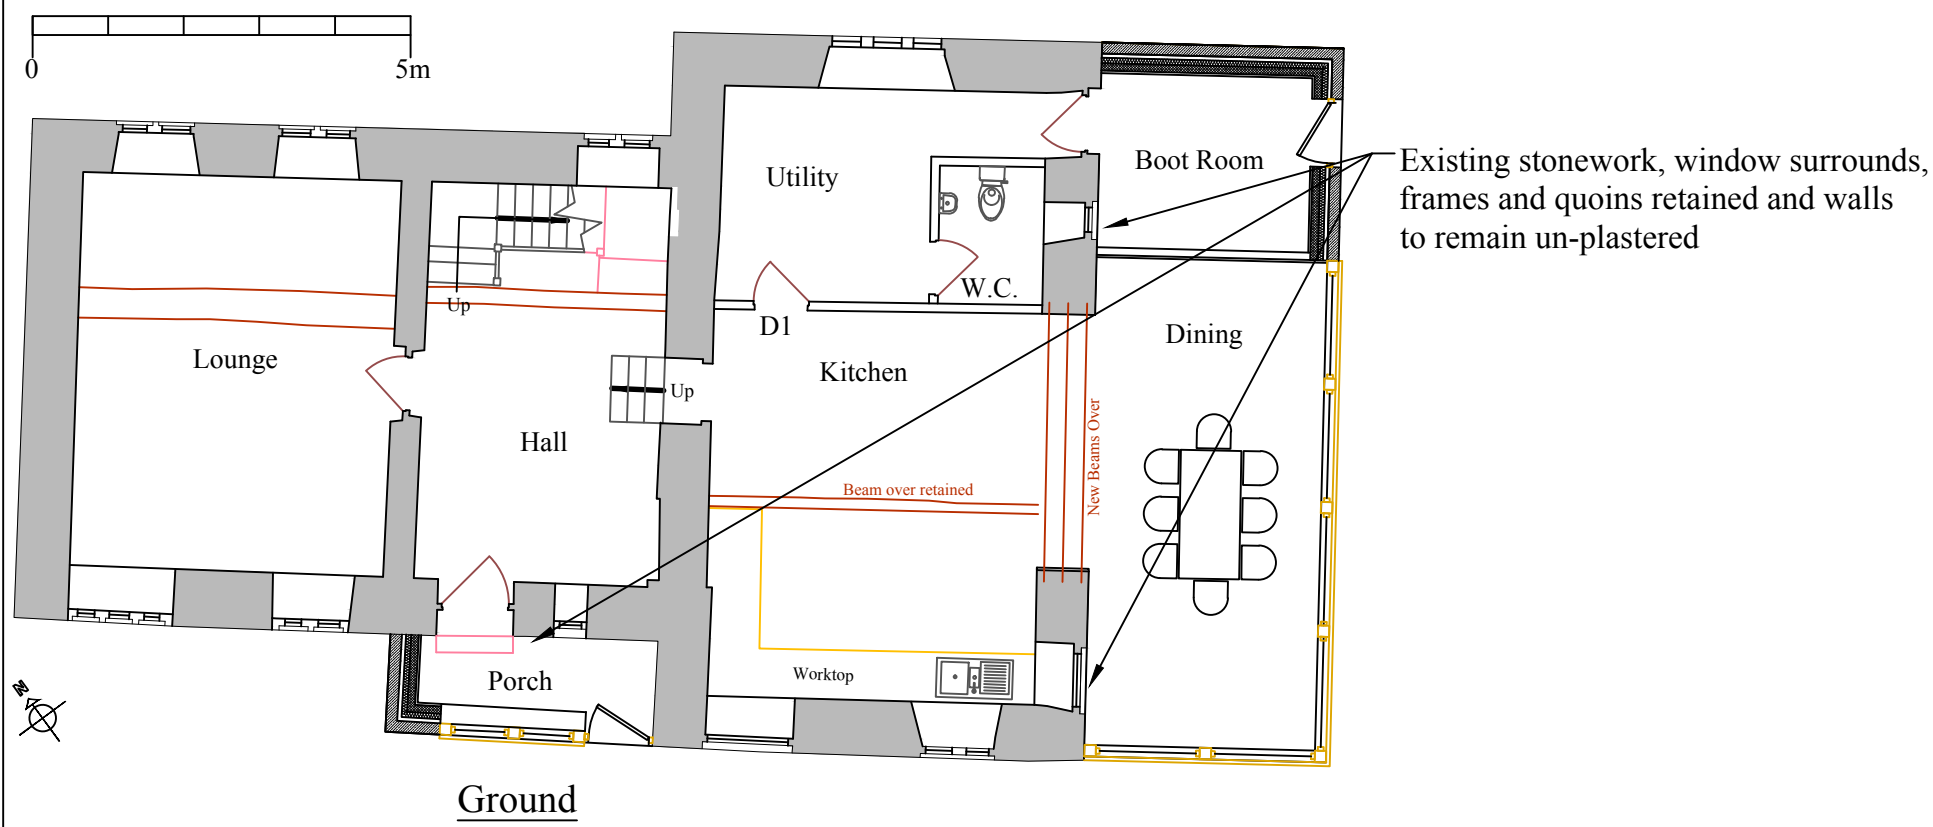


Roof: Stone Slate
Walls: Natural Stone
Joinery: Timber

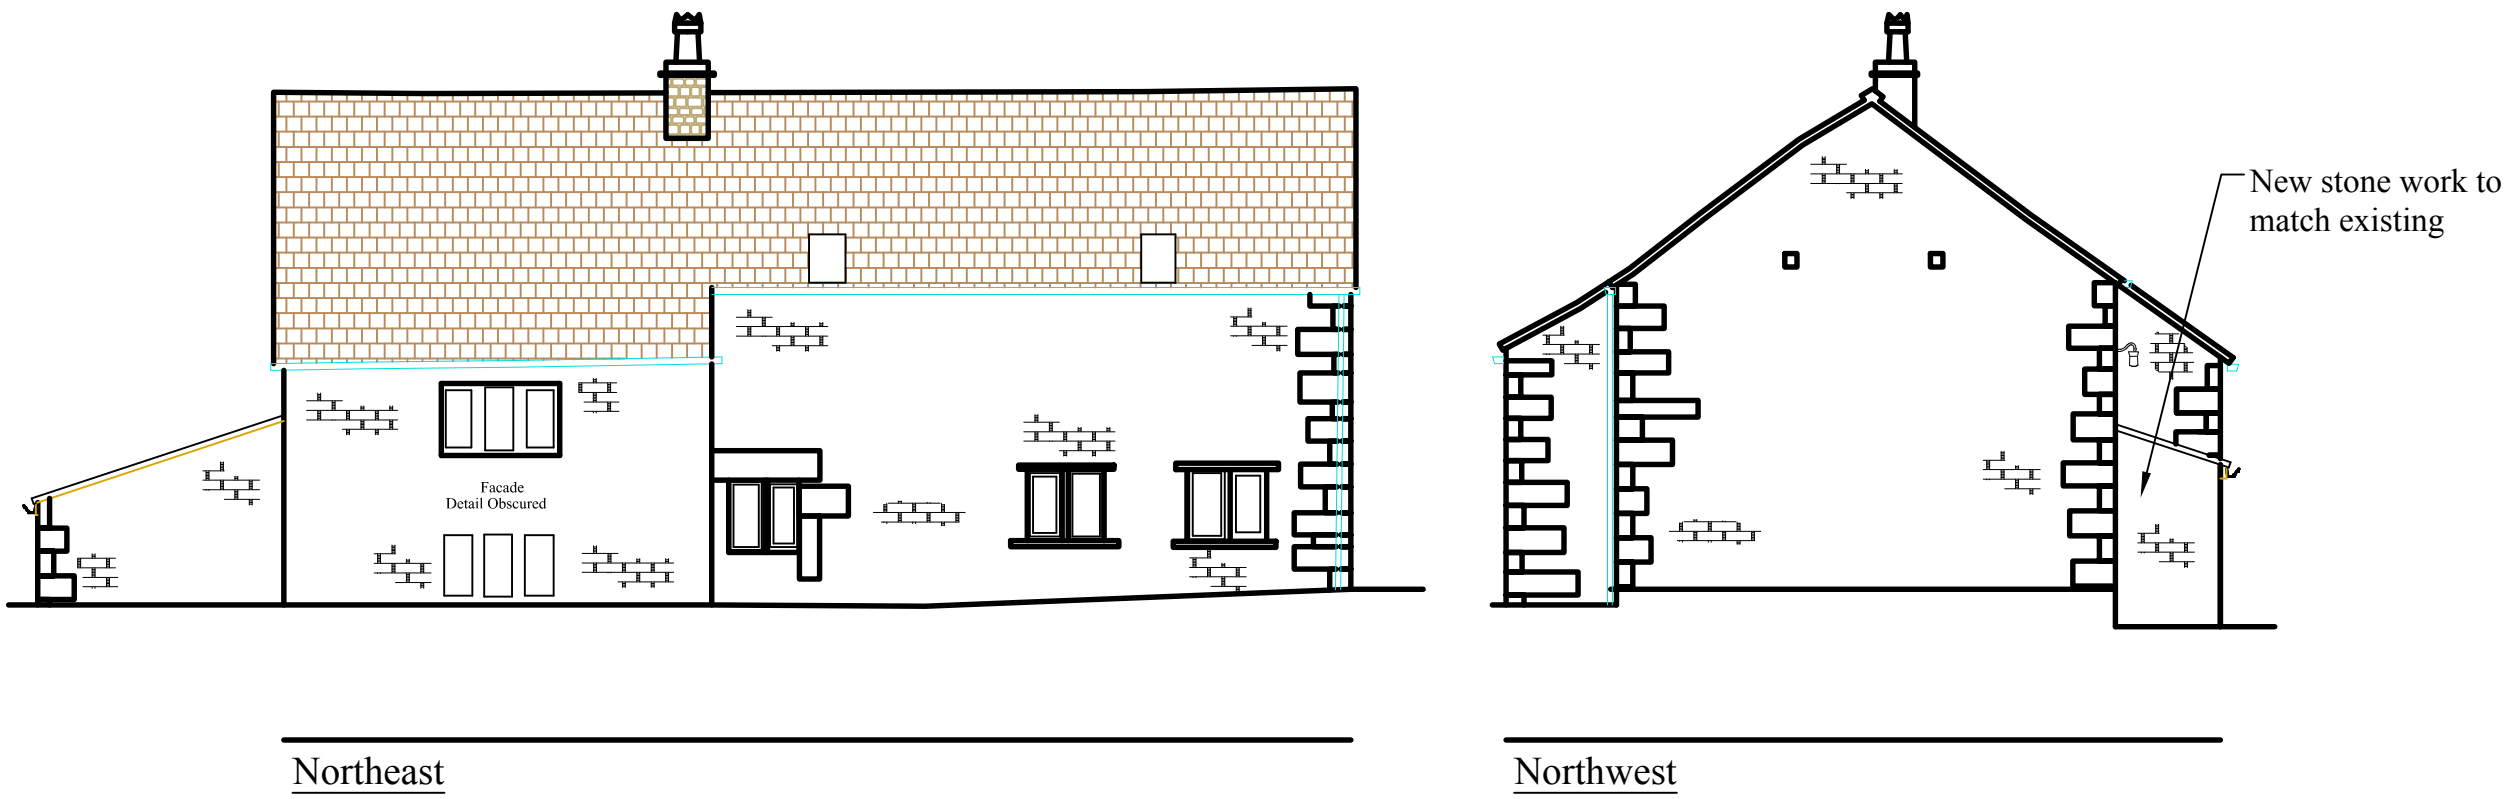

Planning

This drawing is the Copyright of SJ Design Limited.
All dimensions must be checked on site.
All materials and workmanship are to be in accordance with prevailing British Standards, Codes of Practice, Building Regulations, town and country planning requirements and all for the complete satisfaction of SJ Design Limited.

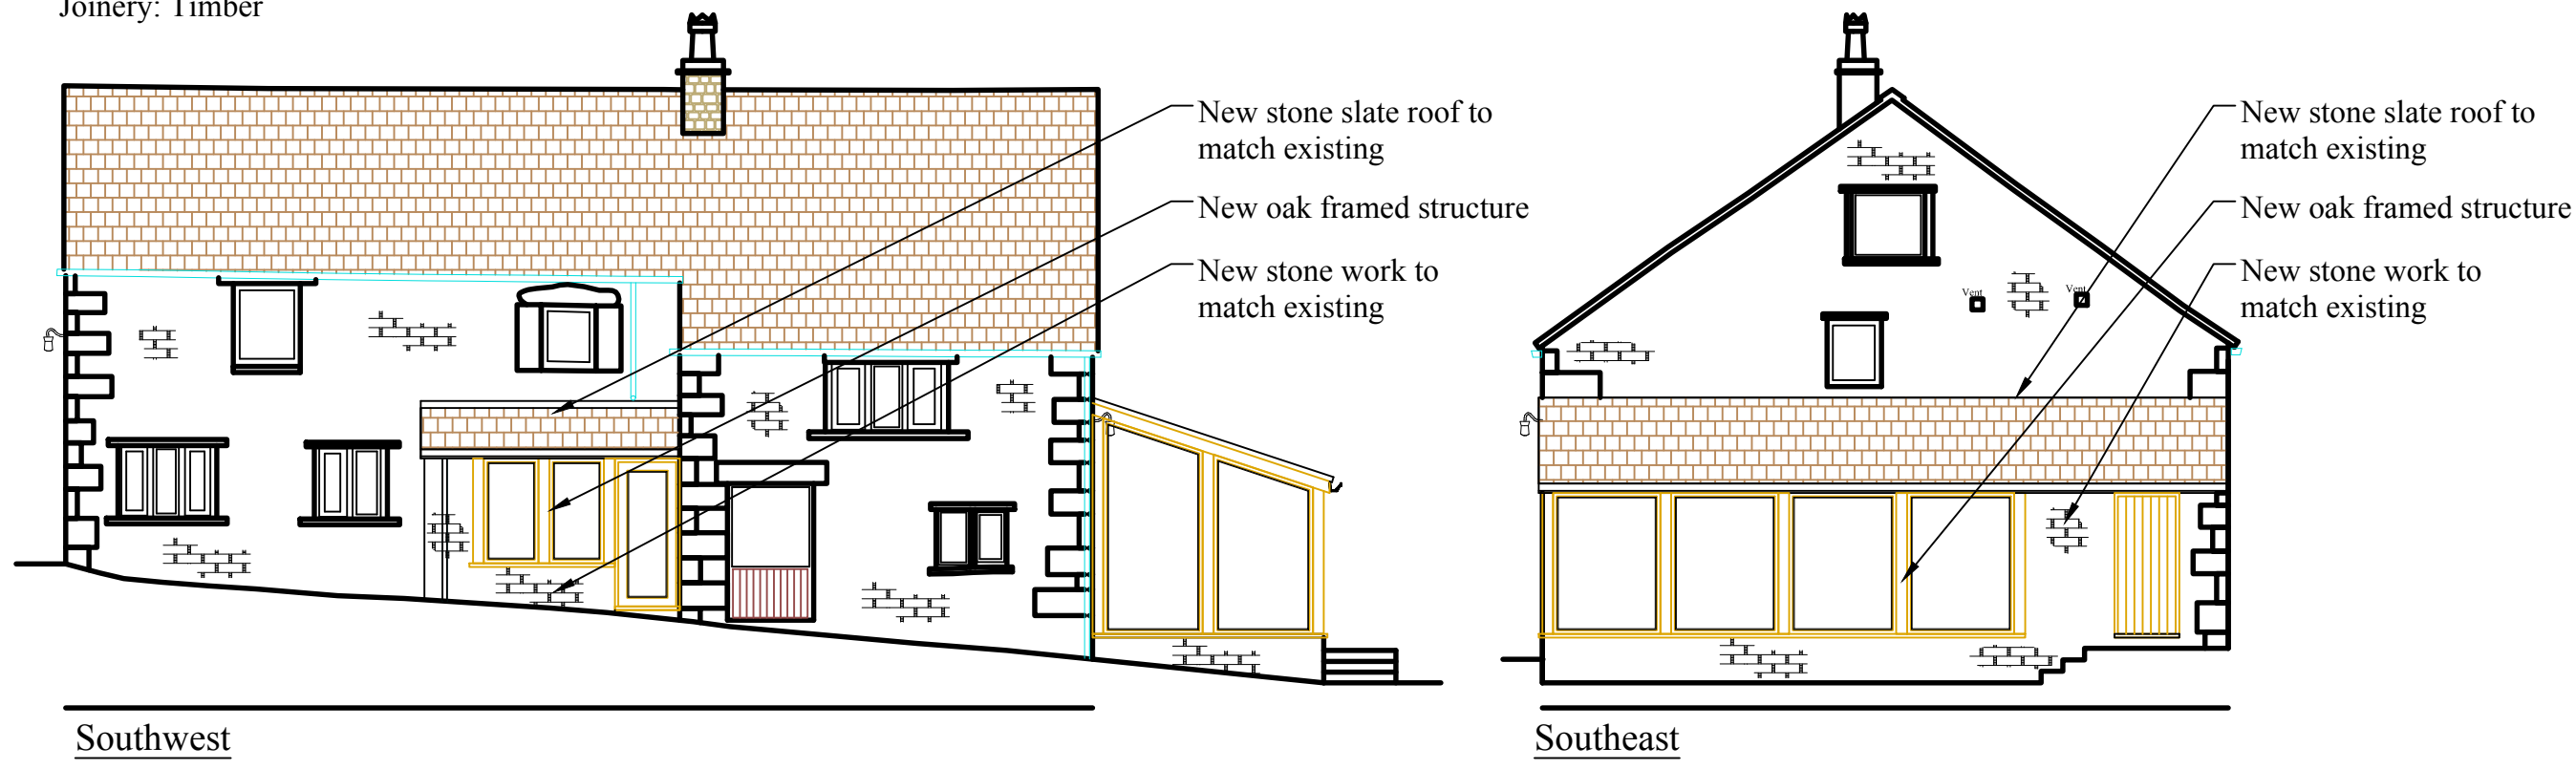

Building Design & Surveying Consultants
The Old Co-Op Building, Church Street,
Hayfield, High Peak SK23 2JE
Tel: 01663 742903 Fax: 01663 751247
Mobile: 07984 007 087 Email: info@sjdesign.net
www.sjdesign.net

Client: Steve Sidebottom
Job Title:
Proposed extensions at
Bower Cottage
White Fold
New Mills
SK22 4EF

Drawing Title:
Elevations and floorplans
as proposed

Scale: 1:100; @A1 unless marked
Date: July 2022 Drawn by: SJ

Drawing No.	Rev.
200	-