



Elevation - Grove Parade/Spring Gardens
Scale: 1 : 100



Elevation - Spring Gardens
Scale: 1 : 100


1 0 1 2 3 4 5
SCALE 100
1: m

1 0 1 2 3 4 5
SCALE 100
1: m

Elevation Key	
Note Number	Note Text

1	Existing Entrance Retained
2	Existing Dormer retained
3	Existing Pitched Roof retained
4	Existing Canopy Retained
5	Adjacent property beyond
6	Proposed render wall
7	Proposed flat roof & associated guttering
8	Proposed sash window w/stone head and lintol
9	Proposed curtain walling to new stair core
10	Proposed curtain walling w/high level opening to provide smoke vent
11	Proposed mech smoke vent from new stair
12	Proposed external access door to replace existing fire escape door - providing bin store access to rear
13	Proposed window replacing existing door
14	Proposed window to replace existing - cill lowered

* NOTE: All existing windows and doors to be replaced to meet building regulation requirements for thermal/acoustic/fire standards/security.
Replacement fenestration design to match existing.

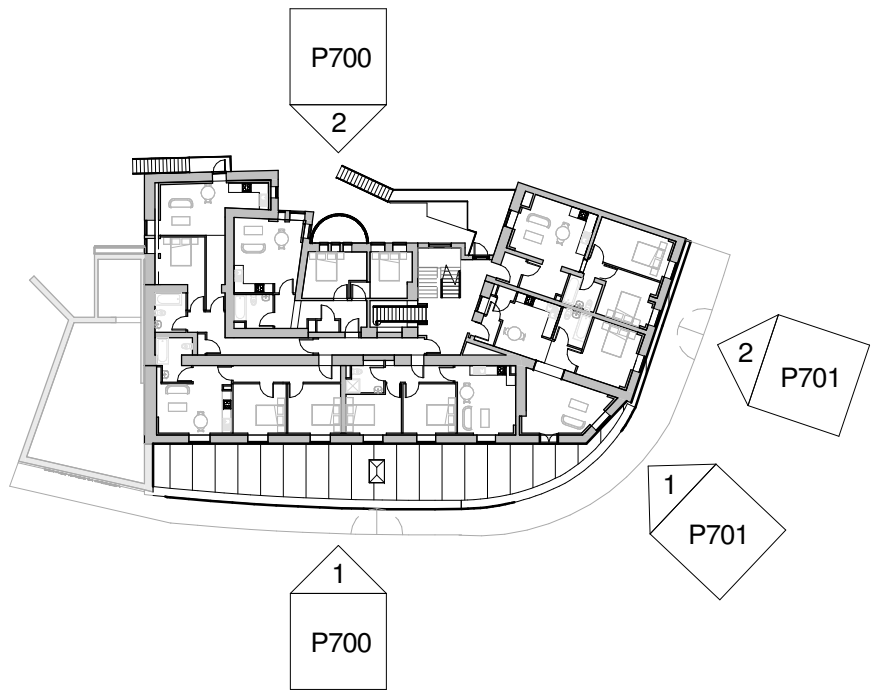

Elevation Key - Sheet 2
Scale: 1 : 500

Notes
All dimensions are to be checked on site prior to construction, manufacture of any components and ordering of materials and equipment.
Any discrepancies are to be reported to the architect for clarification.
All materials and workmanship to be in accordance with the current British Standards and codes of practice.

Rev	Date	Drawn By	Comments
09.08.22SHDPlanning Issue			
Client			
Owner			
Project			
Grove Hotel, Buxton			
Drawing			
Proposed Elevations - Sheet 2			
Revision		Purpose	
A		Planning	
Drawing Number			
P701			
Job No.		Scale	Date
SHD/BX-GH-01		As indicated @ A1	August 2022
Suitability		Suitability	
-		-	
Drawn By			
SHD			

