

Notes

All dimensions are to be checked on site prior to construction, manufacture of any components and ordering of materials and equipment.

Any discrepancies are to be reported to the architect for clarification.

All materials and workmanship to be in accordance with the current British Standards and codes of practice.

Room Schedule - Unit 9

Department	Name	Level	Area	Area ft²
2F				
Unit 9	Bathroom	2F	4 m²	46 ft²
Unit 9	Bedroom 1	2F	14 m²	153 ft²
Unit 9	Bedroom 2	2F	11 m²	122 ft²
Unit 9	Circ	2F	1 m²	13 ft²
Unit 9	L/K/D	2F	25 m²	270 ft²
Grand total: 5			56 m²	604 ft²

Room Schedule - Unit 10

Department	Name	Level	Area	Area ft²
2F				
Unit 10	Bathroom	2F	5 m²	57 ft²
Unit 10	Bedroom	2F	17 m²	186 ft²
Unit 10	L/K/D	2F	25 m²	270 ft²
Unit 10	Lobby	2F	9 m²	97 ft²
Unit 10	Store	2F	2 m²	16 ft²
Grand total: 5			58 m²	627 ft²

Room Schedule - Unit 11

Department	Name	Level	Area	Area ft²
2F				
Unit 11	Bathroom	2F	5 m²	52 ft²
Unit 11	Bedroom 1	2F	14 m²	153 ft²
Unit 11	Bedroom 2	2F	15 m²	156 ft²
Unit 11	Circ	2F	4 m²	38 ft²
Unit 11	L/K/D	2F	21 m²	227 ft²
Unit 11	Lobby	2F	6 m²	70 ft²
Unit 11	Store	2F	1 m²	9 ft²
Grand total: 7			66 m²	706 ft²

Room Schedule - Unit 12

Department	Name	Level	Area	Area ft²
2F				
Unit 12	Bathroom	2F	5 m²	55 ft²
Unit 12	Bedroom	2F	10 m²	108 ft²
Unit 12	L/K/D	2F	17 m²	188 ft²
Unit 12	Lobby	2F	16 m²	175 ft²
Unit 12	Store	2F	1 m²	13 ft²
Grand total: 5			50 m²	539 ft²

Room Schedule - Unit 13

Department	Name	Level	Area	Area ft²
2F				
Unit 13	Bathroom	2F	4 m²	47 ft²
Unit 13	Bedroom 1	2F	11 m²	123 ft²
Unit 13	Bedroom 2	2F	12 m²	124 ft²
Unit 13	Circ	2F	2 m²	26 ft²
Unit 13	L/K/D	2F	18 m²	196 ft²
Unit 13	Lobby	2F	8 m²	84 ft²
Grand total: 6			56 m²	599 ft²

Room Schedule - Unit 14

Department	Name	Level	Area	Area ft²
2F				
Unit 14	Bathroom	2F	5 m²	49 ft²
Unit 14	Bedroom 1	2F	12 m²	125 ft²
Unit 14	Bedroom 2	2F	10 m²	103 ft²
Unit 14	L/K/D	2F	17 m²	183 ft²
Unit 14	Lobby	2F	6 m²	65 ft²
Grand total: 5			49 m²	525 ft²

C	09.08.22	SHD	Planning Issue
B	19.07.22	SHD	Updated Issue
A	14.01.22	SHD	Preliminary Issue

Rev	Date	Drawn By	Comments
-----	------	----------	----------

Client

Owner

Project

Grove Hotel, Buxton

Drawing

Proposed Second Floor GA

Revision

C

Purpose

Planning

Drawing Number



P201

Job No.	Scale	Date
SHD/BX-GH-01	1 : 100 @ A1	August 2022

Suitability	Suitability
-------------	-------------

-	-
---	---

Drawn By			
SHD			

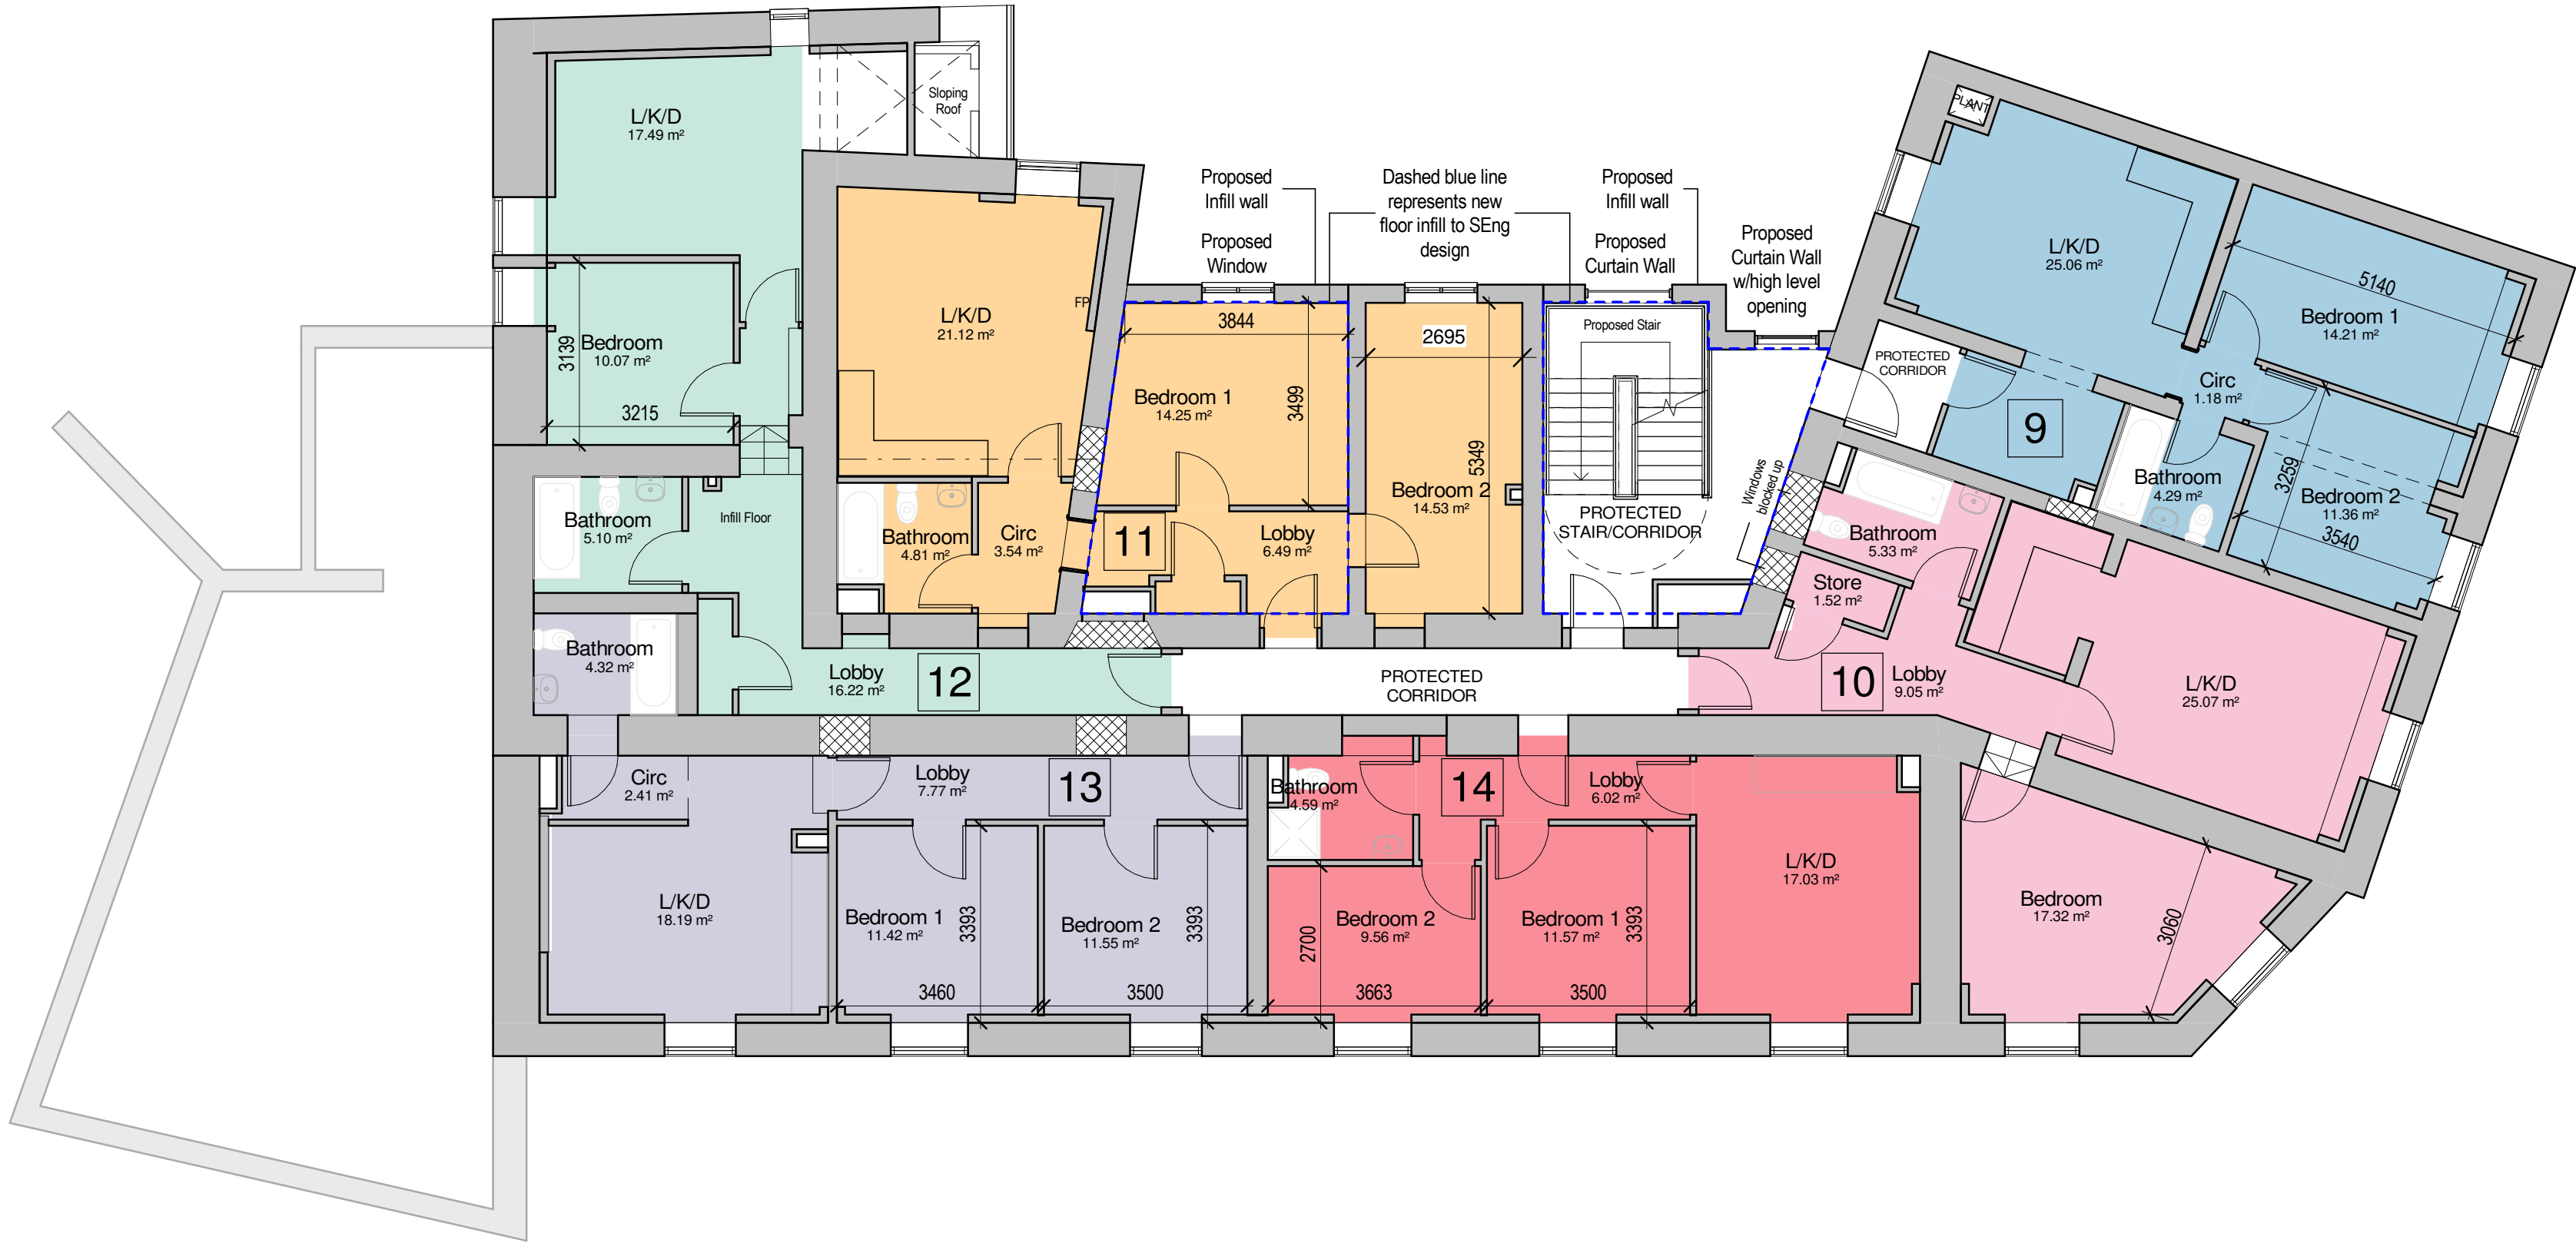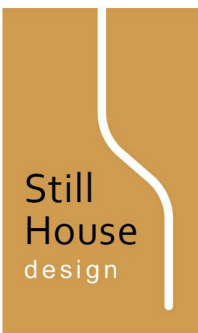

Apartment Key

- Unit 9
- Unit 10
- Unit 11
- Unit 12
- Unit 13
- Unit 14

Second Floor GA - Proposed

Scale: 1 : 100

