


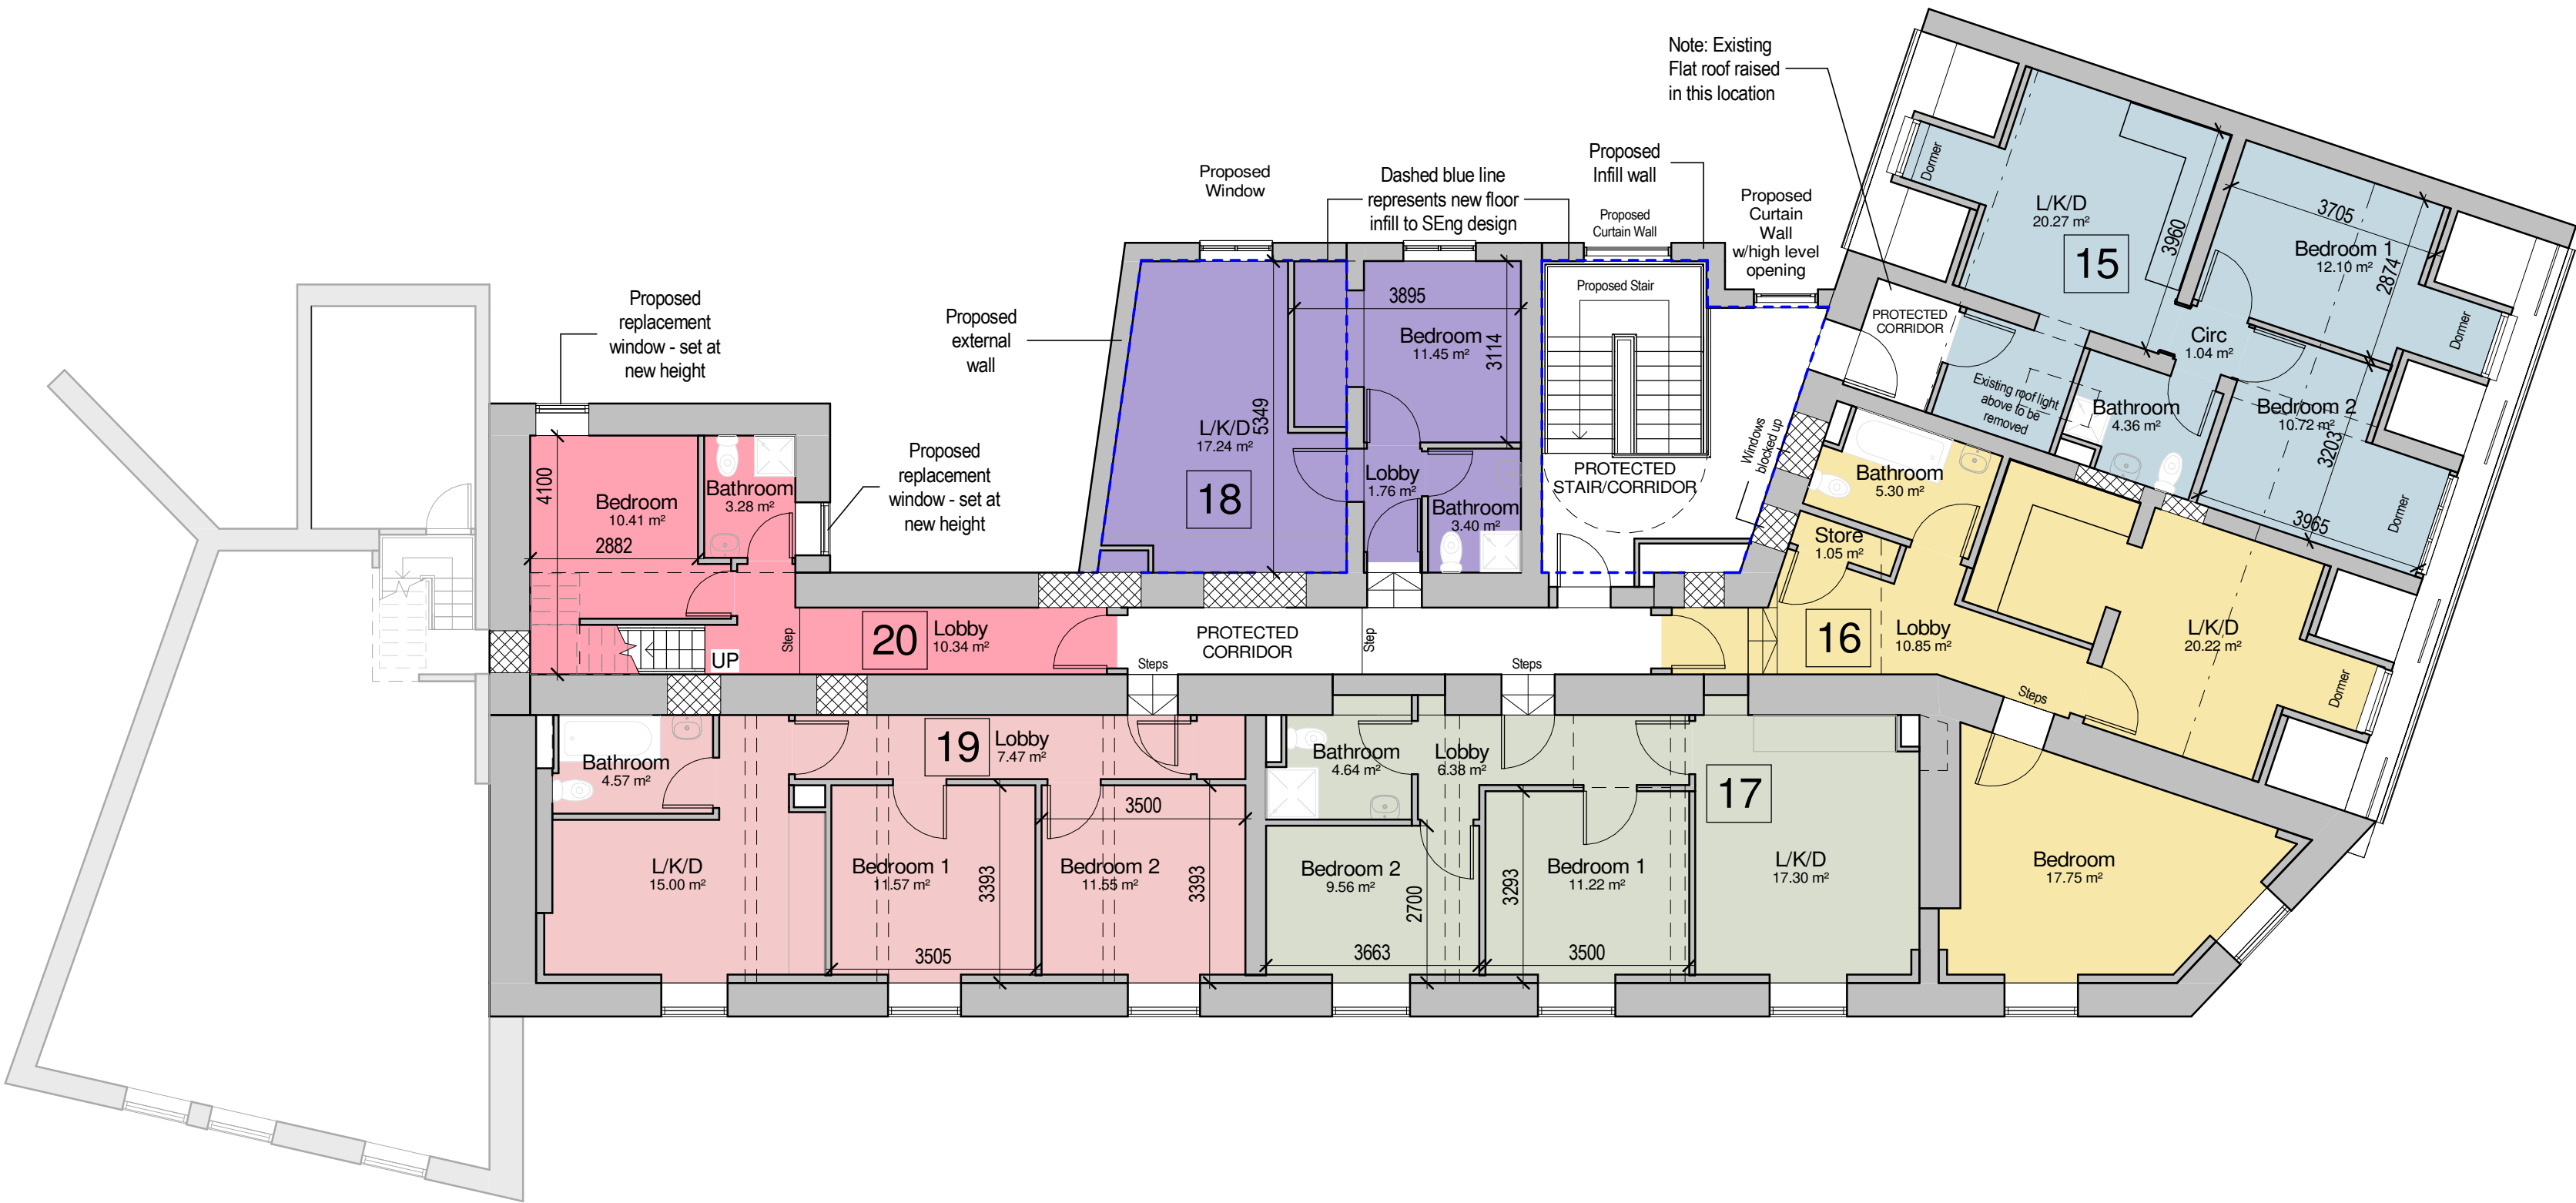

Apartment Key

- Unit 15
- Unit 16
- Unit 17
- Unit 18
- Unit 19
- Unit 20

Third Floor GA - Proposed

Scale: 1 : 100

Room Schedule - Unit 15

Department	Name	Level	Area	Area ft²
3F				
Unit 15	Bathroom	3F	4 m²	47 ft²
Unit 15	Bedroom 1	3F	12 m²	130 ft²
Unit 15	Bedroom 2	3F	11 m²	115 ft²
Unit 15	Circ	3F	1 m²	11 ft²
Unit 15	L/K/D	3F	20 m²	218 ft²
Grand total: 5			49 m²	522 ft²

Room Schedule - Unit 16

Department	Name	Level	Area	Area ft²
3F				
Unit 16	Bathroom	3F	5 m²	57 ft²
Unit 16	Bedroom	3F	18 m²	191 ft²
Unit 16	L/K/D	3F	20 m²	218 ft²
Unit 16	Lobby	3F	11 m²	117 ft²
Unit 16	Store	3F	1 m²	11 ft²
Grand total: 5			55 m²	594 ft²

Room Schedule - Unit 17

Department	Name	Level	Area	Area ft²
3F				
Unit 17	Bathroom	3F	5 m²	50 ft²
Unit 17	Bedroom 1	3F	11 m²	121 ft²
Unit 17	Bedroom 2	3F	10 m²	103 ft²
Unit 17	L/K/D	3F	17 m²	186 ft²
Unit 17	Lobby	3F	6 m²	69 ft²
Grand total: 5			49 m²	528 ft²

Room Schedule - Unit 18

Department	Name	Level	Area	Area ft²
3F				
Unit 18	Bathroom	3F	3 m²	37 ft²
Unit 18	Bedroom	3F	11 m²	123 ft²
Unit 18	L/K/D	3F	17 m²	186 ft²
Unit 18	Lobby	3F	2 m²	19 ft²
Grand total: 4			34 m²	364 ft²

Room Schedule - Unit 19

Department	Name	Level	Area	Area ft²
3F				
Unit 19	Bathroom	3F	5 m²	49 ft²
Unit 19	Bedroom 1	3F	12 m²	125 ft²
Unit 19	Bedroom 2	3F	12 m²	124 ft²
Unit 19	L/K/D	3F	15 m²	162 ft²
Unit 19	Lobby	3F	7 m²	80 ft²
Unit 19	Store	3F	1 m²	10 ft²
Grand total: 6			51 m²	550 ft²

Room Schedule - Unit 20

Department	Name	Level	Area	Area ft²
3F				
Unit 20	Lobby	3F	10 m²	111 ft²
Unit 20	Bathroom	3F	3 m²	35 ft²
Unit 20	Bedroom	3F	10 m²	112 ft²
4F				
Unit 20	L/K/D	4F	14 m²	152 ft²
Grand total: 4			38 m²	411 ft²

Notes

All dimensions are to be checked on site prior to construction, manufacture of any components and ordering of materials and equipment.

Any discrepancies are to be reported to the architect for clarification.

All materials and workmanship to be in accordance with the current British Standards and codes of practice.

C	09.08.22	SHD	Planning Issue
B	19.07.22	SHD	Updated Issue
A	14.01.22	SHD	Preliminary Issue

Rev	Date	Drawn By	Comments
-----	------	----------	----------

Client

Owner

Project

Grove Hotel, Buxton

Drawing

Proposed Third Floor GA

Revision	Purpose
C	Planning

Drawing Number

P301

Job No.	Scale	Date
SHD/BX-GH-01	1 : 100 @ A1	August 2022

Suitability	Suitability
-	-

Drawn By			
SHD			

