



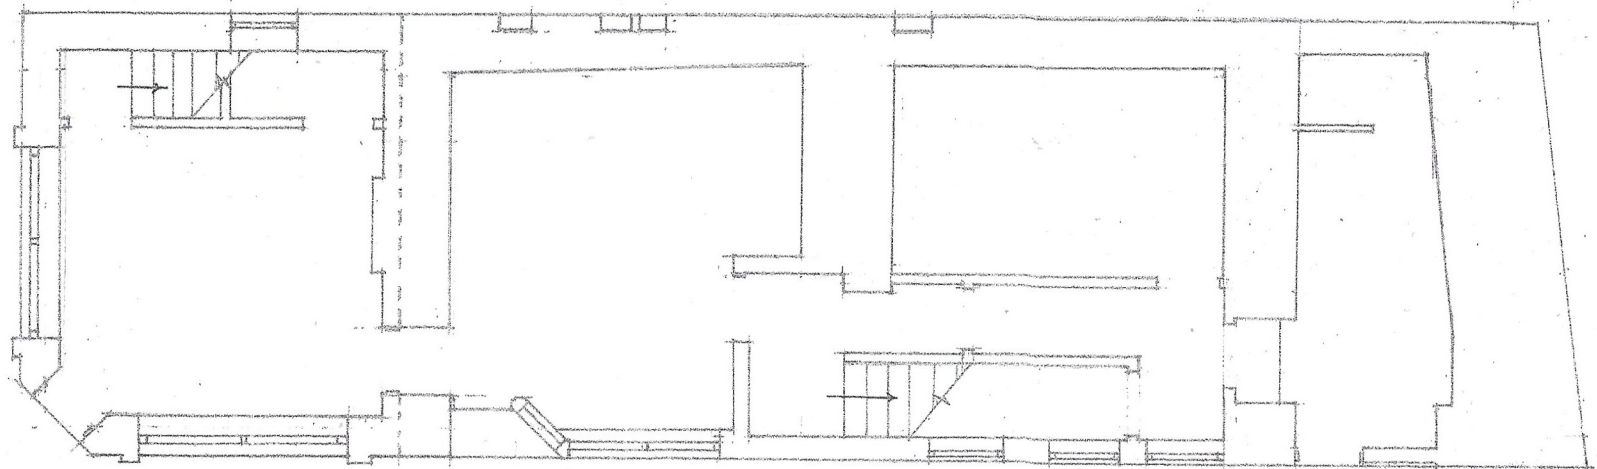


GROUND FLOOR

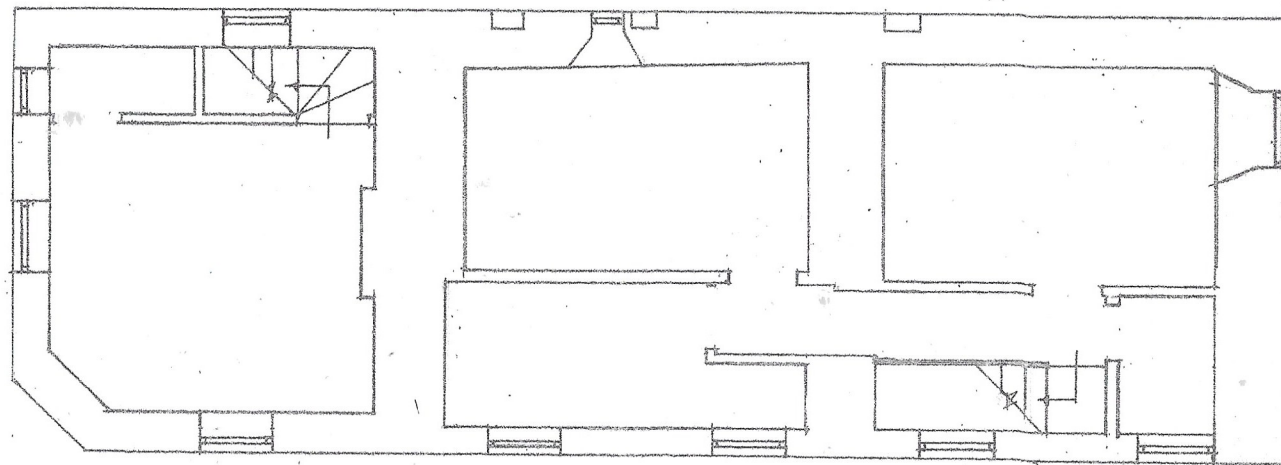

FIRST FLOOR

PLANS AS EXISTING

Scale: 1/100

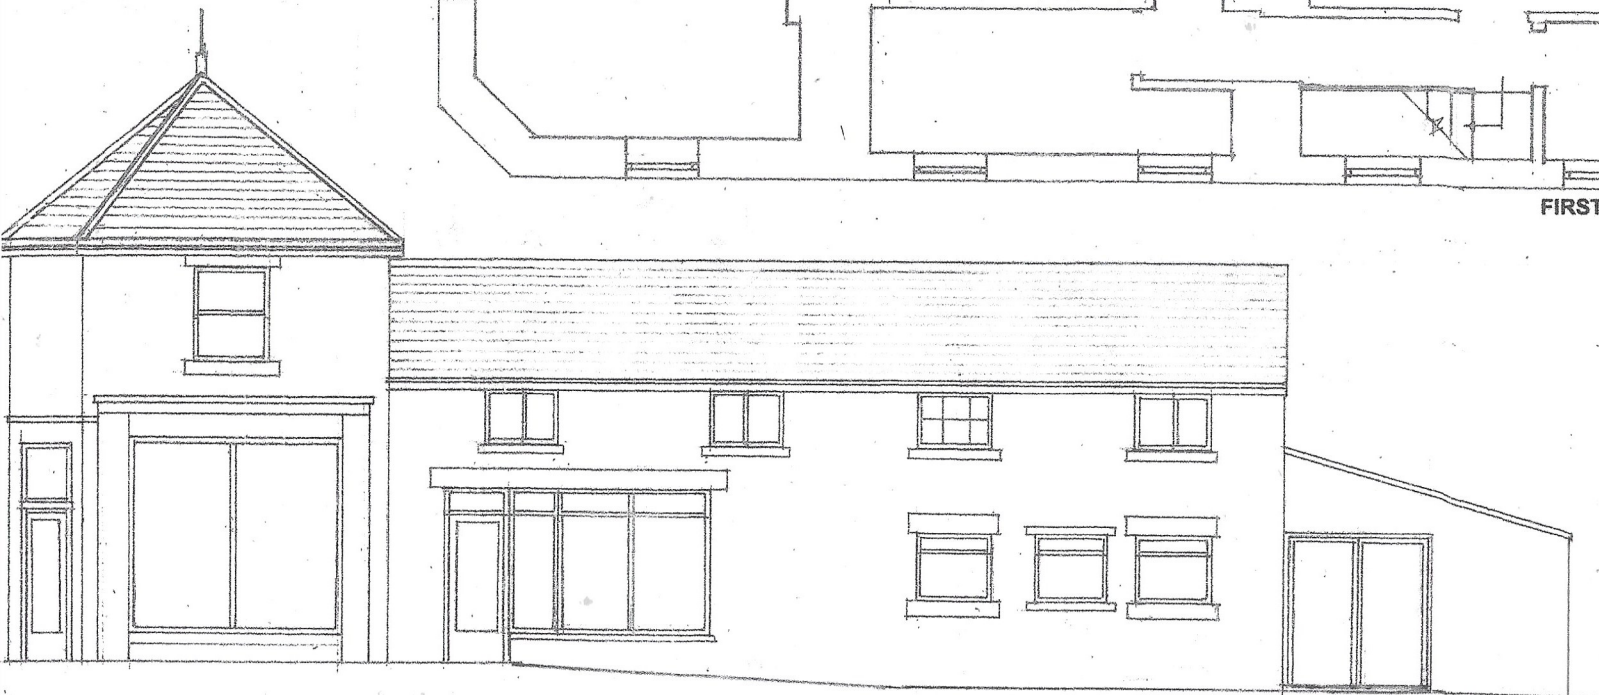

NORTH



EAST