



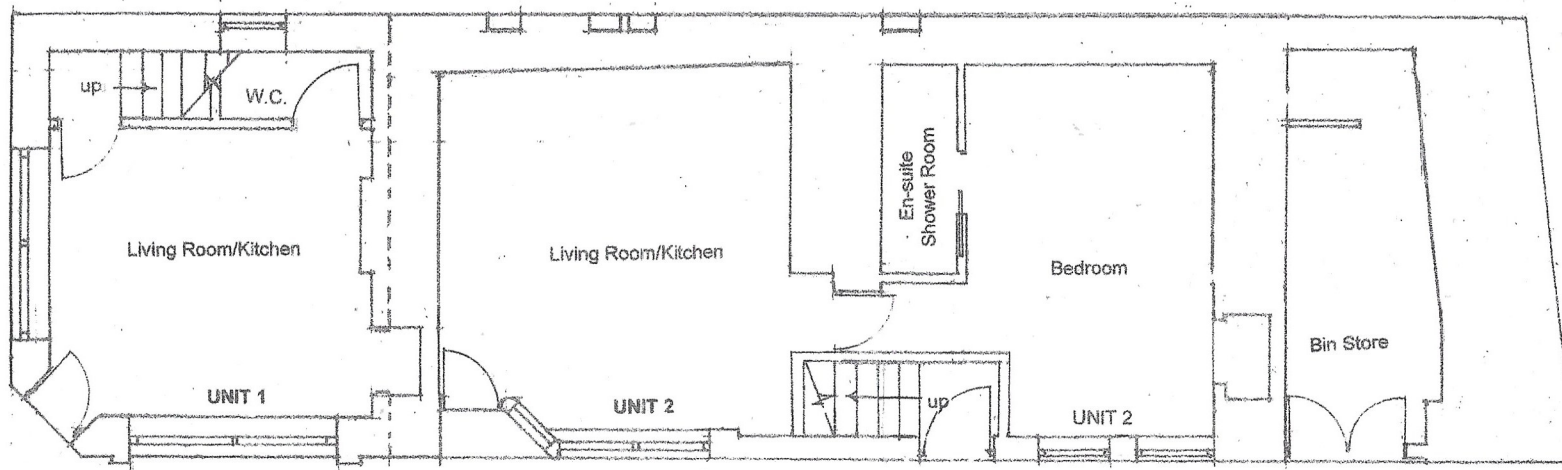


GROUND FLOOR

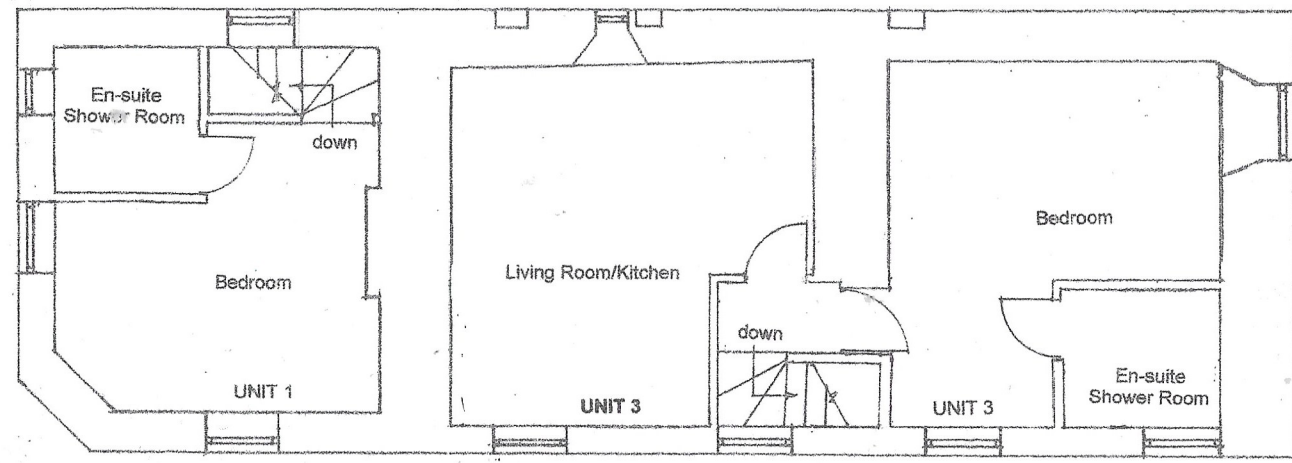


FIRST FLOOR

PLANS AS PROPOSED

Scale: 1/100

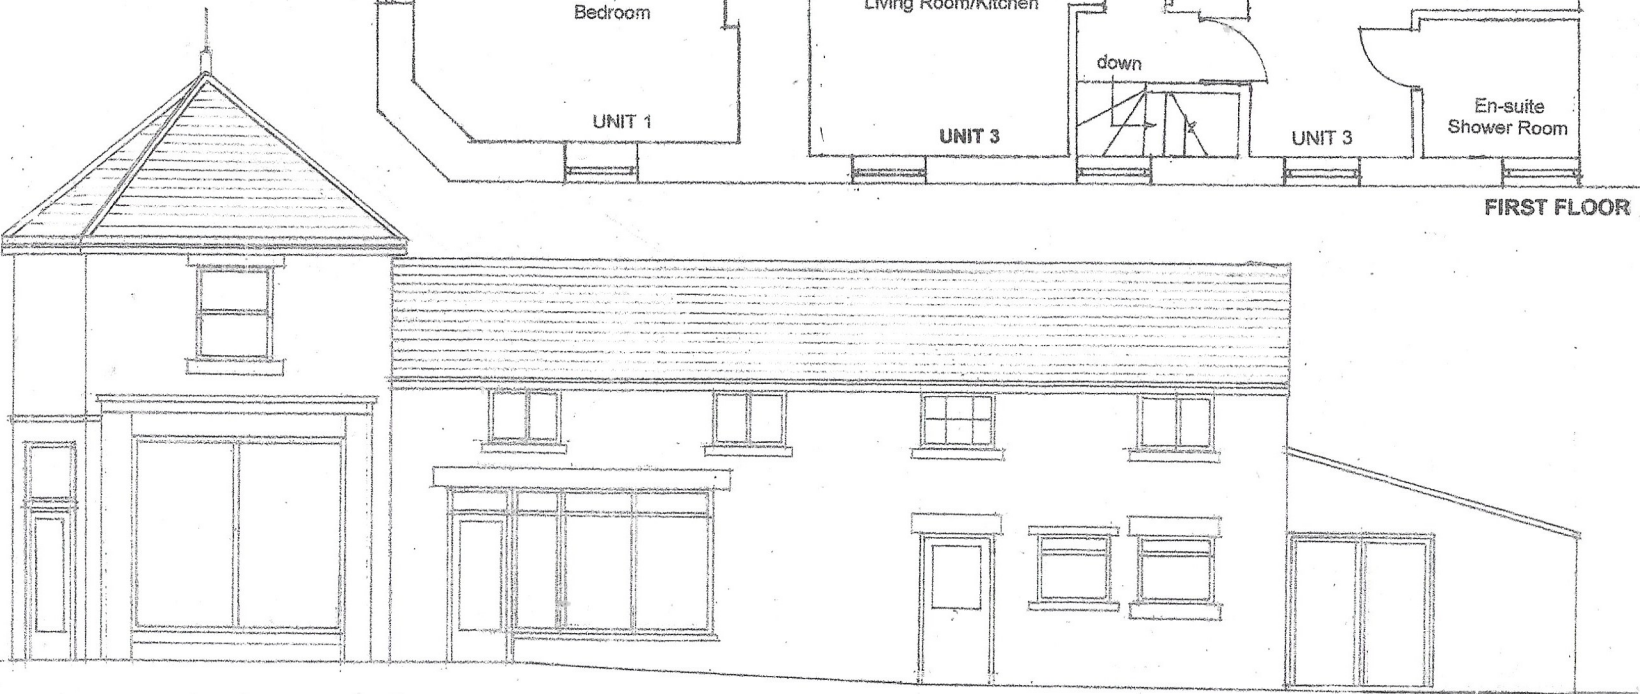

NORTH

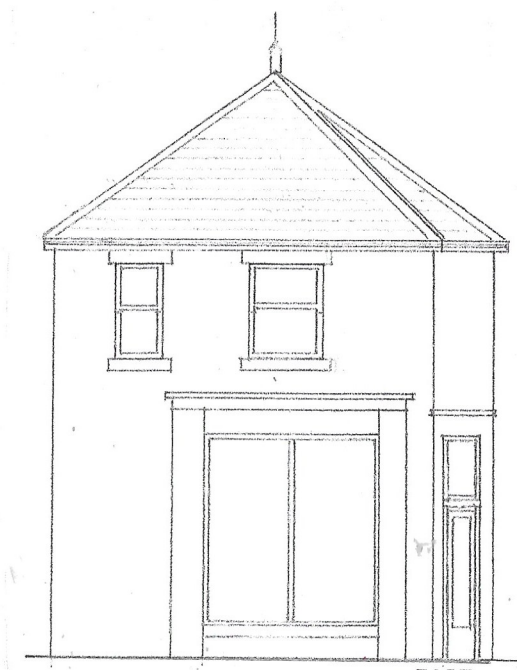

EAST