
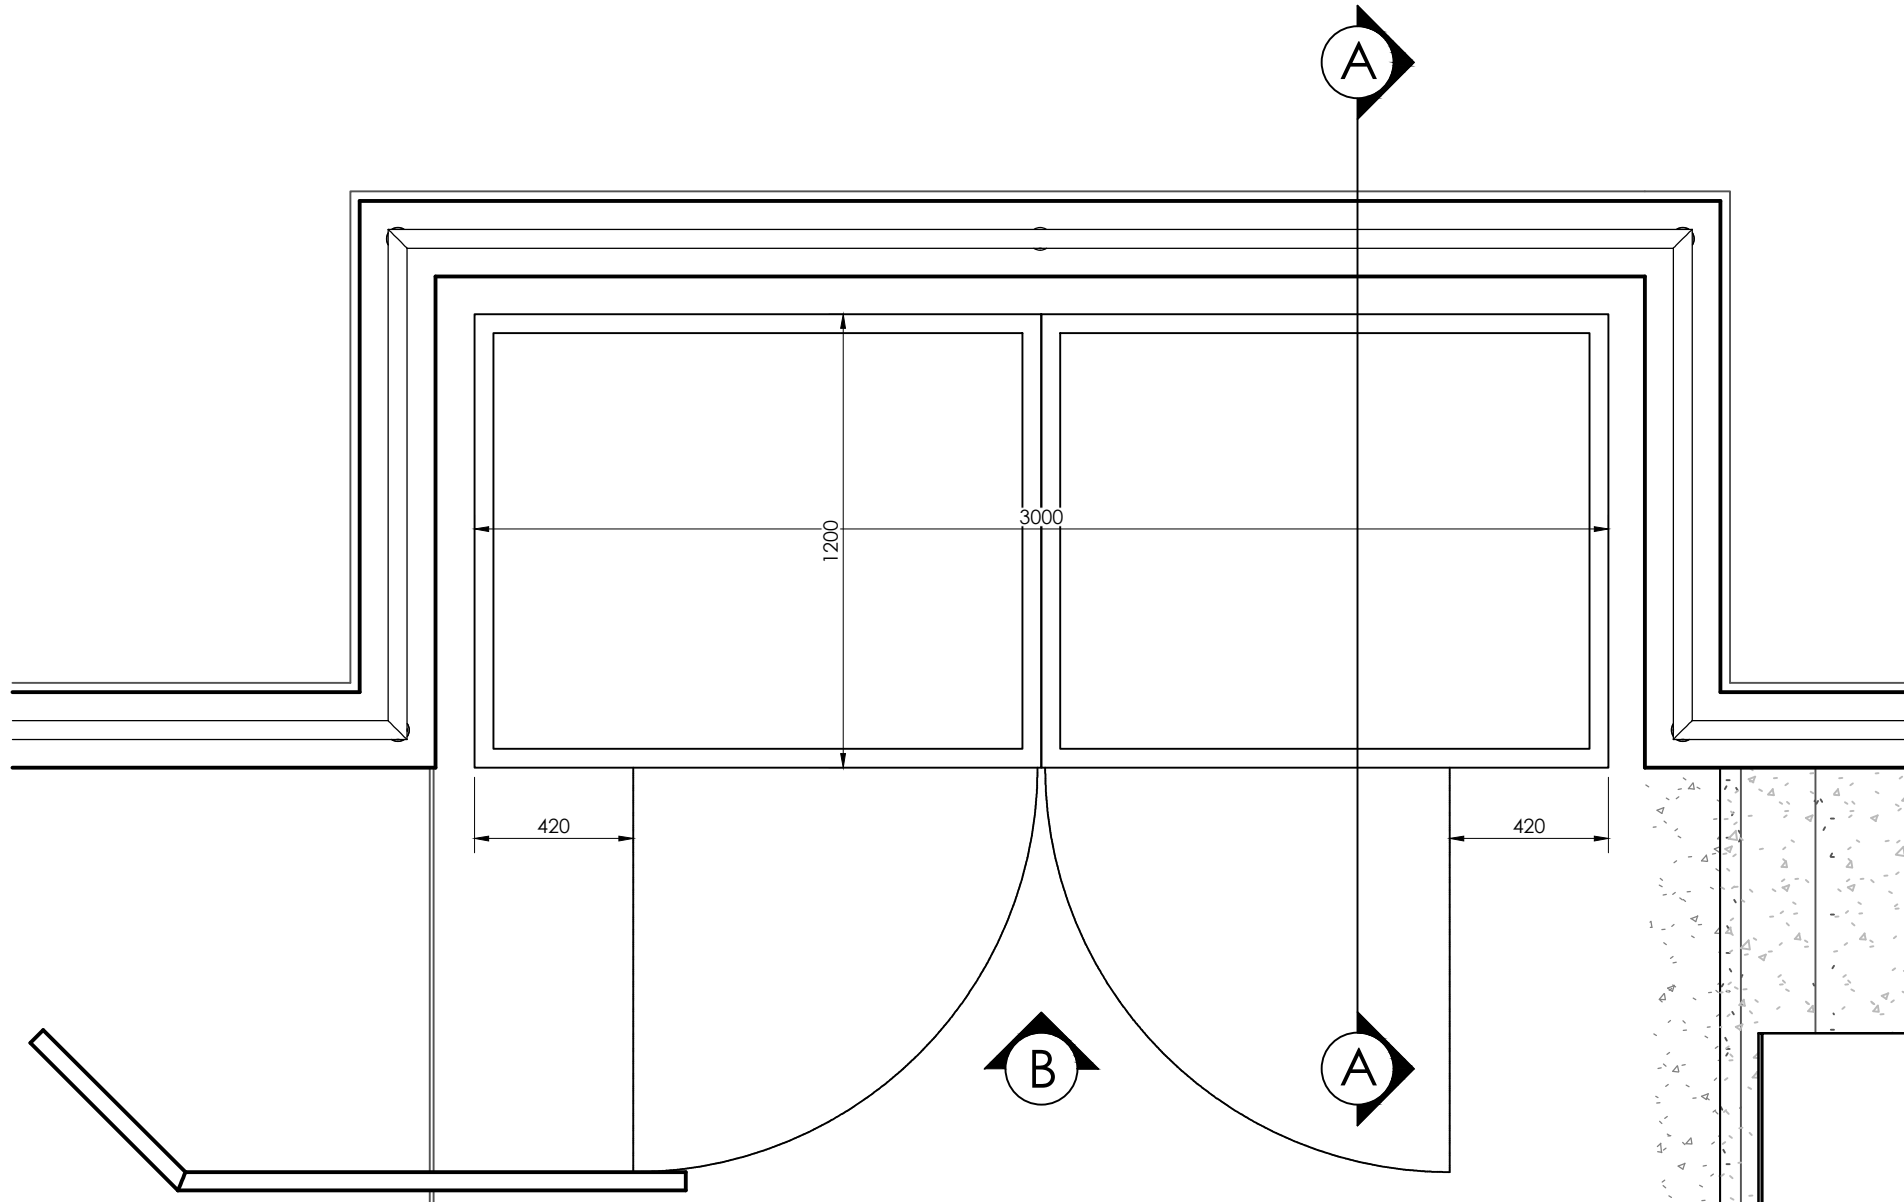
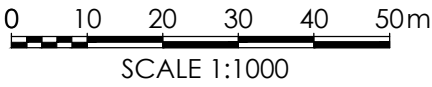


KEY

REFUSE STORE & COLLECTION POINT


NOTES

1. BIN CAGE TO BE SUPPLIED & INSTALLED BY METALWORK CONTRACTOR
2. BIN CAGE CONSTRUCTION TO BE HEAVY DUTY ANGLE SECTION
3. INFILL TO BE HEAVY DUTY EXPANDED MESH
4. DOORS TO HAVE BOLT ON 180 DEGREE HINGE AND PROVISION FOR SUITED PADLOCK WITH SECURITY SHROUDS
5. FIRE PROOF GALVANISED STEEL PLATE FIXED TO TOP OF CAGE
6. ADJUSTABLE BASE FIXINGS TO BE SUPPLIED TO SUIT RAMP SLOPE
7. MEASURE ON SITE PRIOR TO FABRICATION

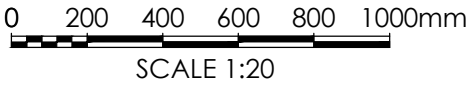


BOLT DOWN GALVANISED WHEEL GUIDE
EXACT POSITION TO BE DETERMINED
ON SITE

PROPOSED PLAN - 1:20

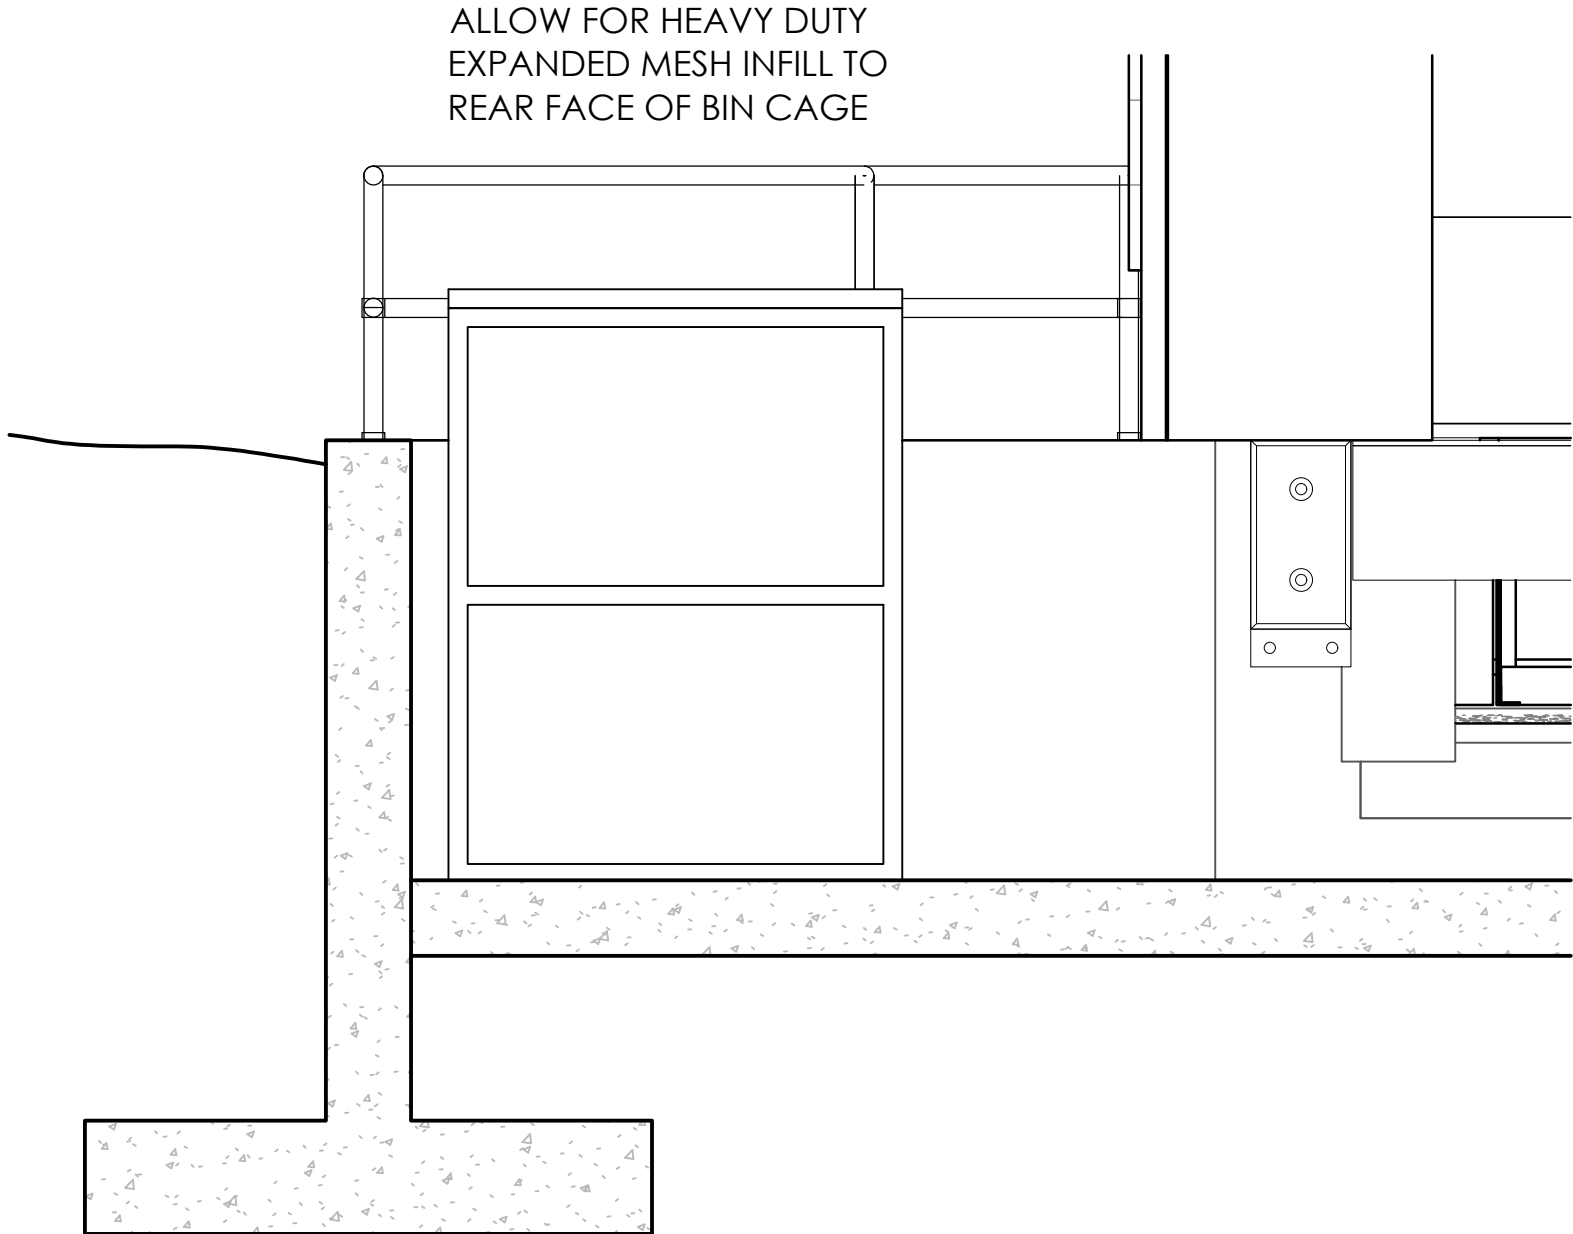

ALLOW FOR HEAVY DUTY
EXPANDED MESH INFILL TO
REAR FACE OF BIN CAGE

PROPOSED SECTION A-A - 1:20

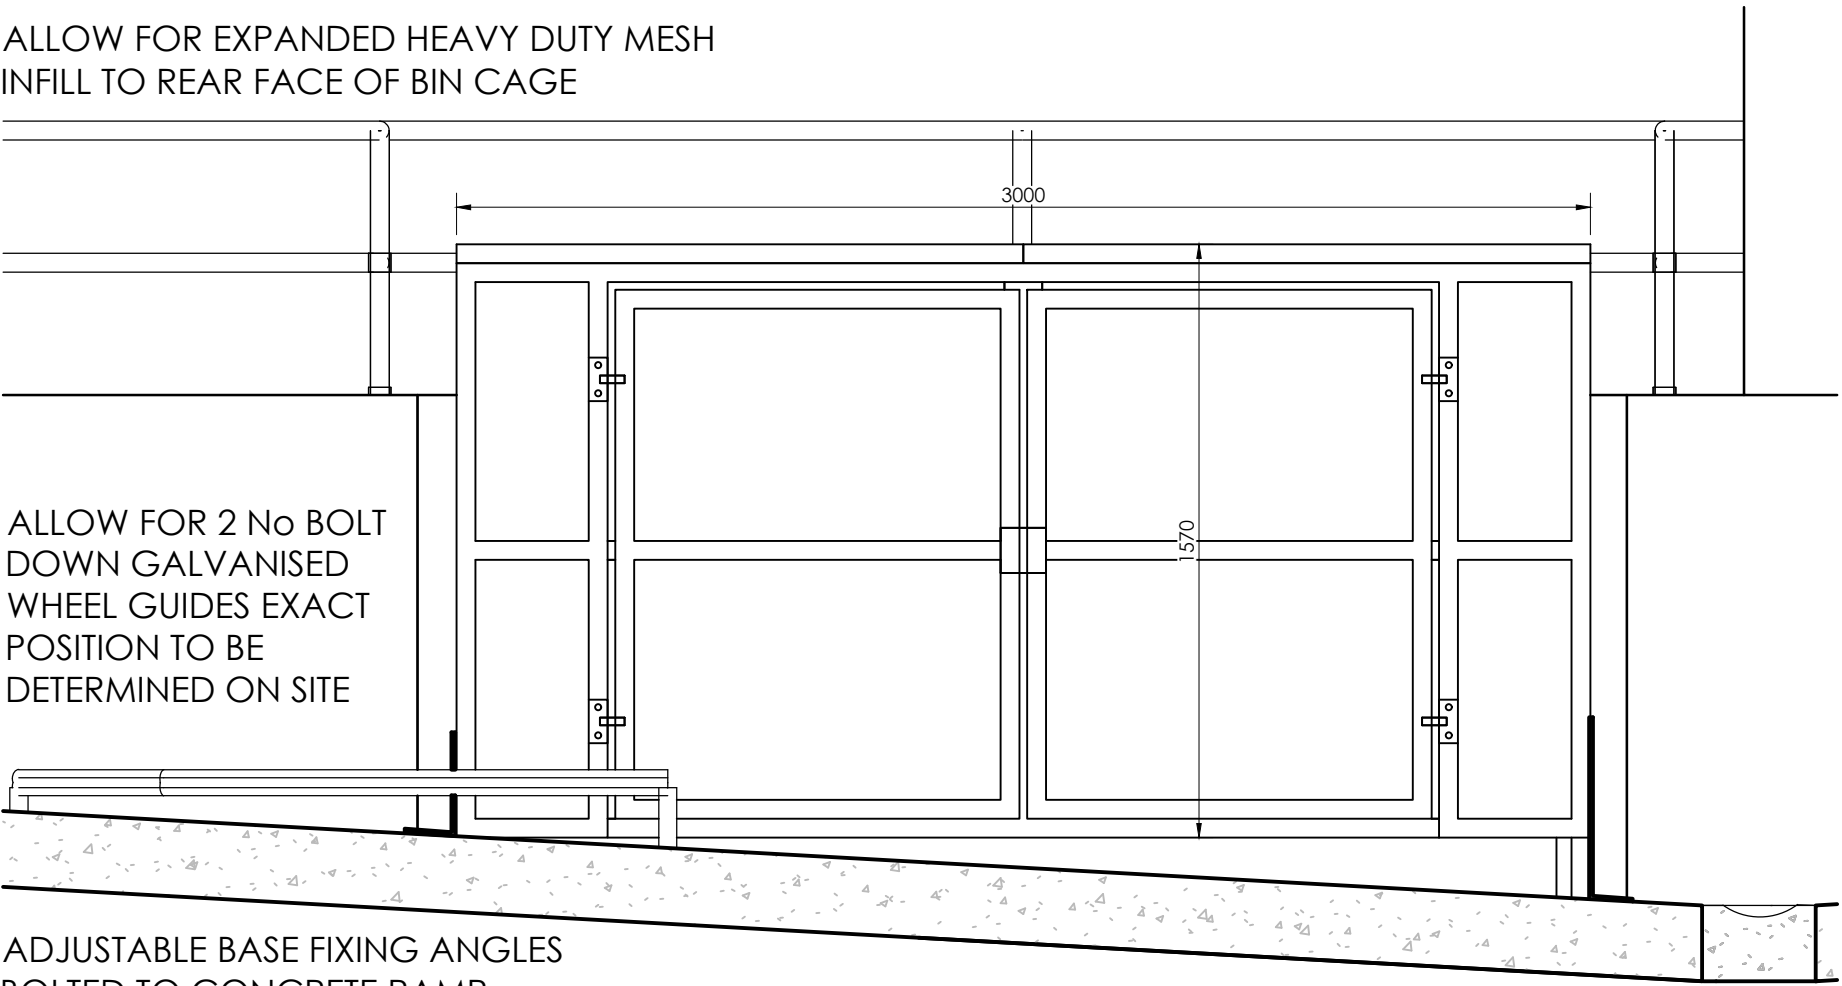


ALLOW FOR EXPANDED HEAVY DUTY MESH
INFILL TO REAR FACE OF BIN CAGE

ALLOW FOR 2 No BOLT
DOWN GALVANISED
WHEEL GUIDES EXACT
POSITION TO BE
DETERMINED ON SITE

ADJUSTABLE BASE FIXING ANGLES
BOLTED TO CONCRETE RAMP

PROPOSED ELEVATION B - 1:20

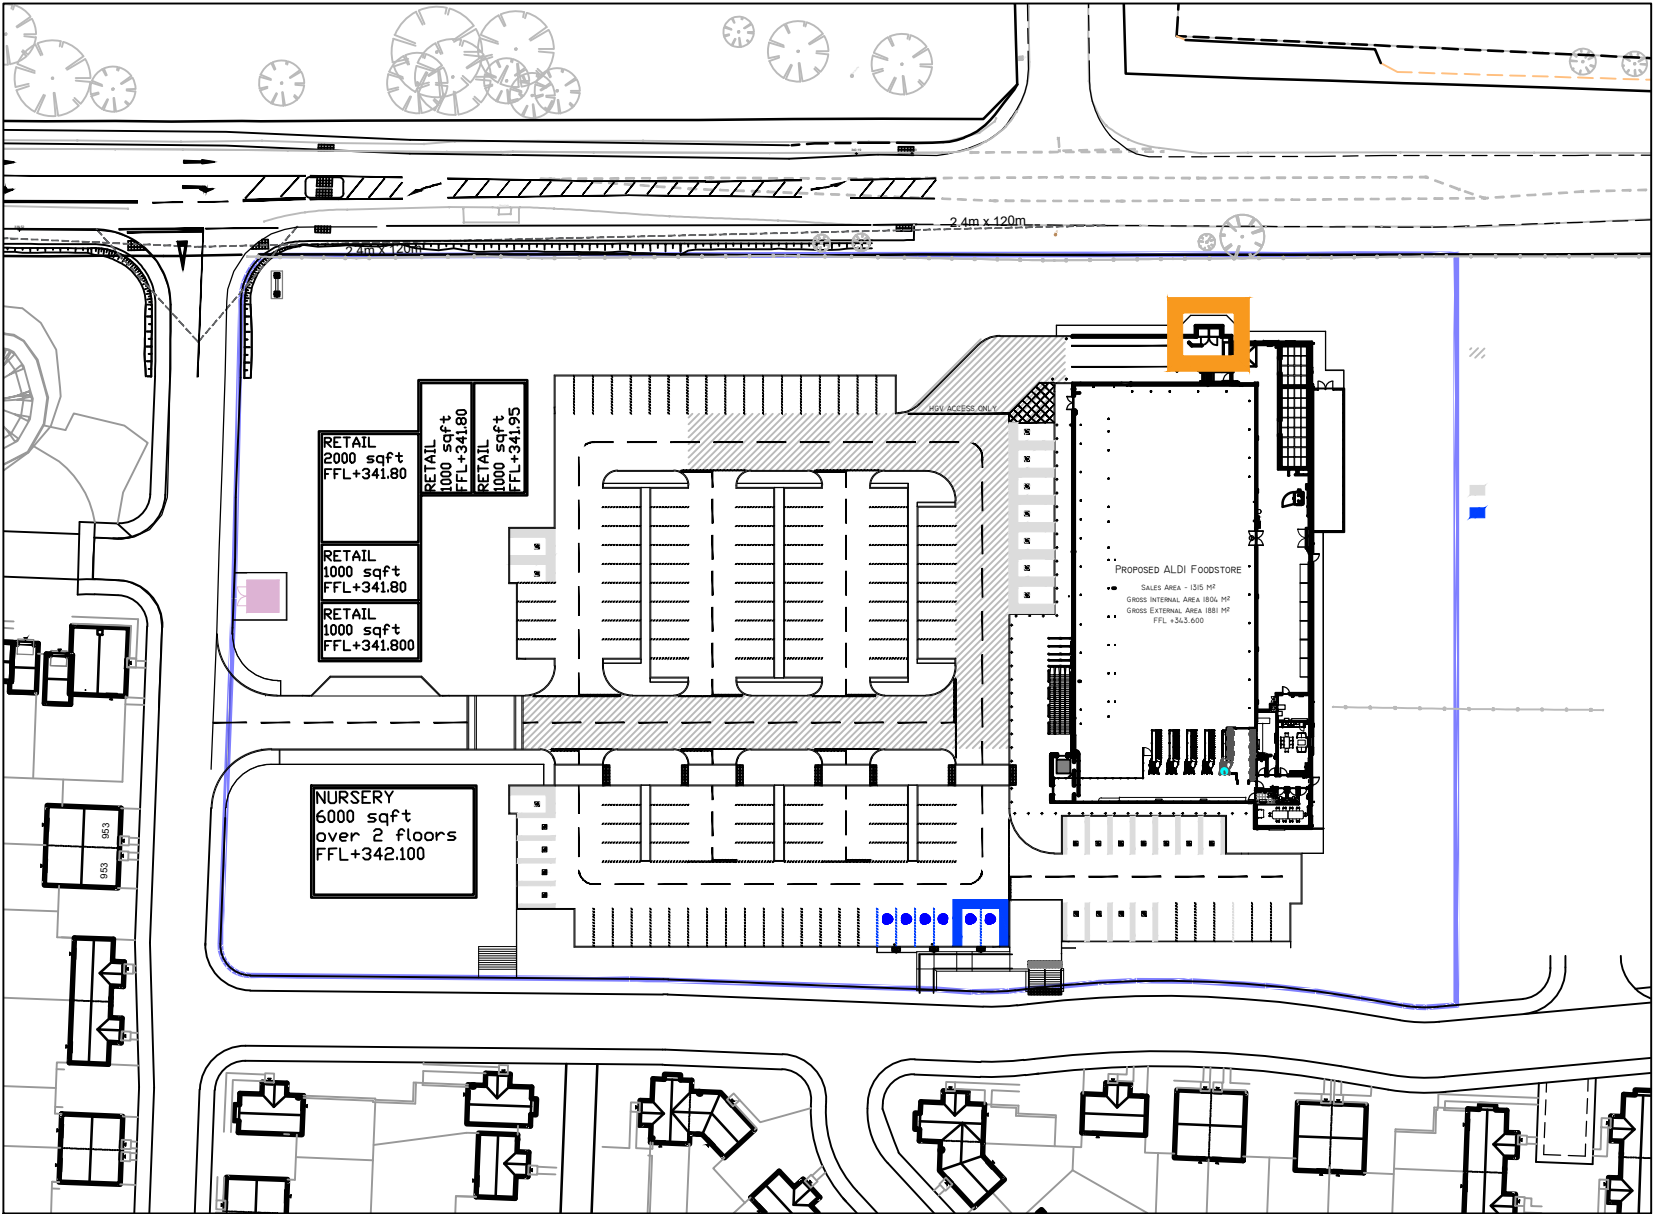

LOCATION PLAN - 1:1000

A	29.09.22	Annotation updated				CMB	DJE
Rev	Date	Description				Rev By	Chk'd By
Project Title		PROPOSED ALDI FOODSTORE					
		FOXLOW FARM BUXTON					
Client		ALDI STORES LTD.					
Status		PLANNING					
Scale		1:20 / 1:1000		Drawing Size		A2	
Date		07/2022		Drawn By		CMB	Checked DJE
Drawing Title		CONDITION 15: Proposed Refuse Store					
Job-Dwg No		2703BOL-110				Rev	A
☐ 2 St. Johns North, Wakefield, WF1 3QA t. 01924 291800 ☒ Carvers Warehouse, 77 Dale Street, Manchester, M1 2HG t. 0161 2388555 ☐ The Old Rectory, 79 High Street, Newport Pagnell, MK16 8AB t. 01908 211577 ☐ 101 London Road, Reading, RG1 5BY t. 0118 9507700 ☐ 10 Gees Court, St Christophers Place, London, W1U 1JJ t. 0207 4091215  ARCHITECTS www.harrispartnership.com							