




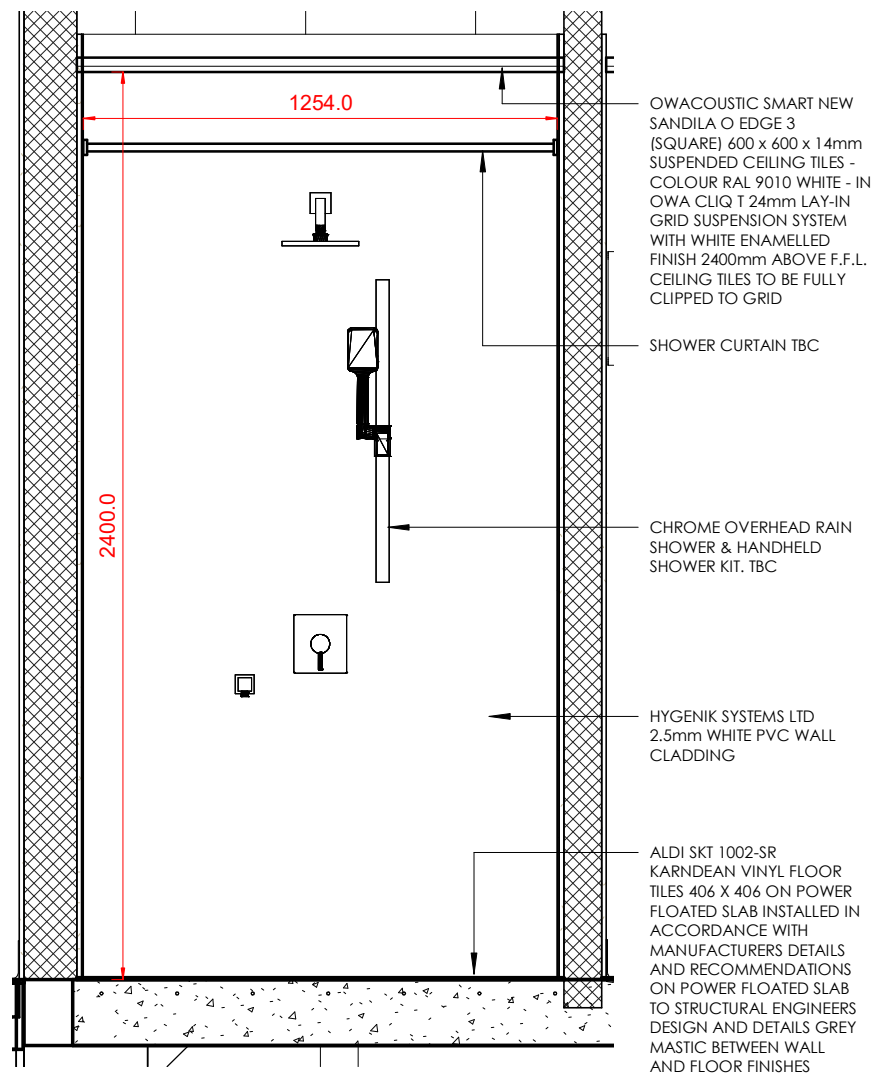


ELEVATION 1
1 : 20

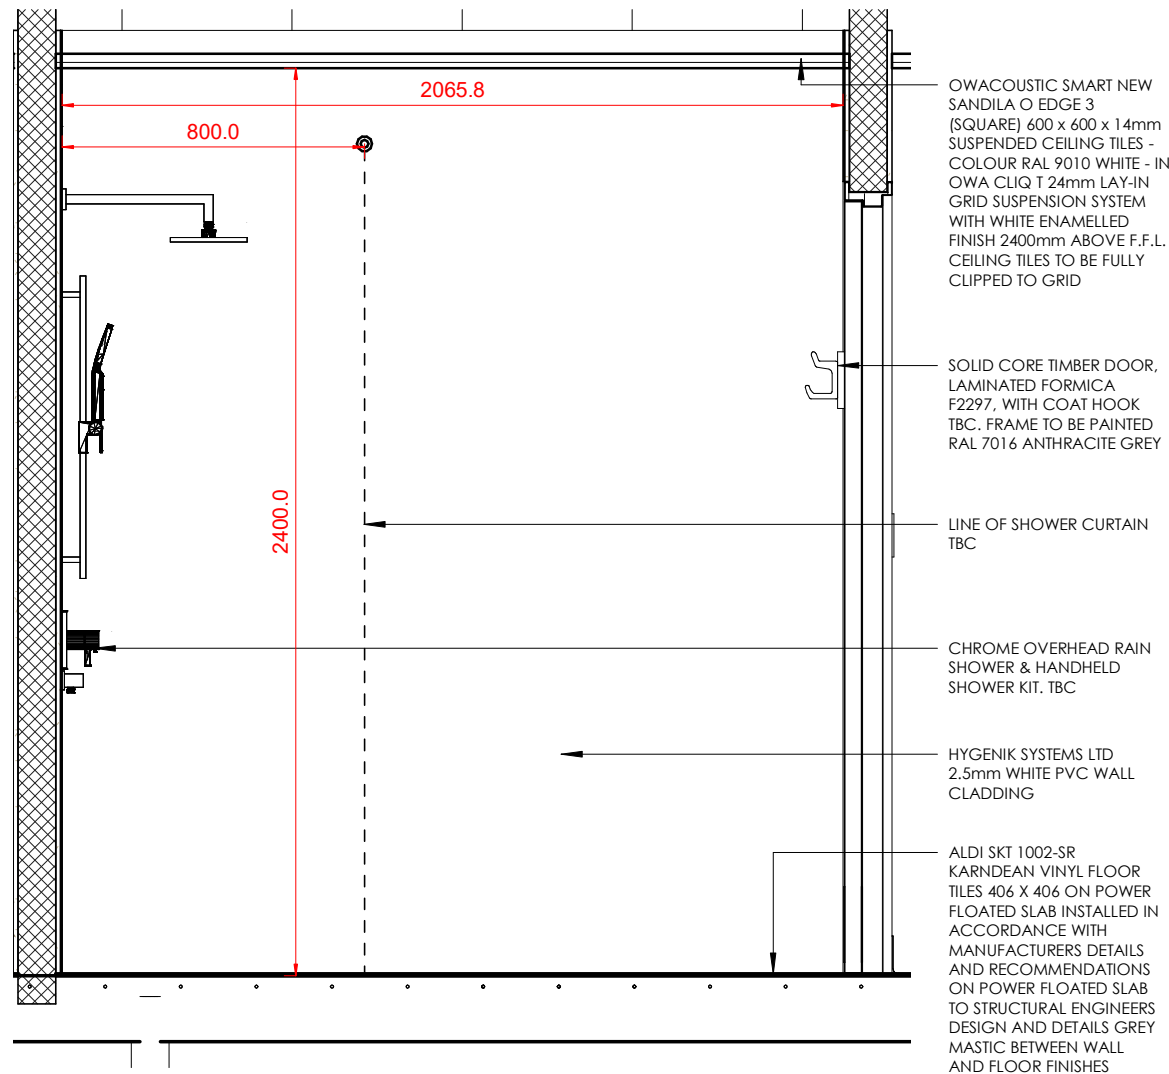


ELEVATION 2
1 : 20

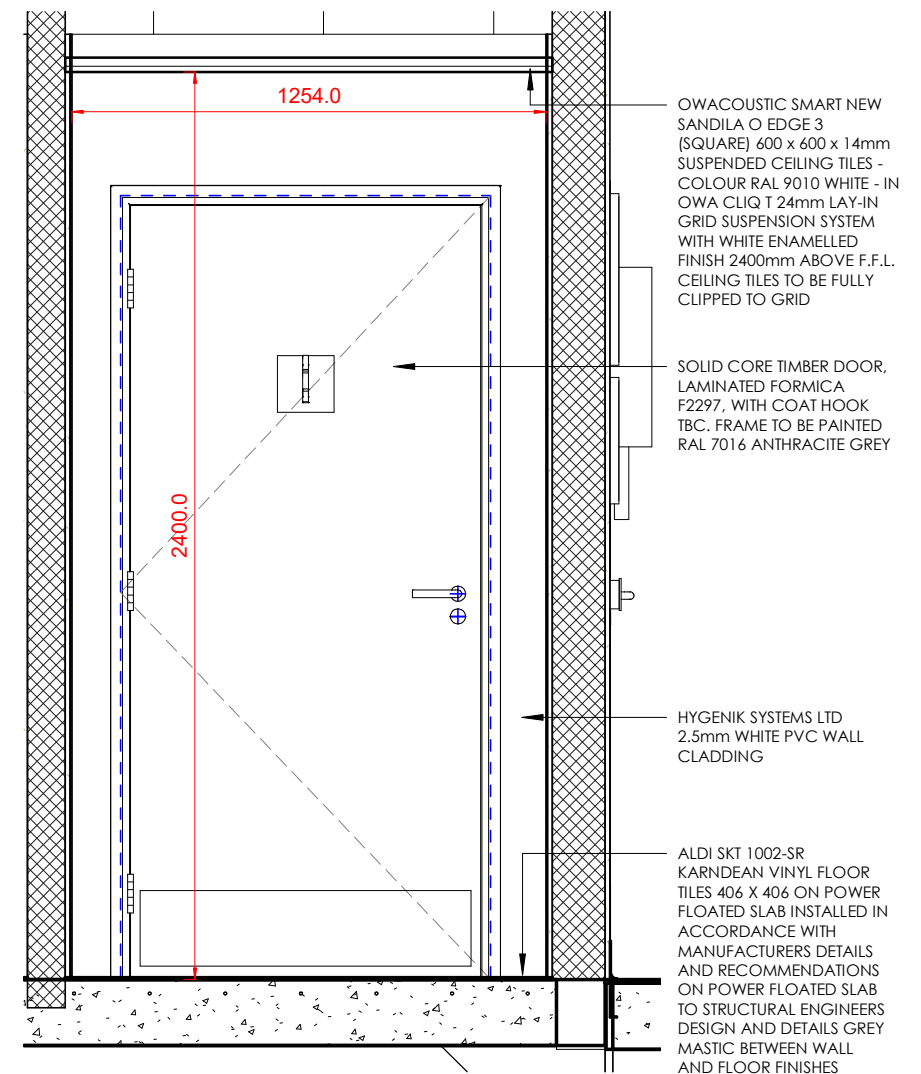


ELEVATION 3
1 : 20

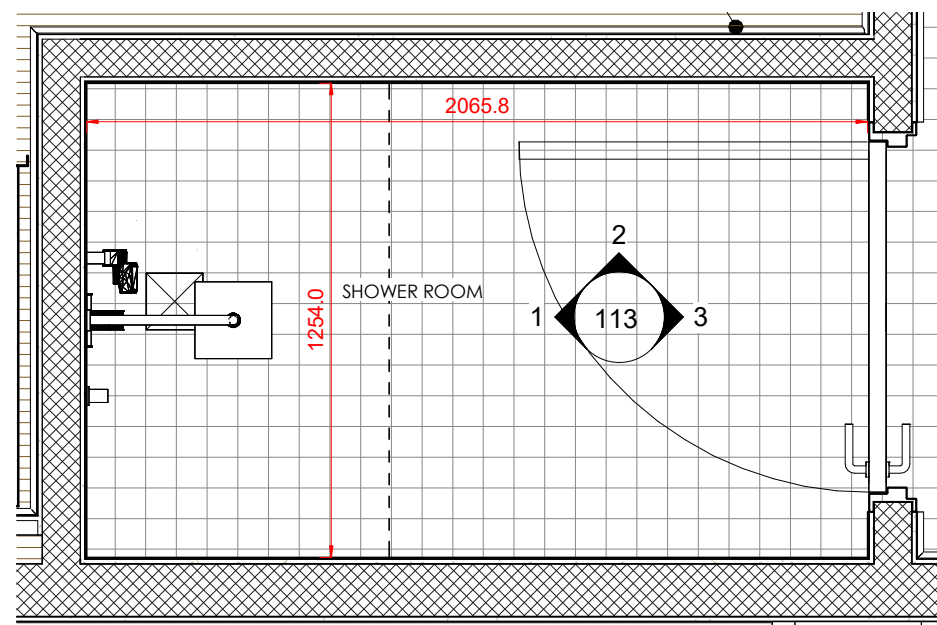

SHOWER ROOM PLAN
1 : 20

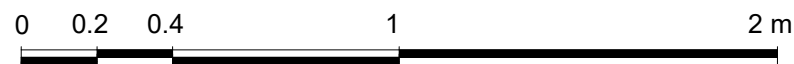

SCALE 1 : 20

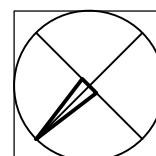

Project Title	ALDI BUXTON FOXLOW FARM ASHBOURNE ROAD BUXTON				
Client	ALDI STORES LTD				
Status	PLANNING				
Scale	1 : 20		Drawing Size	A3	
Drawn By	CMB	Checked By	DJE	Date	

Rev	Date	Description	Rev By	Chk'd By
A1	29.09.22	Scale modified and annotation updated	CMB	DJE
Drawing Title		CONDITION 36 Shower Room Details		
Job-Dwg No		2703BOL - 113	Rev	A1
☐ Wakefield, WF1 3QA t. 01924 291800 ☒ Carvers Warehouse, 77 Dale Street, Manchester, M1 2HG t. 0161 2388555 ☐ The Old Rectory, 79 High Street, Newport Pagnell, MK16 8AB t. 01908 211577 ☐ 101 London Road, Reading, RG1 5BY t. 0118 9507700 ☐ 10 Gees Court, St Christophers Place, London, W1U 1JJ t. 0207 4091215				
 www.harrispartnership.com				