



BOUNDARY TREATMENTS PLAN (Scale 1:200)

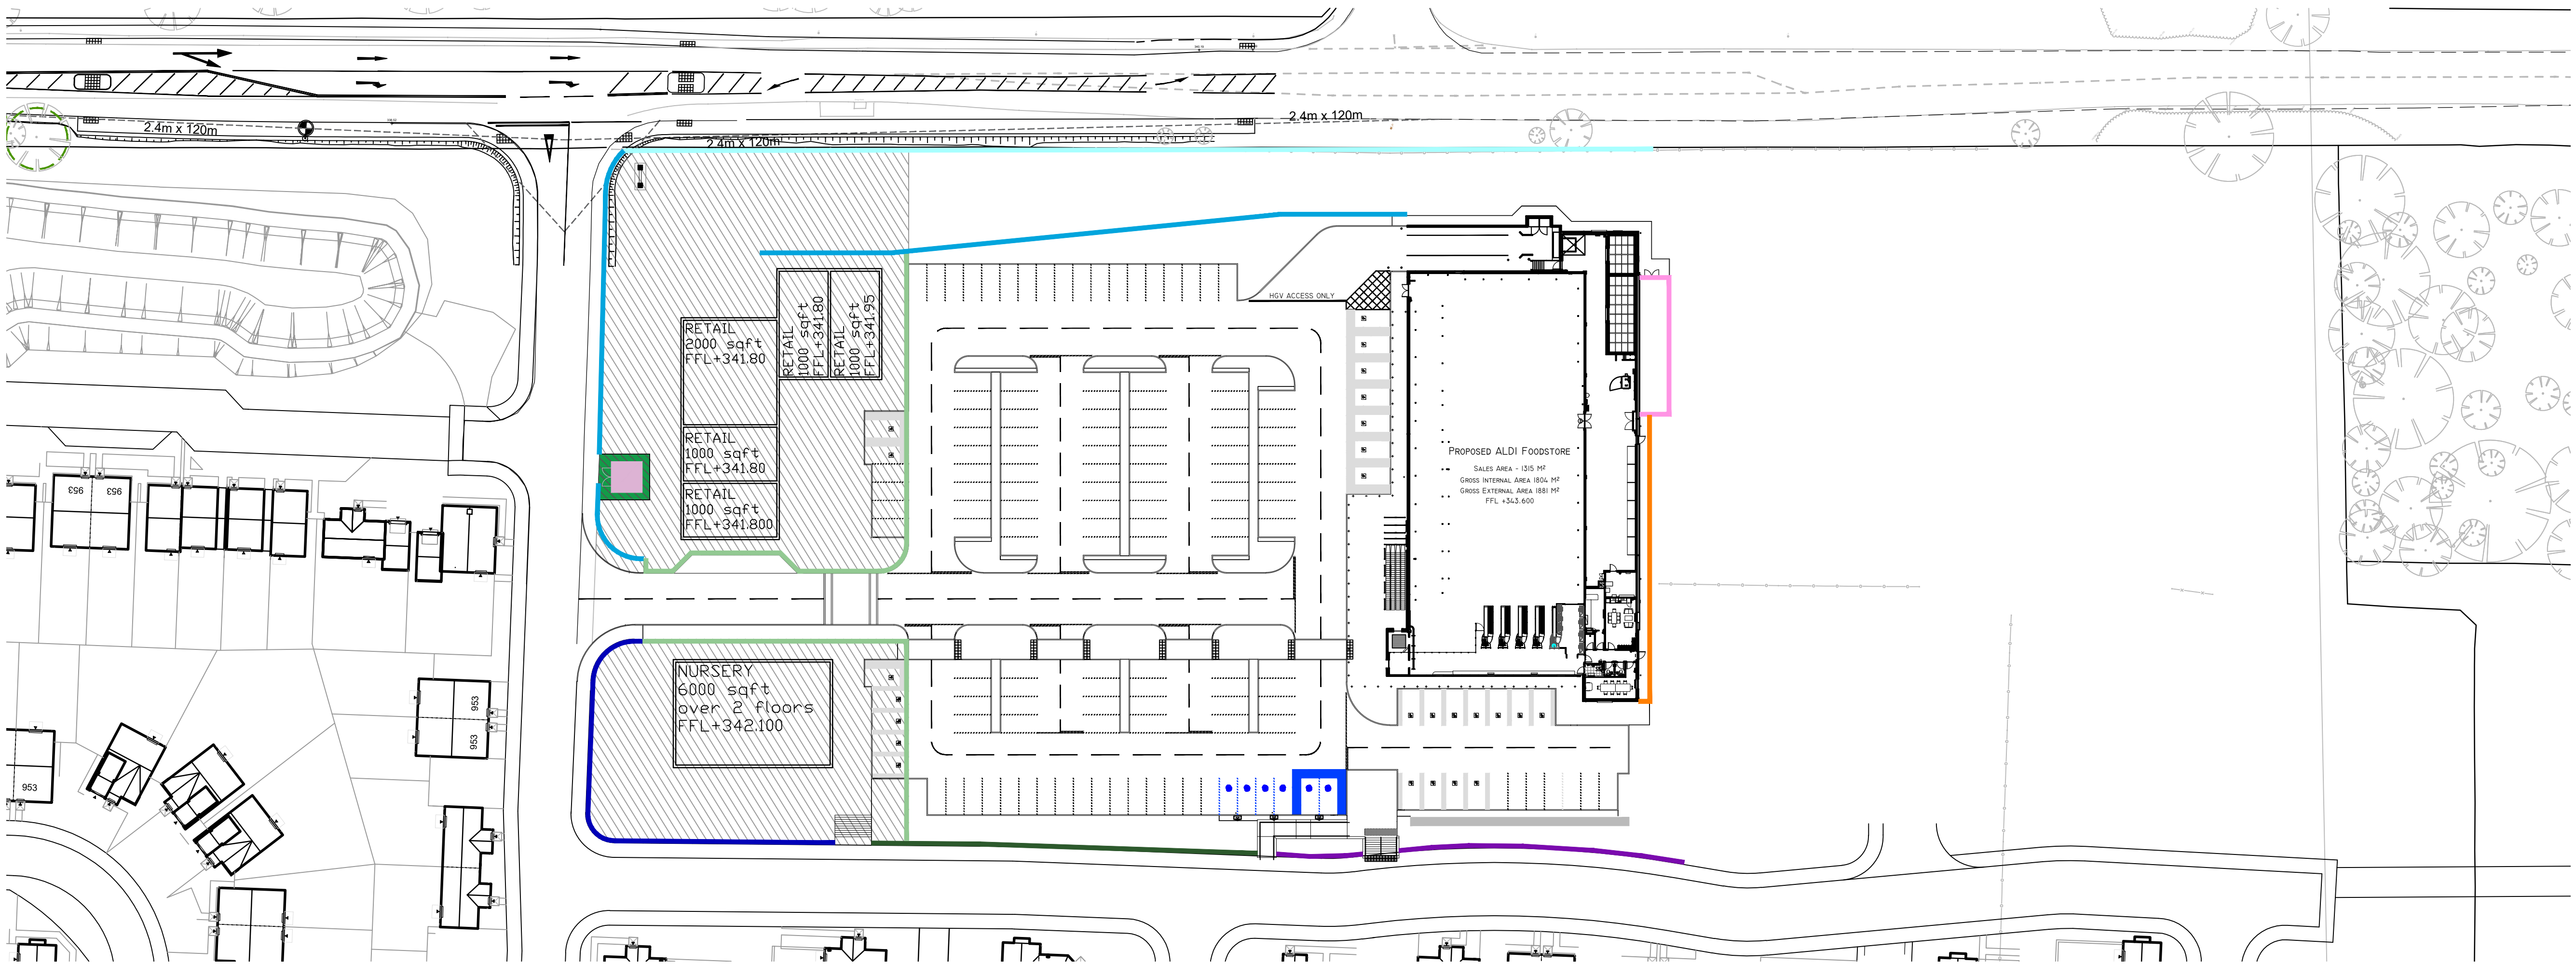

This drawing is copyright and may not be reproduced in whole or part without written authority. The Harris Group Ltd does not accept liability for any deviation from our drawings or specifications. Scale for planning purposes only.




- KEY**
- Retail Parade and Nursery phases
  - Existing dry stone wall  
To be retained and repaired where necessary
  - Proposed 500mm high dry stone wall  
To be constructed prior to occupation of Foodstore phase, using salvaged stone. 500mm above ground level.
  - Future 500mm high dry stone wall  
To be constructed prior to occupation of Retail Parade or Nursery phase, using salvaged stone. 500mm above ground level.
  - Temporary timber knee rail  
To be removed prior to occupation of Retail Parade or Nursery phase
  - Timber knee rail
  - Proposed 1.1m high black post and rail fence  
Broxap Beaumaris or similar approved
  - Proposed 2.4m palisade fence  
Galvanised finish
  - Proposed 2.4m paladin fence  
PPC finish, colour RAL 9005 black

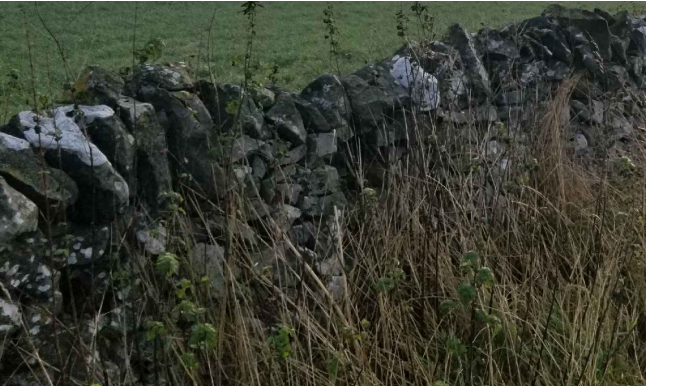


BOUNDARY TREATMENT DETAILS (Scale 1:20)

**TIMBER KNEE RAIL**  
1:20 scale

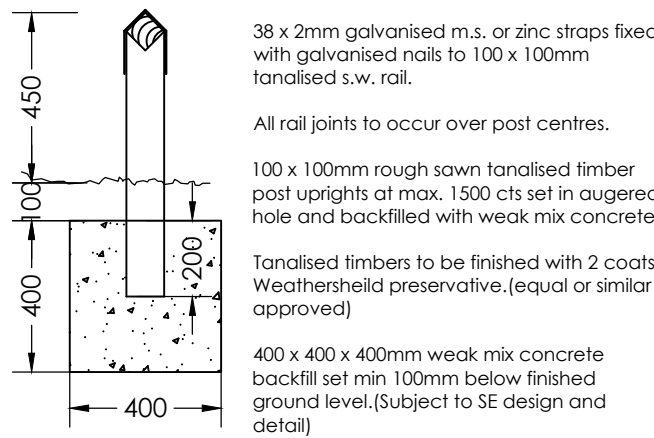


**POST AND RAIL FENCE**  
1:20 scale

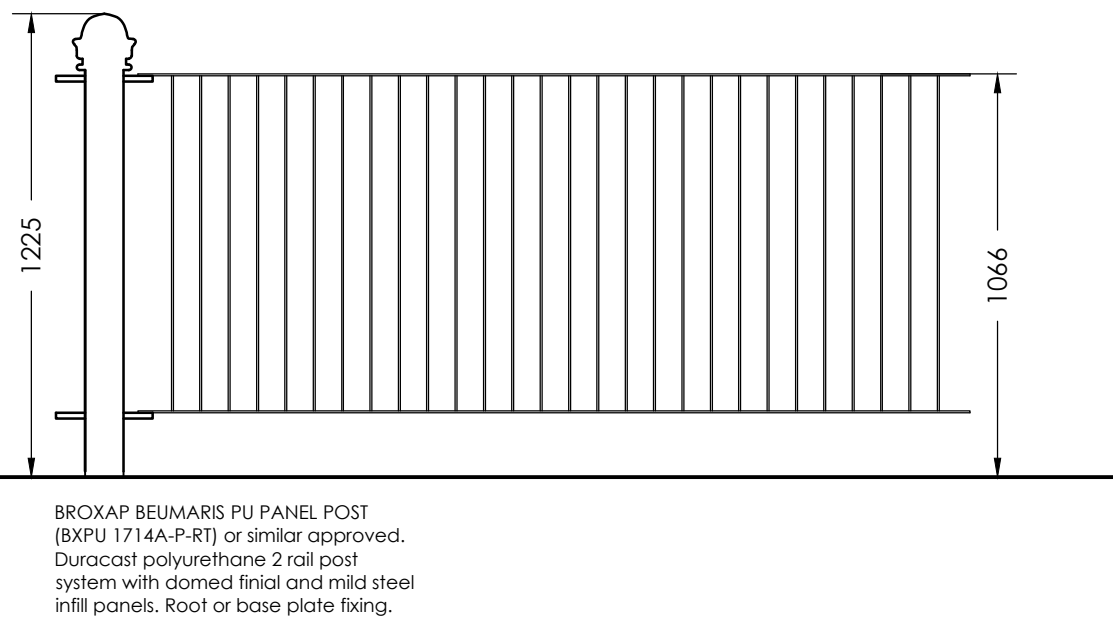

BROXAP BEUMARIS PU PANEL POST (B&PU 1714A-P-R) or similar approved. Duracast polyurethane 2 rail post system with domed finial and mild steel infill panels. Roof or base plate fixing.


**PALISADE FENCE**  
1:20 scale

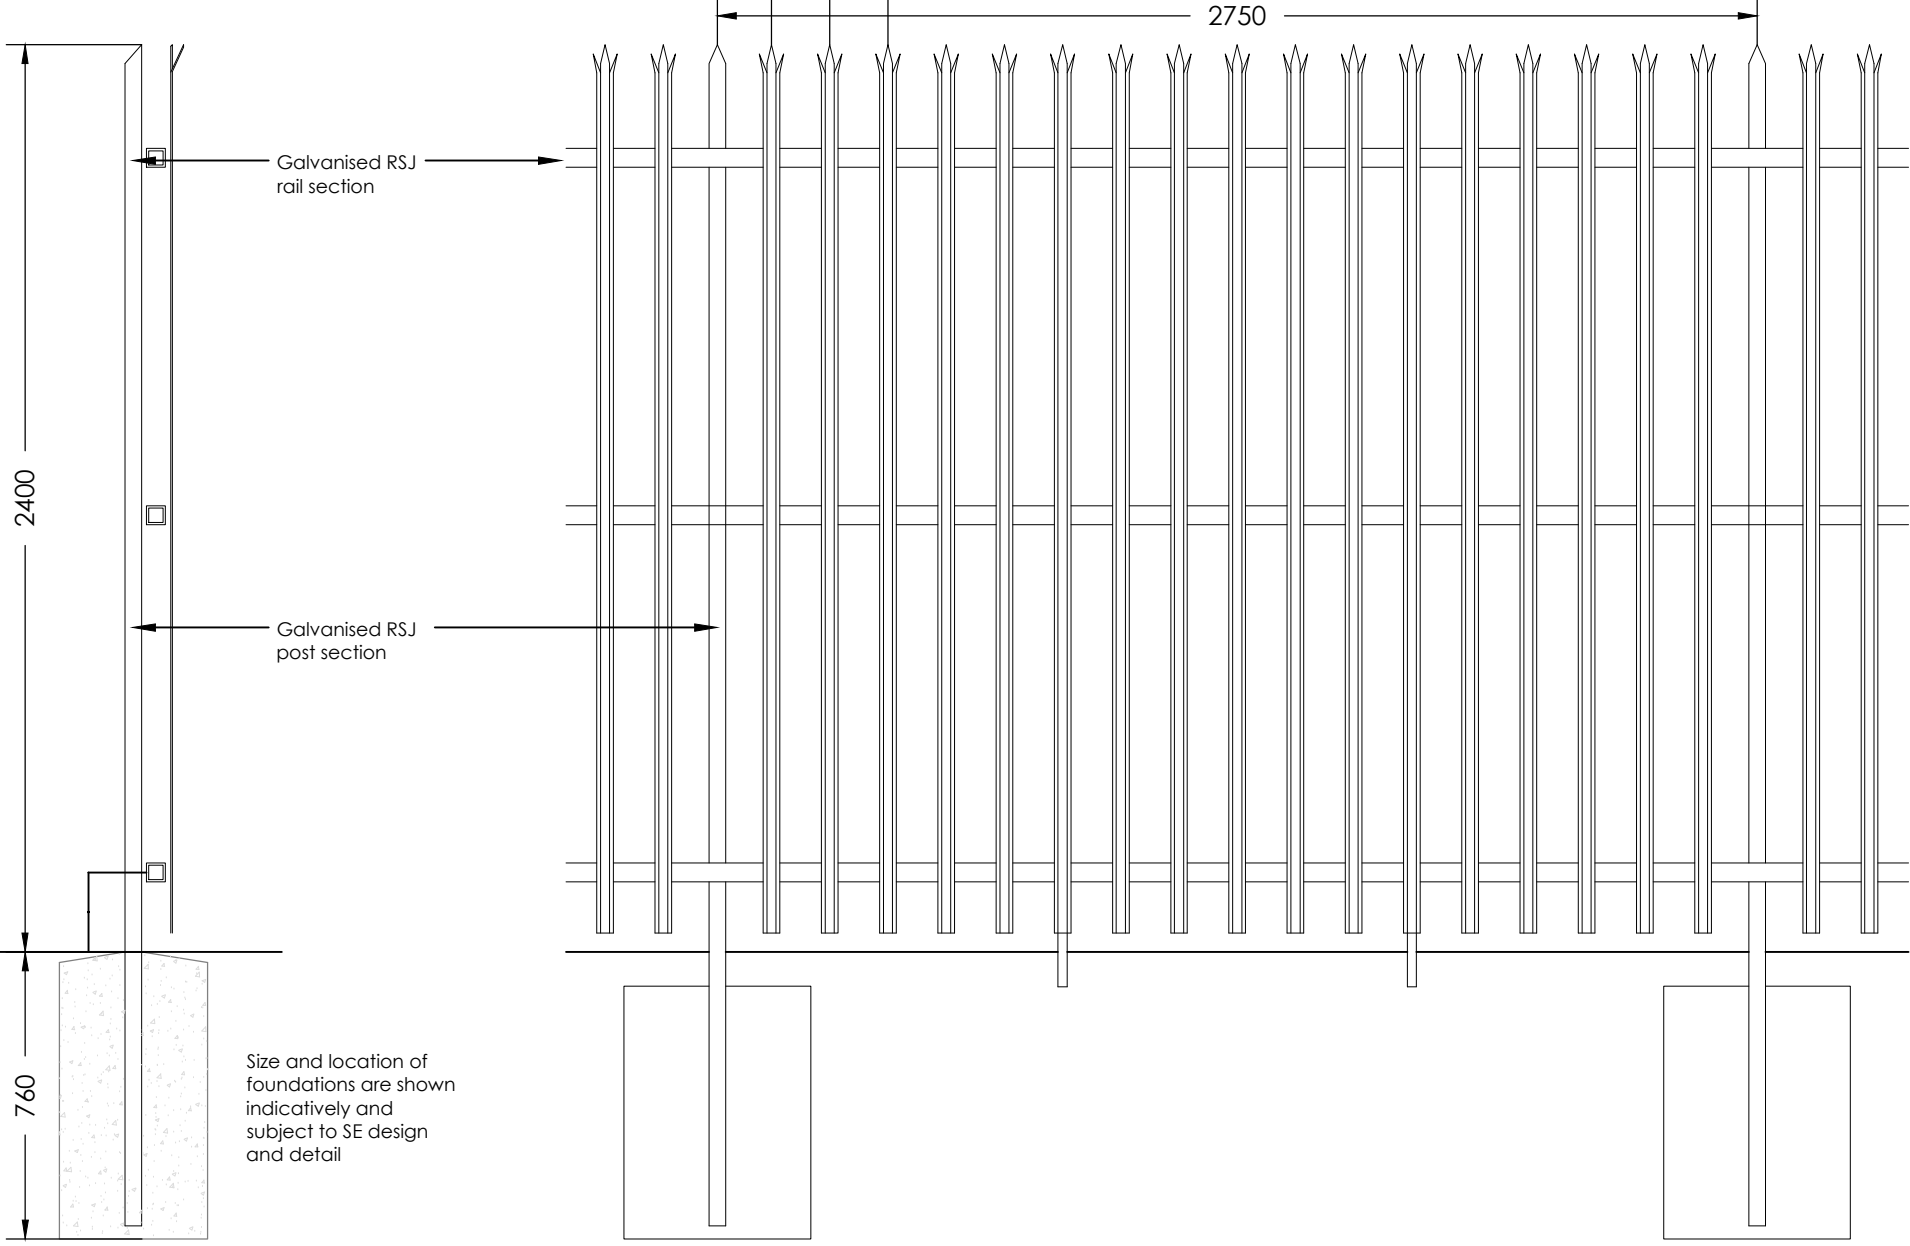

PALISADE FENCING SECTION  
1:20

PALISADE FENCING ELEVATION  
1:20


**PALADIN FENCE**  
1:20 scale

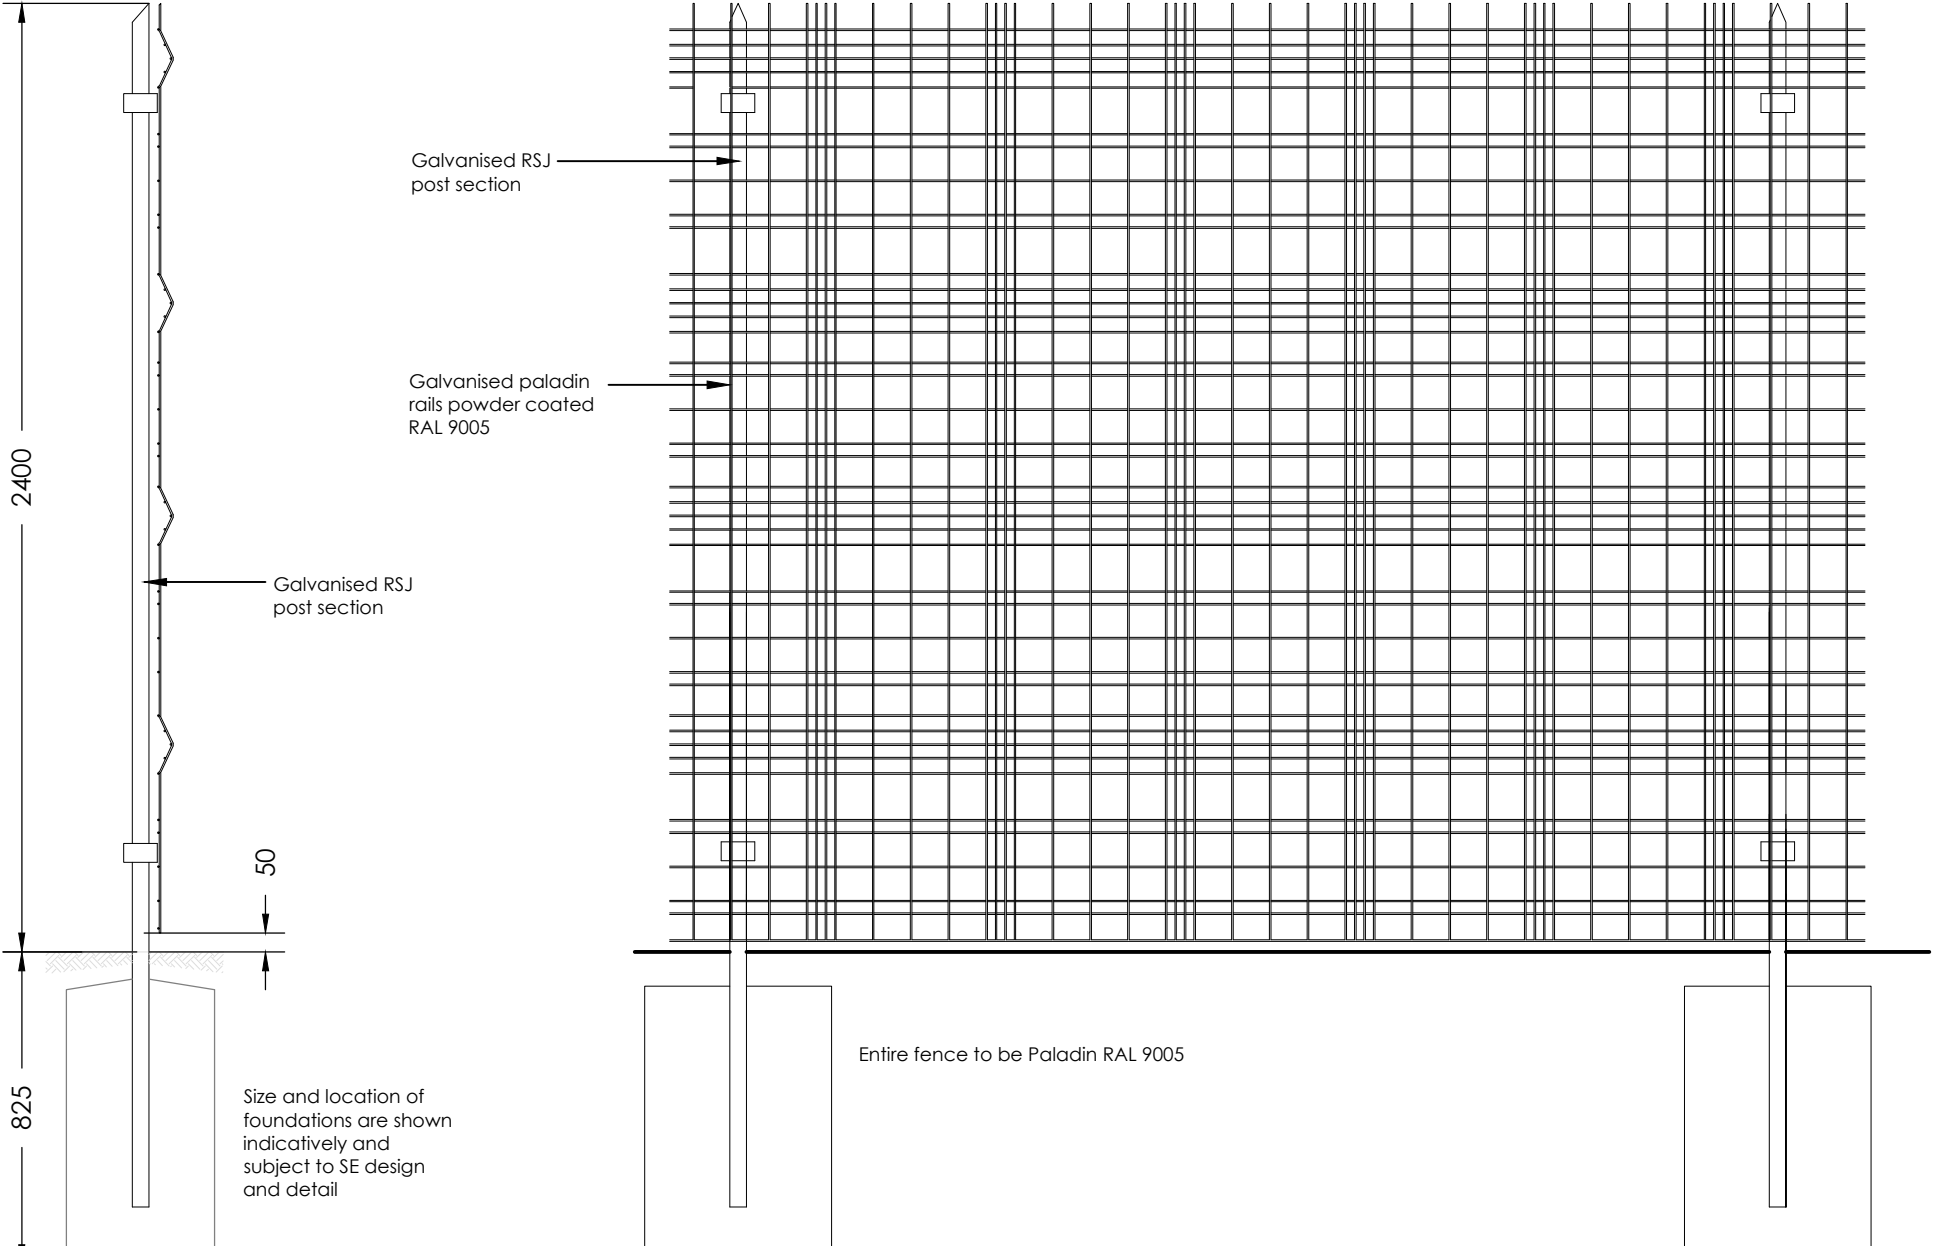

PALADIN FENCING SECTION  
1:20

PALADIN FENCING ELEVATION  
1:20

PROPOSED PHASE 1 BOUNDARY TREATMENTS - 1:500 / 1:20

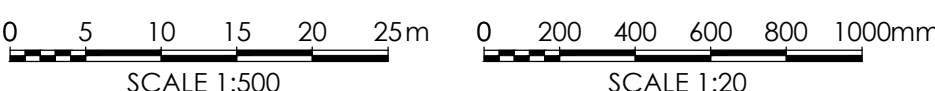

|   |      |              |                                 |                          |       |
|---|------|--------------|---------------------------------|--------------------------|-------|
| B                                                                                                   |      | 29.09.22     | Annotation updated              | CMB                      | DJE   |
| A                                                                                                   |      | 16.09.22     | Updated in response to comments | CMB                      | DJE   |
| Rev                                                                                                 | Date | Description  | Rev By                          | Chk'd By                 |       |
| Project Title                                                                                       |      |              |                                 |                          |       |
| PROPOSED ALDI FOODSTORE                                                                             |      |              |                                 |                          |       |
| FOXLOW FARM BUXTON                                                                                  |      |              |                                 |                          |       |
| Client                                                                                              |      |              |                                 |                          |       |
| ALDI STORES LTD.                                                                                    |      |              |                                 |                          |       |
| Status                                                                                              |      |              |                                 |                          |       |
| PLANNING                                                                                            |      |              |                                 |                          |       |
| Scale                                                                                               |      | 1:500 / 1:20 |                                 | Drawing Size A1          |       |
| Date                                                                                                |      | 09/2022      |                                 | Drawn By CMB Checked DJE |       |
| Drawing Title                                                                                       |      |              |                                 |                          |       |
| CONDITION 13: Phase 1 Boundary Treatment                                                            |      |              |                                 |                          |       |
| Job/Dwg No                                                                                          |      | 2703BOL-114  |                                 |                          | Rev B |
| <input type="checkbox"/> 2 St. Johns North, Wakefield, WF1 3QA t. 01924 291800                      |      |              |                                 |                          |       |
| <input type="checkbox"/> Carvers Warehouse, 77 Dale Street, Manchester, M1 2HG t. 0161 2388555      |      |              |                                 |                          |       |
| <input type="checkbox"/> The Old Rectory, 79 High Street, Newport Pagnell, MK16 6AB t. 01908 211577 |      |              |                                 |                          |       |
| <input type="checkbox"/> 101 London Road, Reading, RG1 5BY t. 0118 9507700                          |      |              |                                 |                          |       |
| <input type="checkbox"/> 10 Gees Court, St Christophers Place, London, W1U 1JJ t. 0207 4091215      |      |              |                                 |                          |       |