
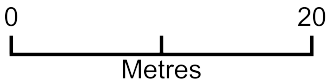


85 Whaley Lane proposed 4m x 4m decking area (marked in hatched square)

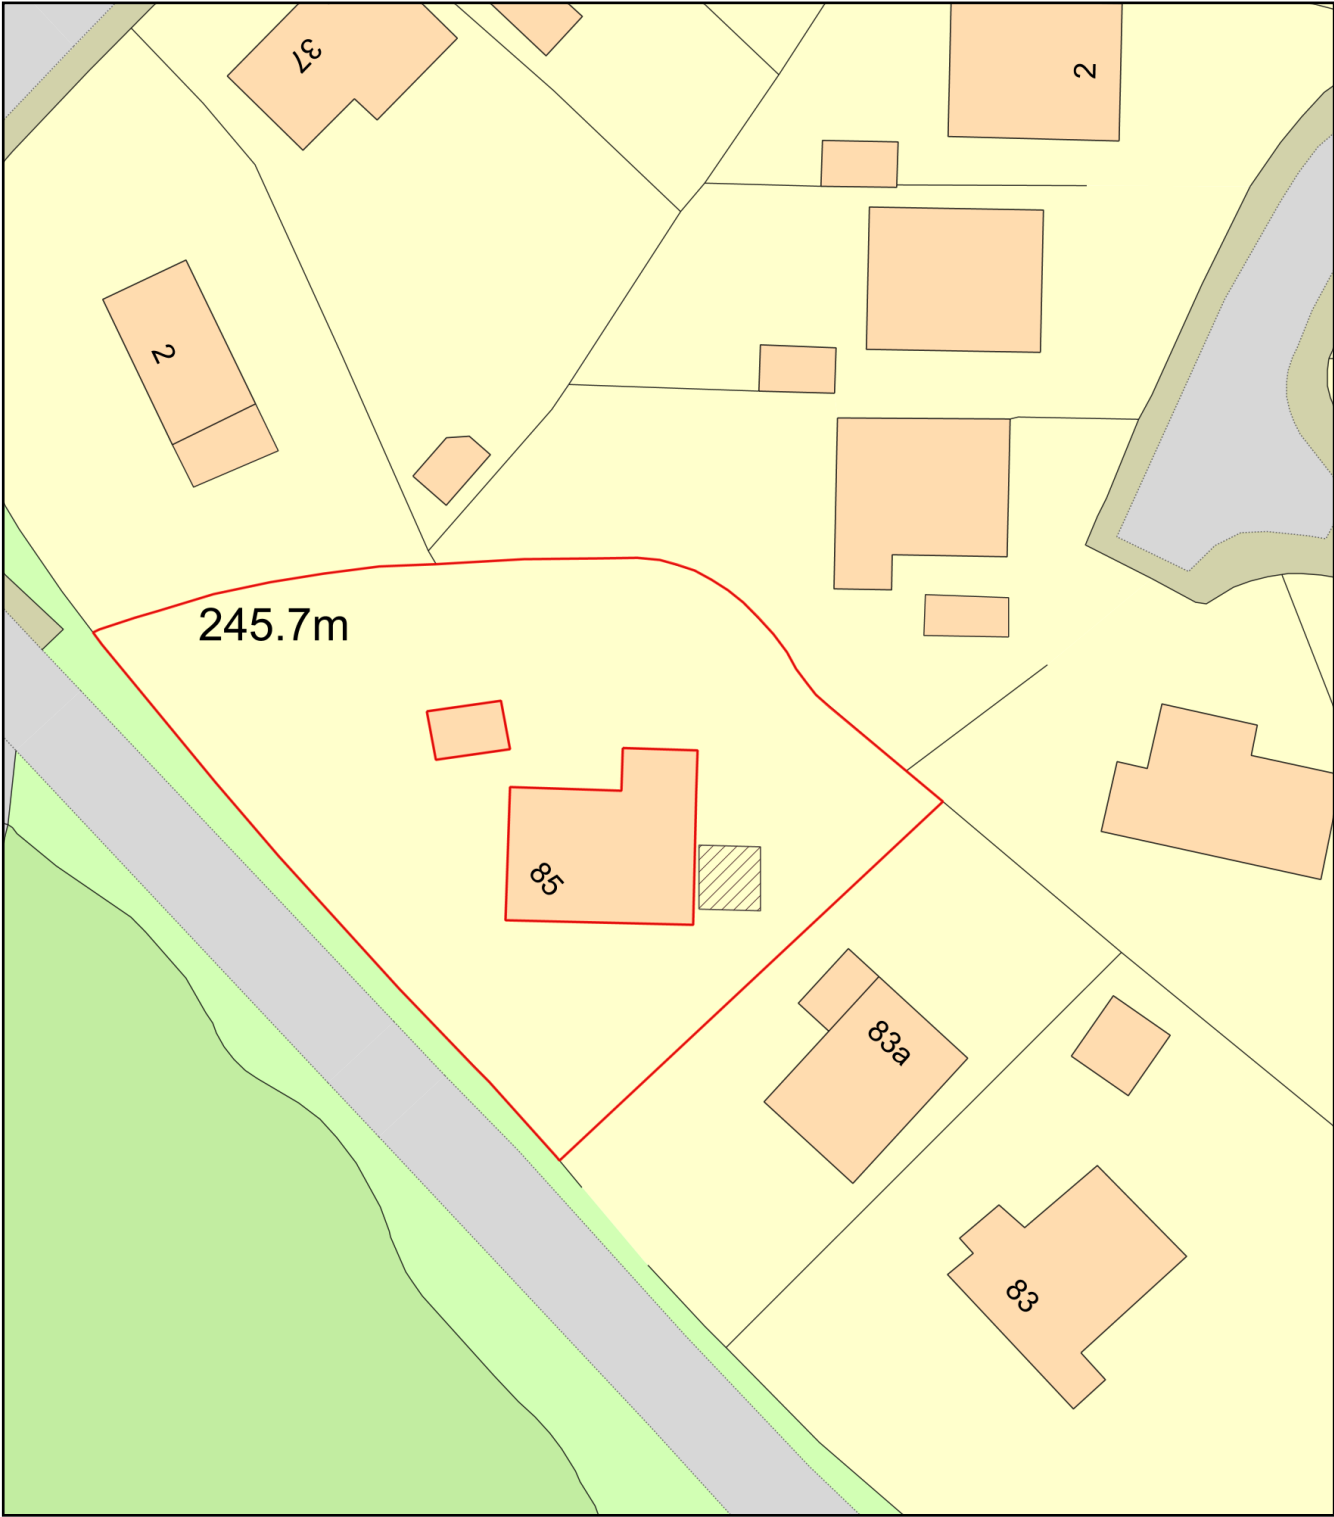

Plan Produced for: David Stanford
Date Produced: 02 Sep 2022
Plan Reference Number: TQRQM22245223600446
Scale: 1:500 @ A4