


# 85 Whaley Lane, Whaley Bridge, High Peak, SK23 7BA

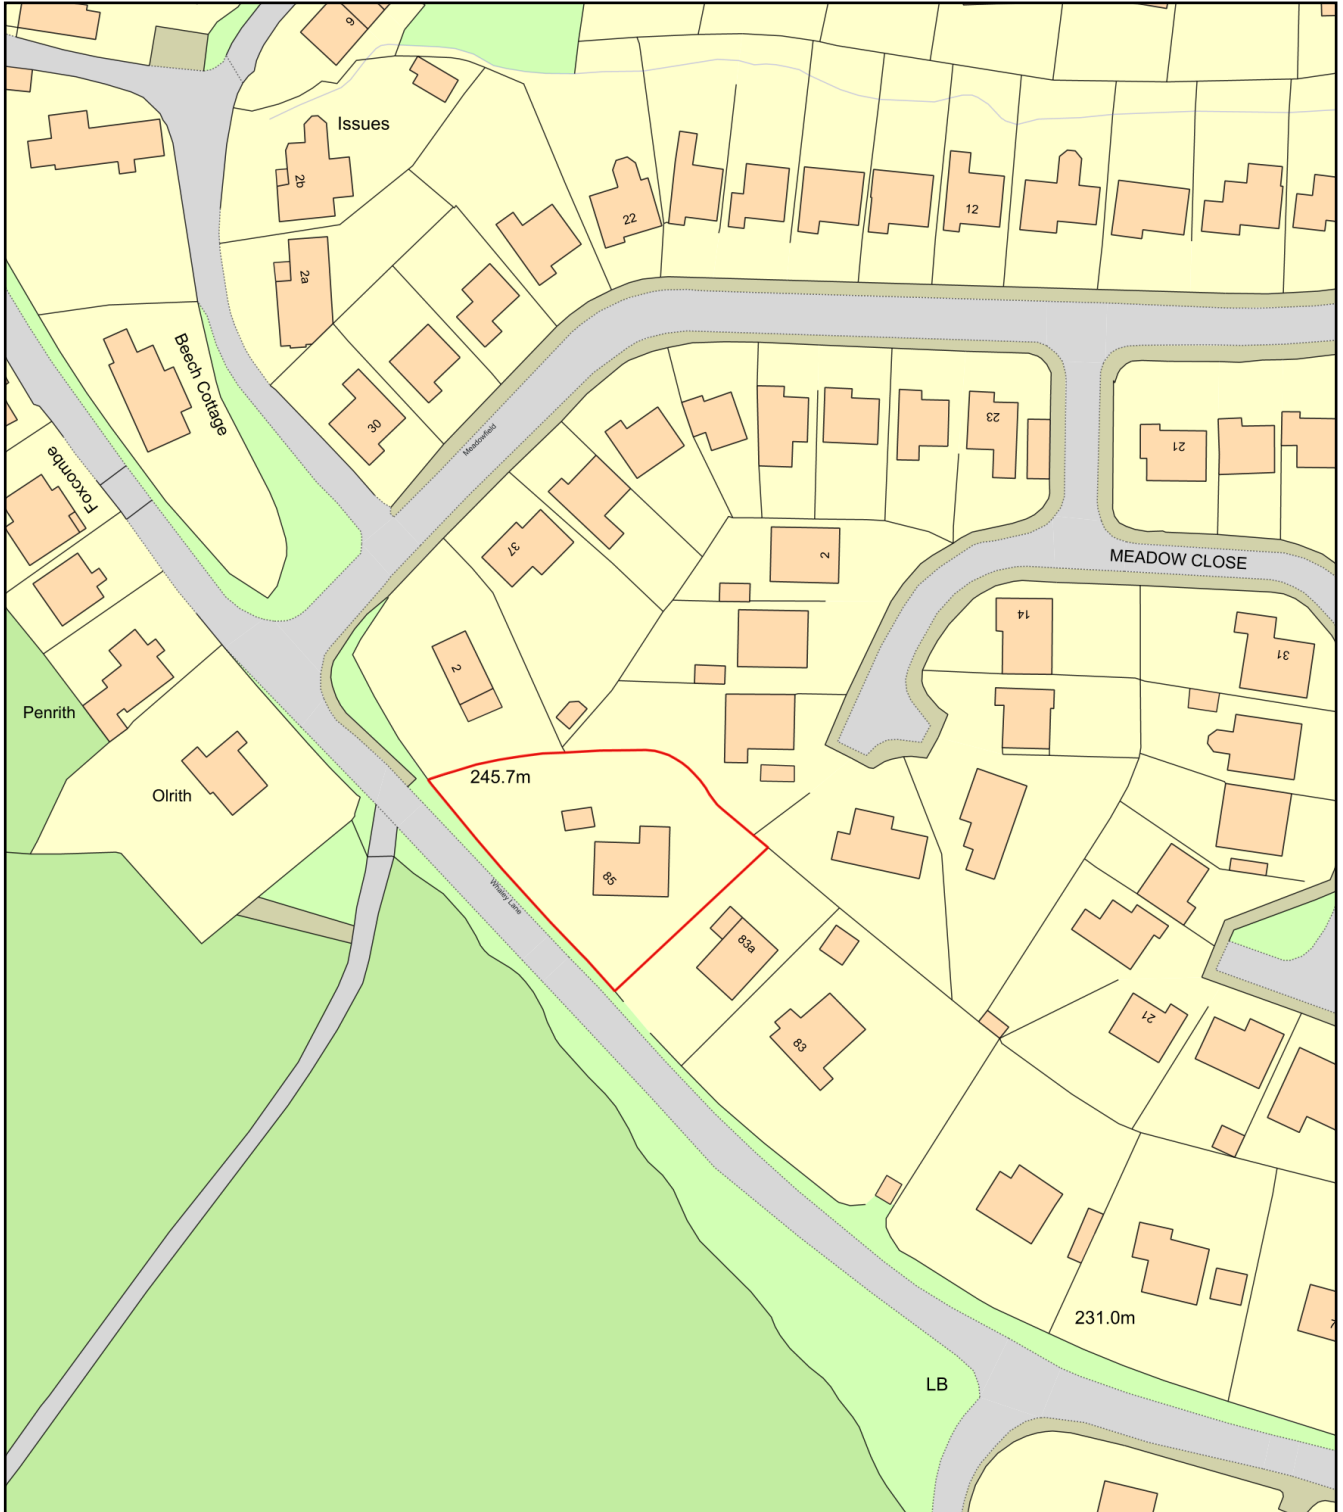

0 50  
Metres



Plan Produced for: David Stanford

Date Produced: 25 Sep 2022

Plan Reference Number: TQRQM22248162654452

Scale: 1:1250 @ A4