
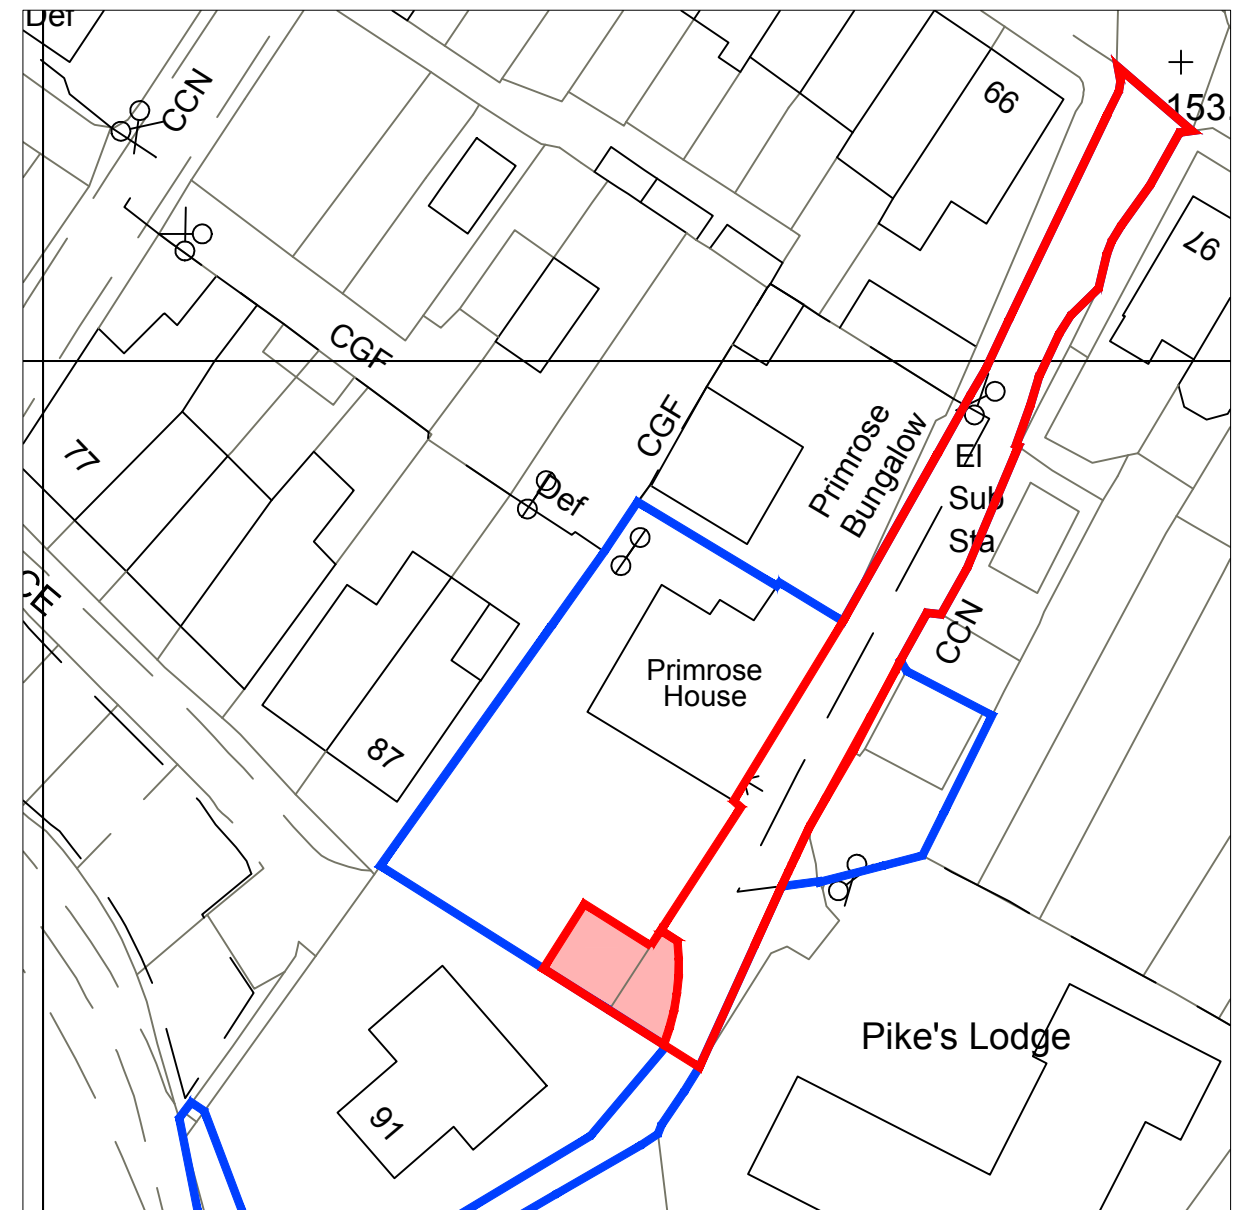


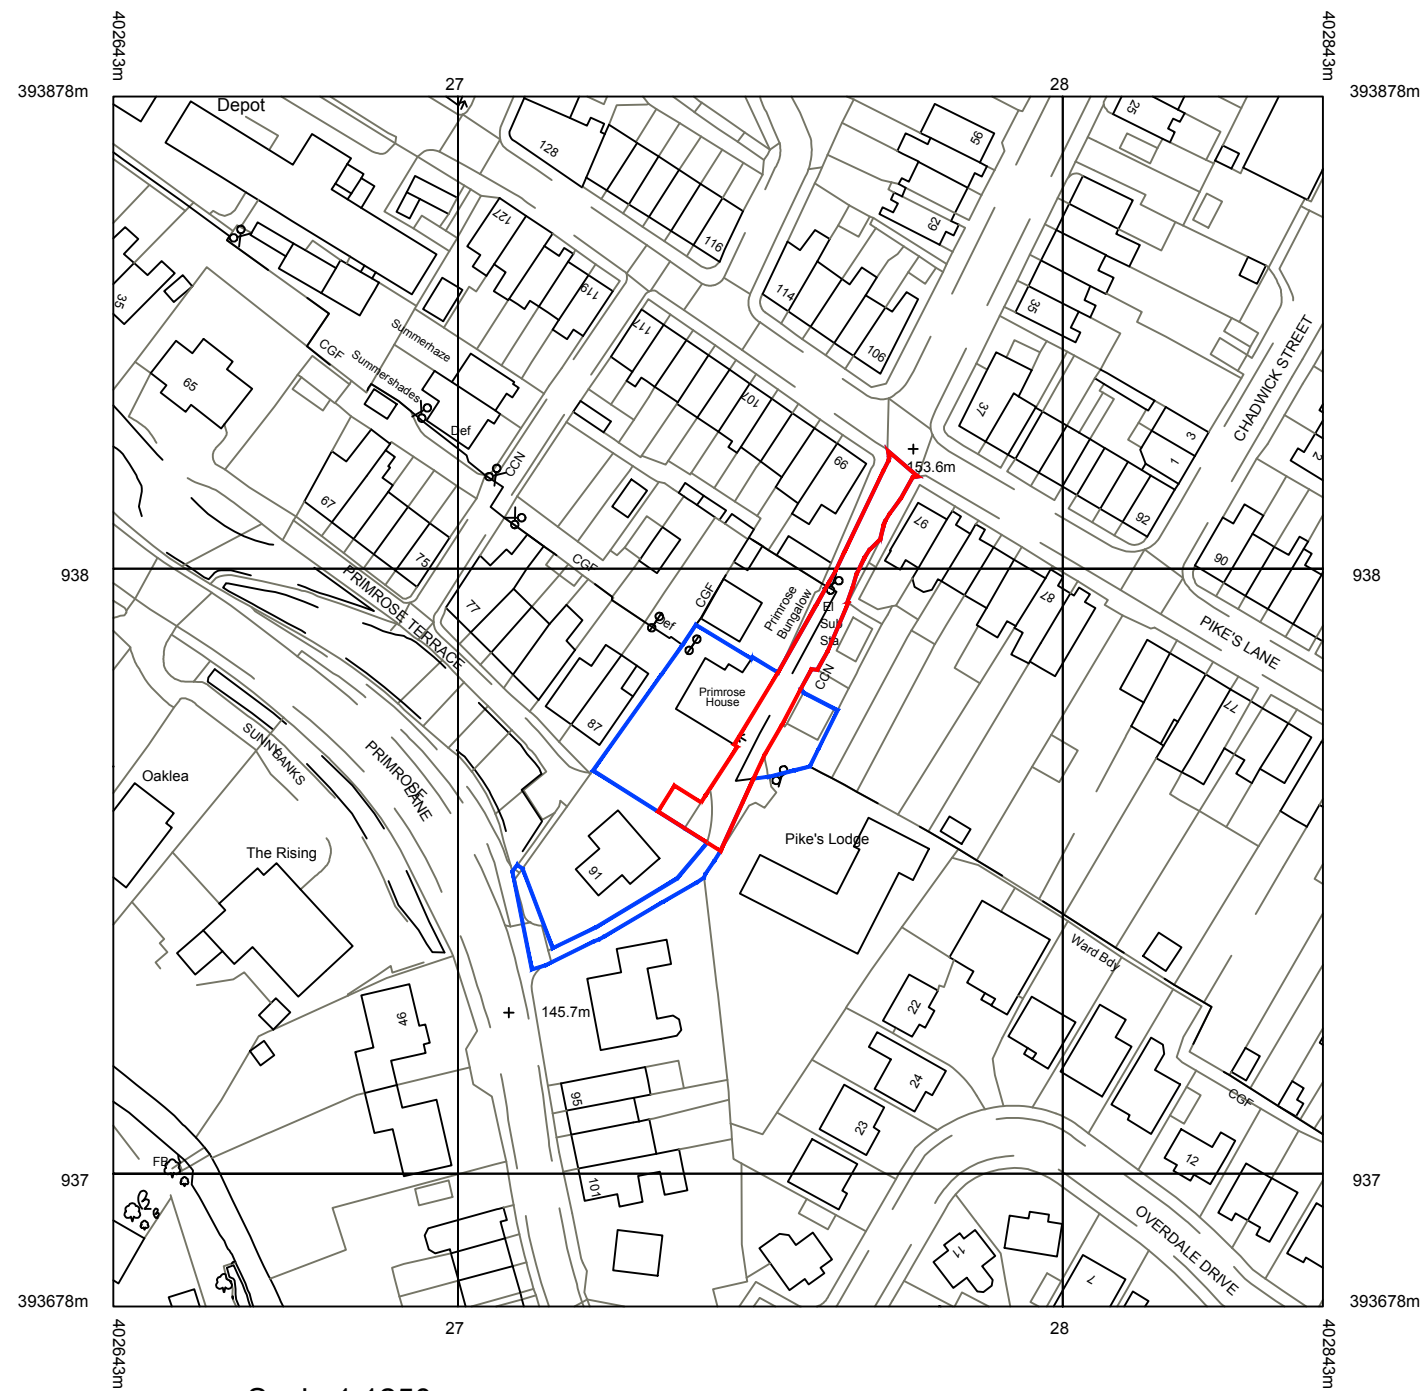

PLANMART

Client:
Mr & Mrs Jackson
Primrose House, Primrose Lane, Glossop,
Derbyshire, SK13 8EG

Project:
Proposed relocation of boundary wall, proposed
hardstanding and wooden pergola to front
garden

Title:
Location Plan

Scale: 1:1250 & 1:500 @ A3

Drawn: C.K.	Date: September 2022
Project no.: 3162	Drawing no.: 3162-001

PLANMART LIMITED
9, GEORGE STREET, GLOSSOP,
DERBYSHIRE SK13 8AY.
TEL: 01457 863153