



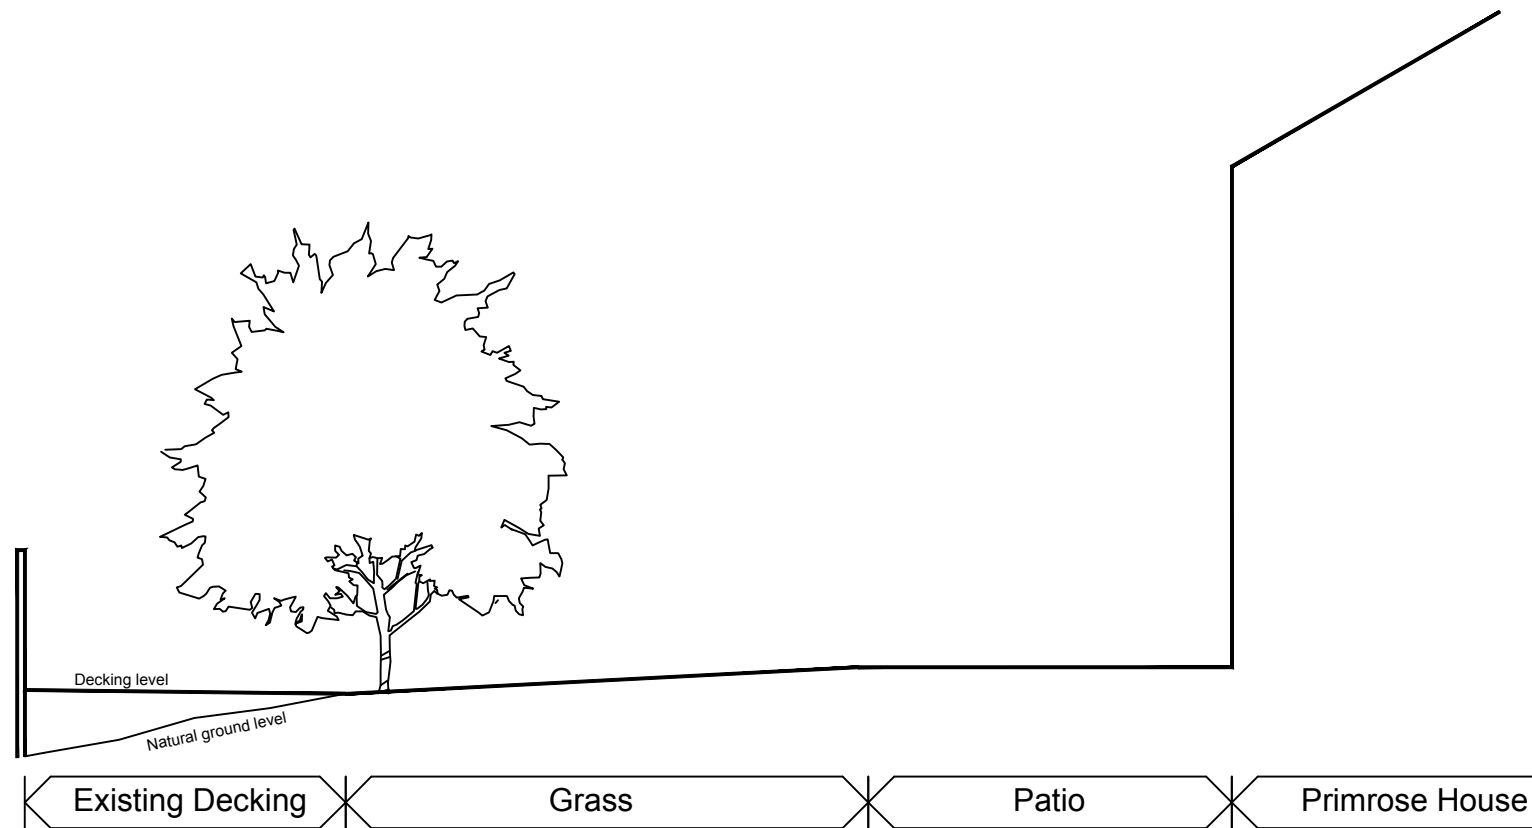

Section A - A
Scale 1:100

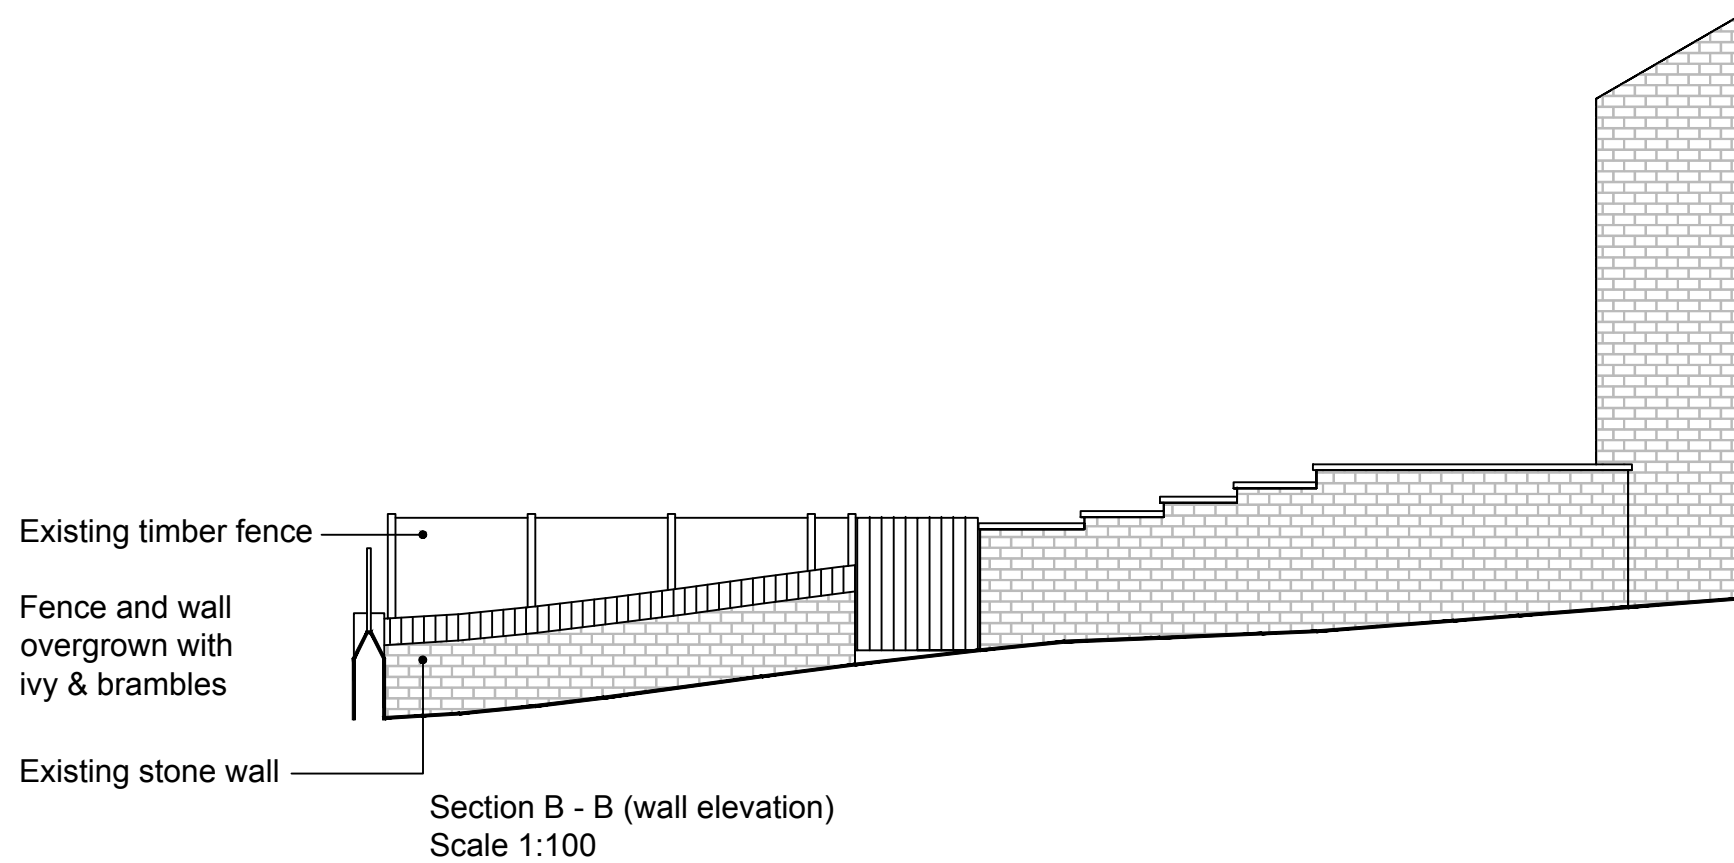

Section B - B (wall elevation)
Scale 1:100



Client:

Mr & Mrs Jackson
Primrose House, Primrose Lane, Glossop,
Derbyshire, SK13 8EG

Project:

Proposed relocation of boundary wall, proposed
hardstanding and wooden pergola to front
garden

Title:

Existing Sections

Scale: 1:100 @ A3

Drawn:

C.K.

Date:

September 2022

Project no.:

3162

Drawing no.:

3162-003

PLANMART LIMITED
9, GEORGE STREET, GLOSSOP,
DERBYSHIRE SK13 8AY.
TEL: 01457 863153