



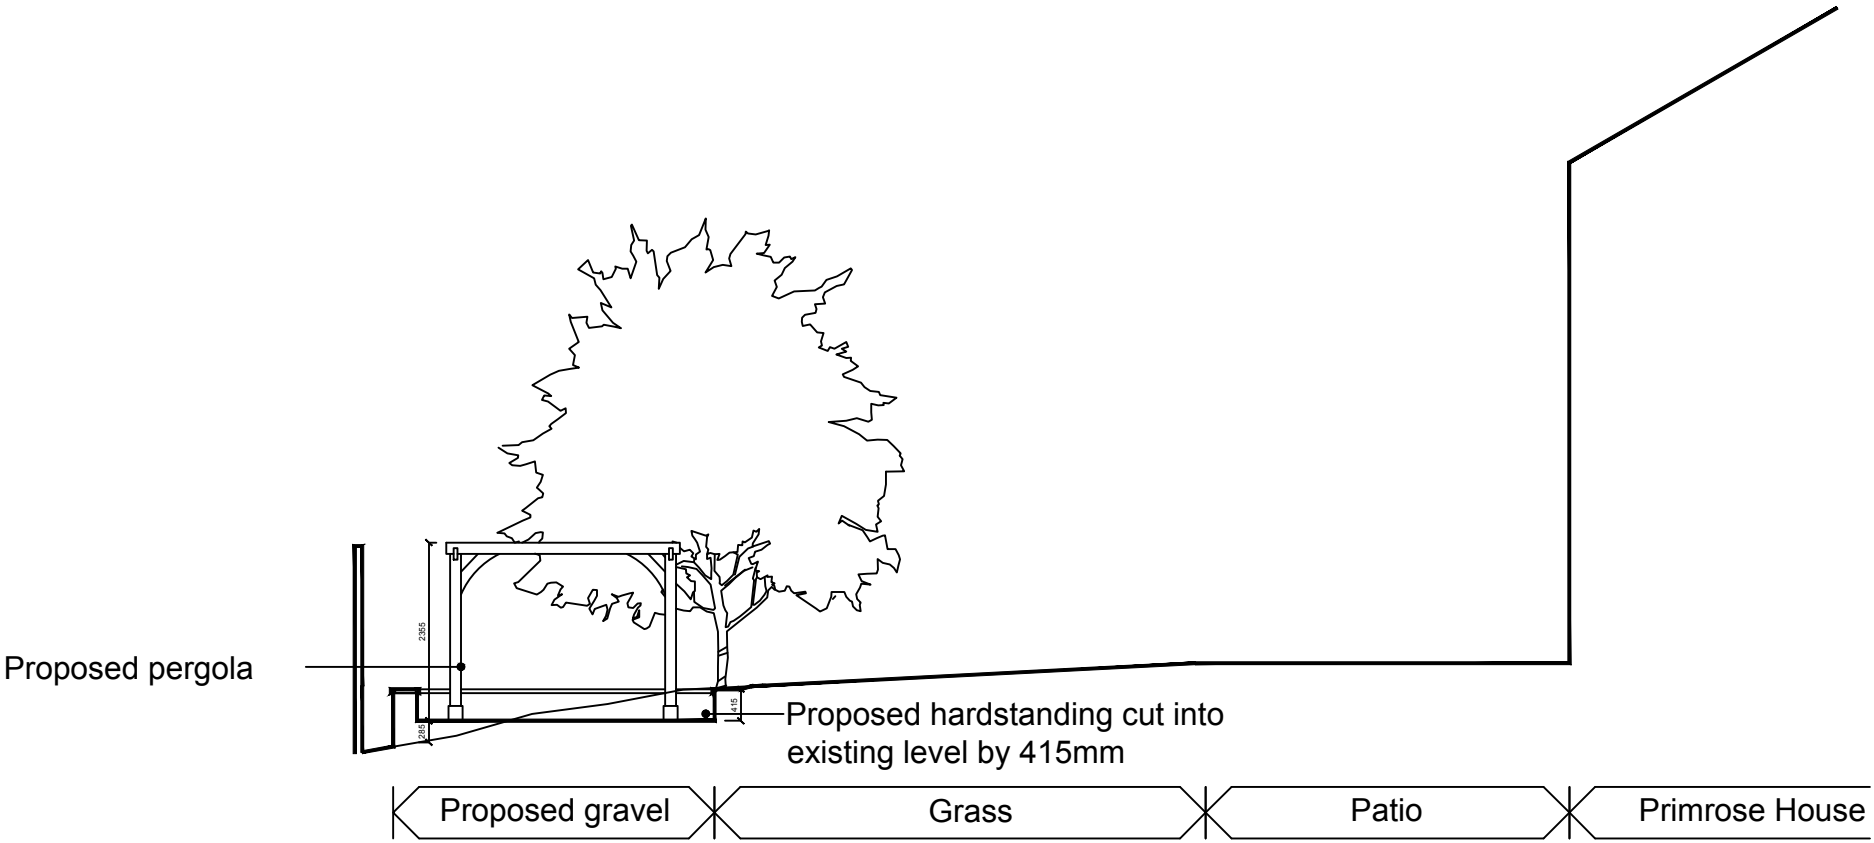

Proposed Section A - A
Scale 1:100

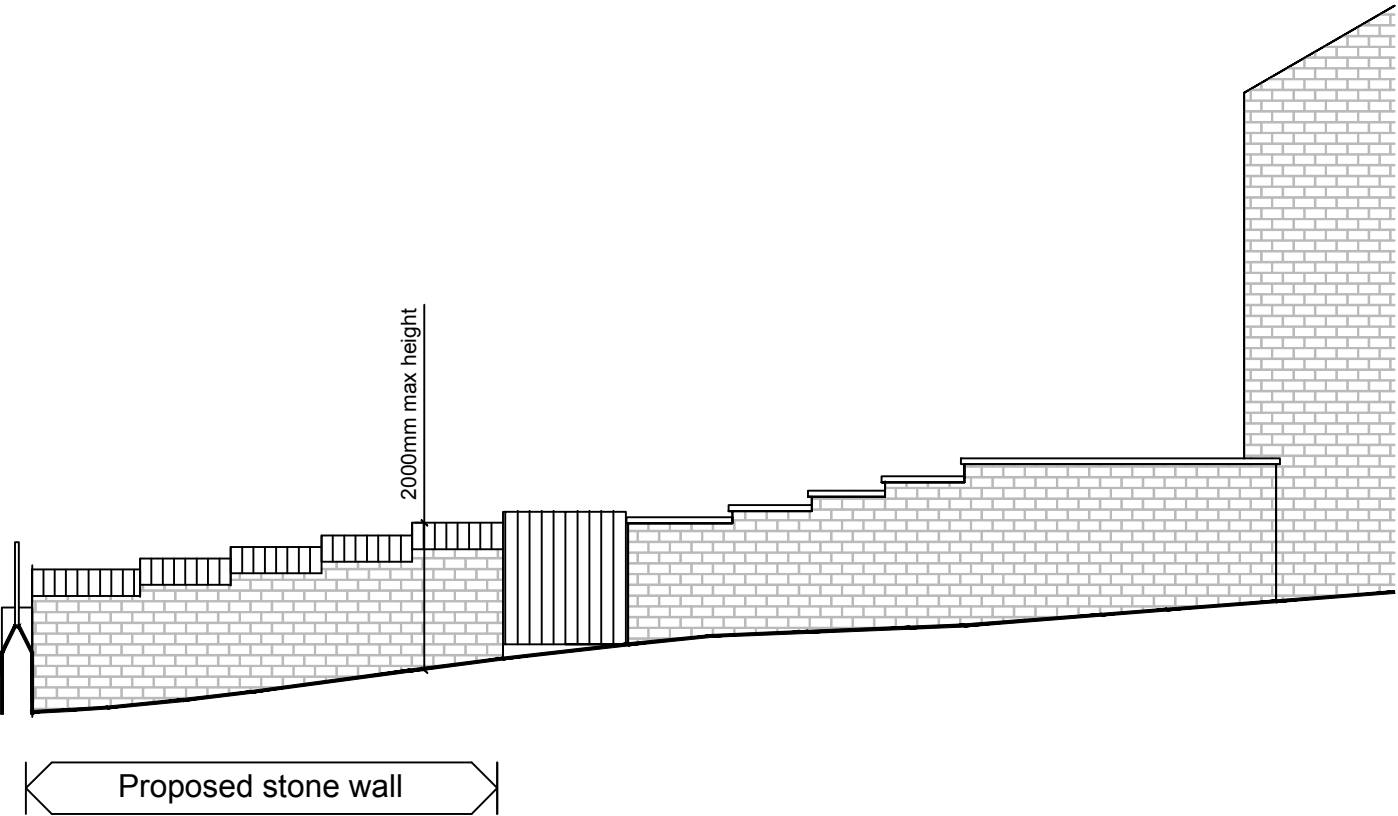

Proposed Section B - B (wall elevation)
Scale 1:100



Client:	
Mr & Mrs Jackson Primrose House, Primrose Lane, Glossop, Derbyshire, SK13 8EG	
Project:	
Proposed relocation of boundary wall, proposed hardstanding and wooden pergola to front garden	
Title:	
Proposed Sections	
Scale: 1:100 @ A3	
Drawn: C.K.	Date: September 2022
Project no.: 3162	Drawing no.: 3162-005

PLANMART LIMITED
9, GEORGE STREET, GLOSSOP,
DERBYSHIRE SK13 8AY.
TEL: 01457 863153