




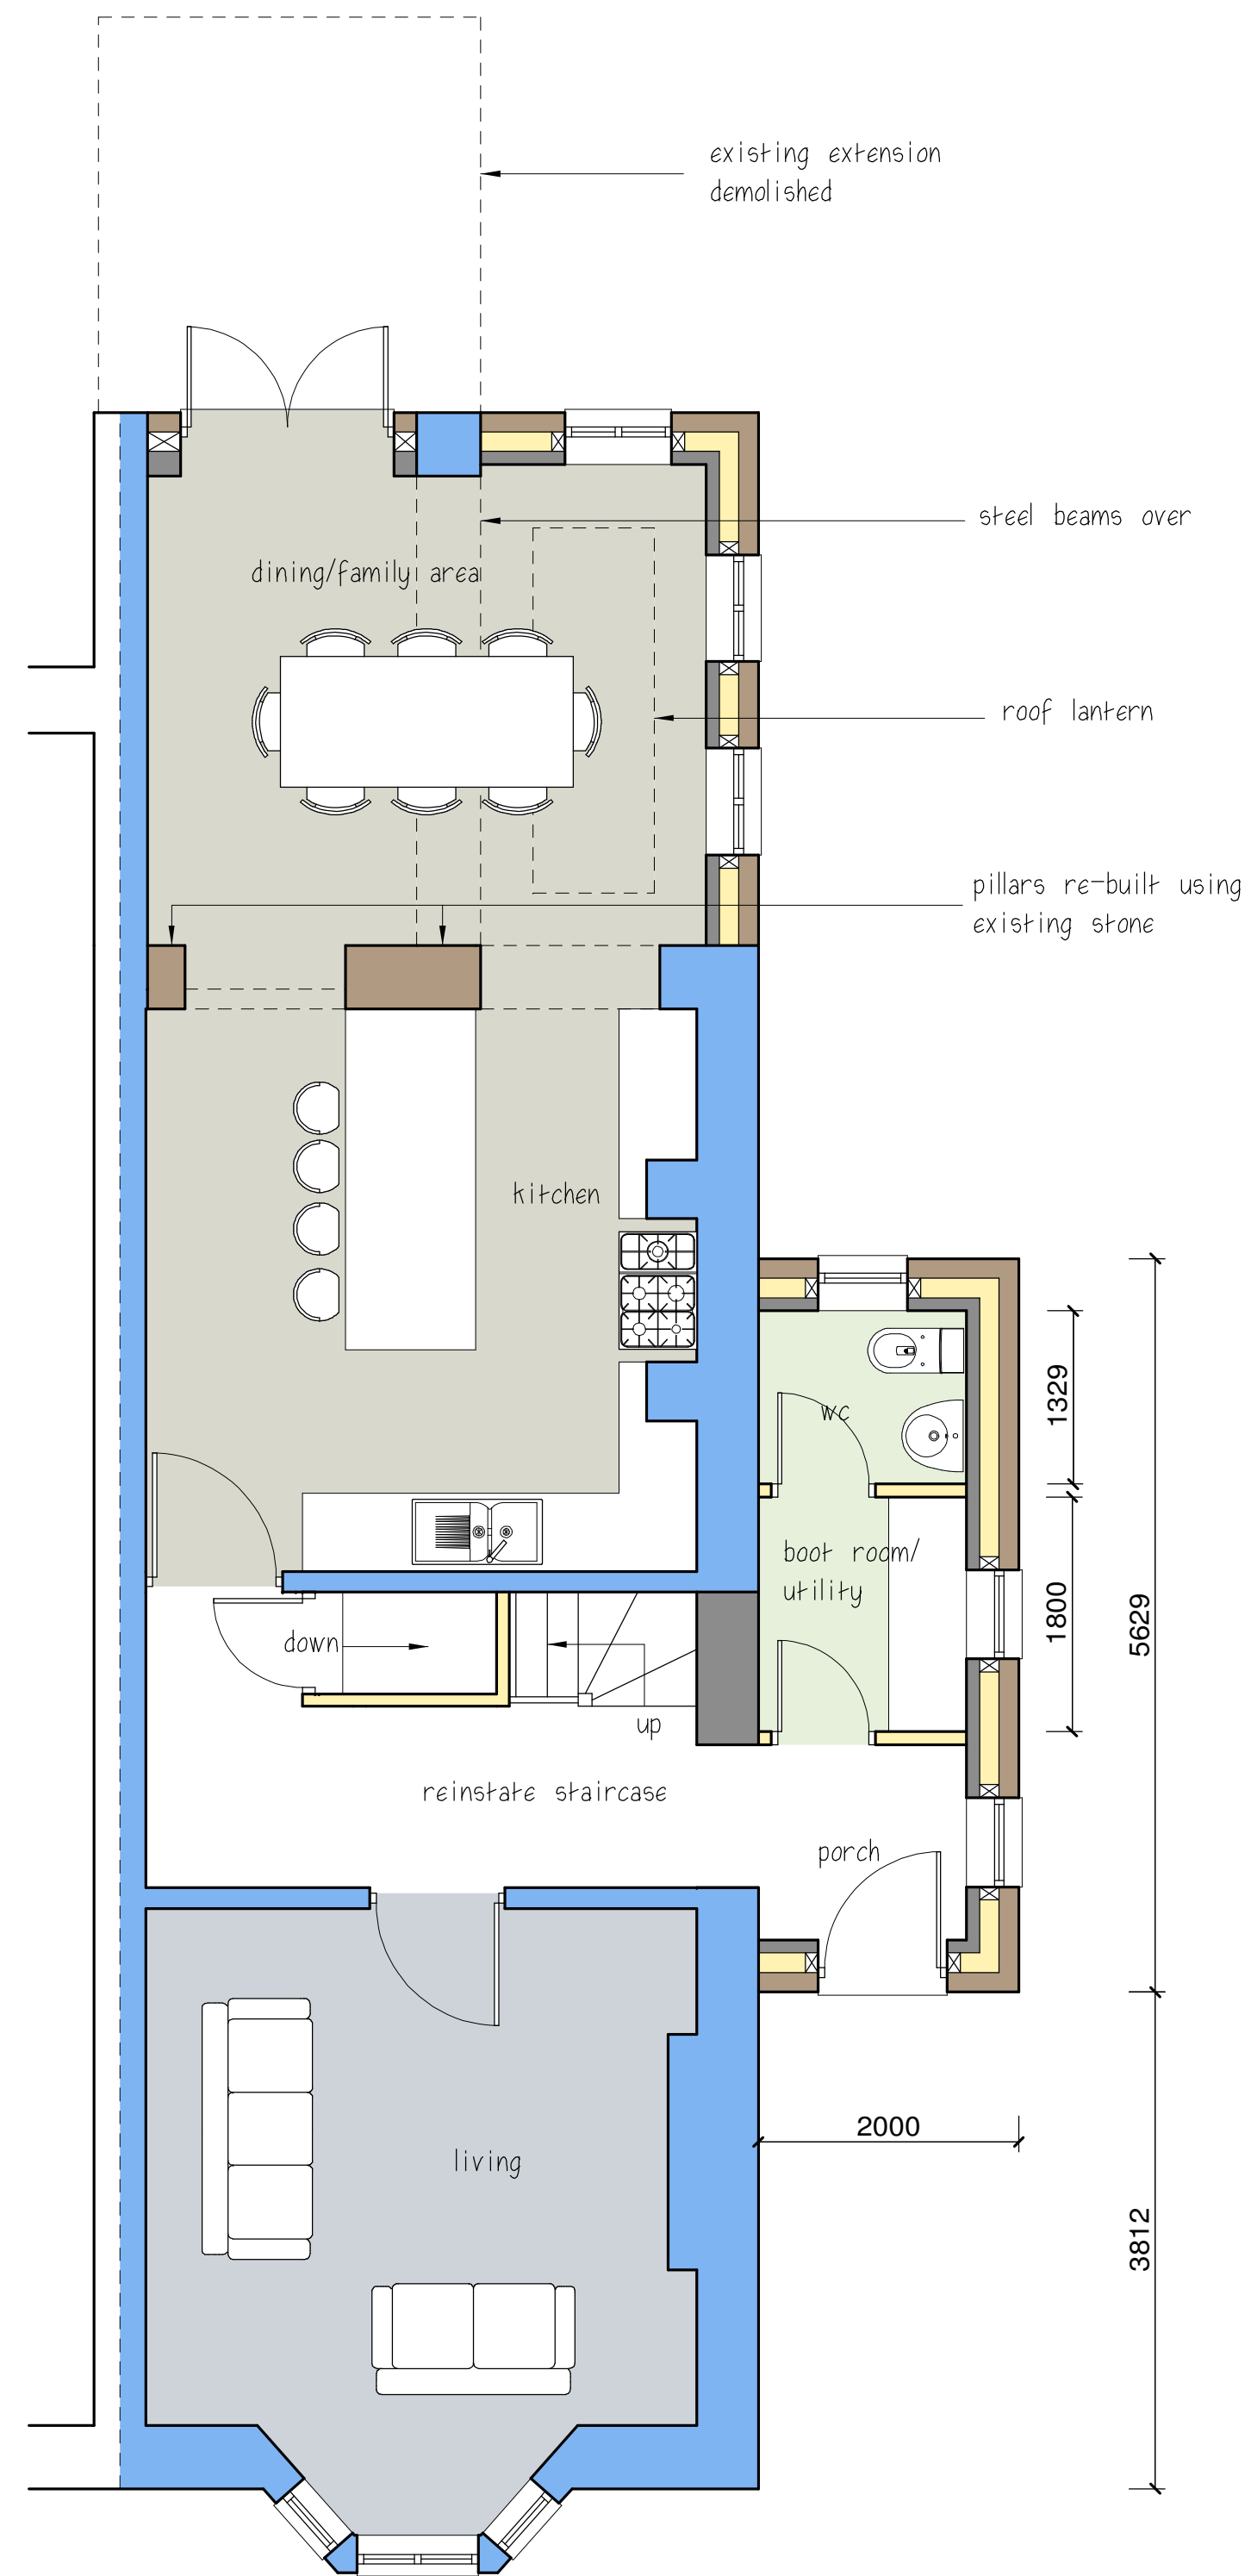


GROUND FLOOR PLAN

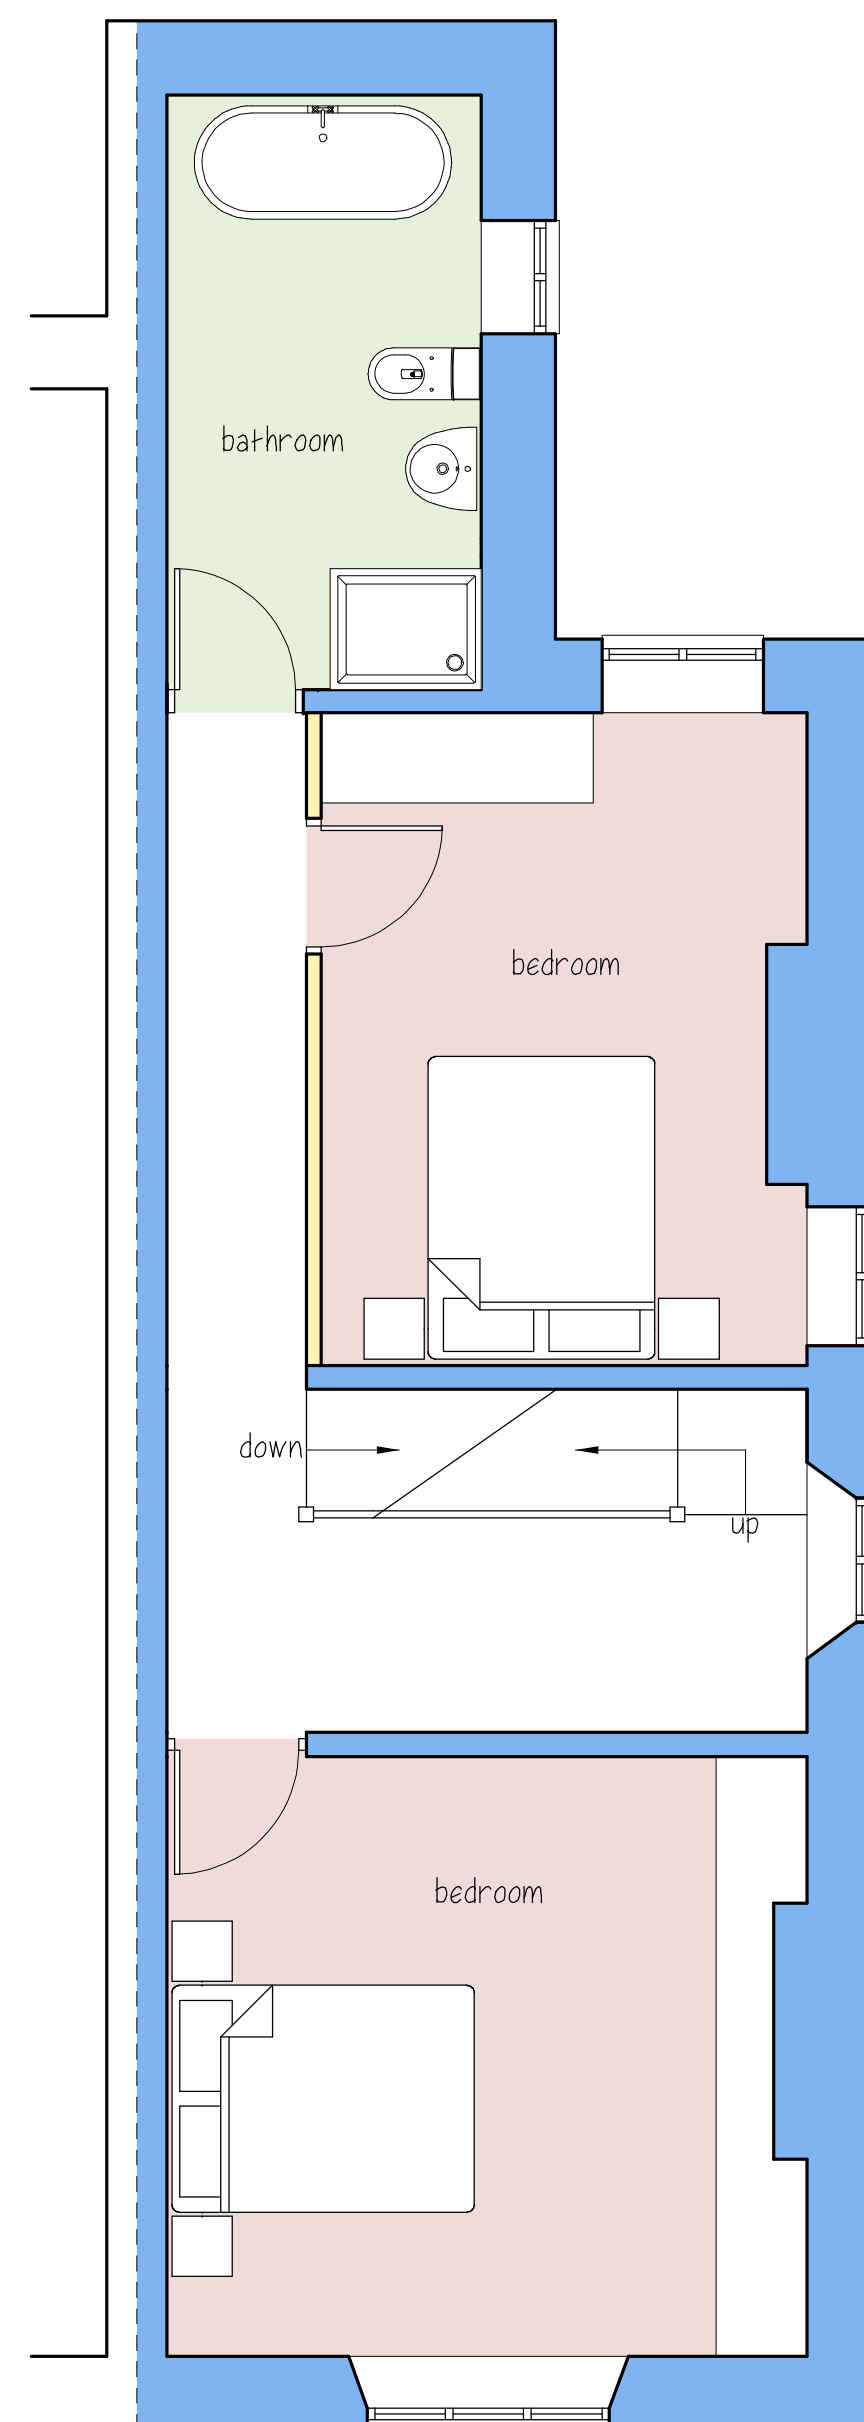

FIRST FLOOR PLAN

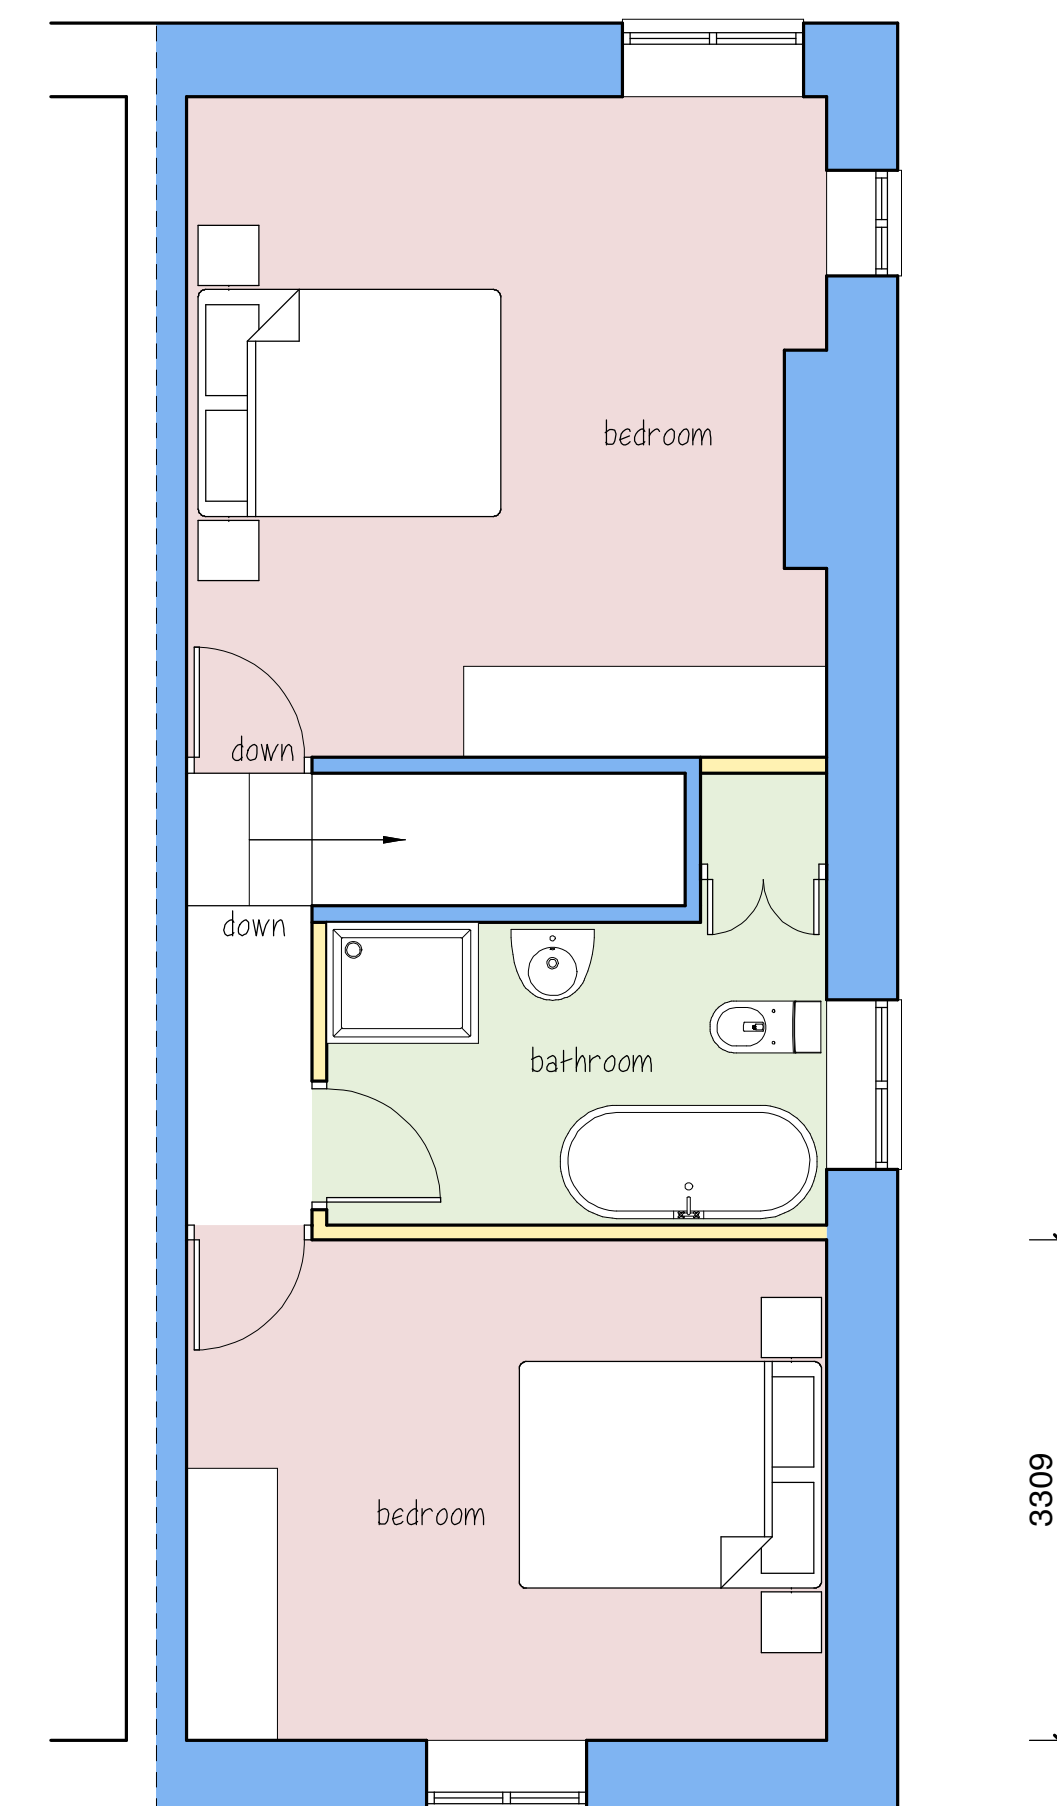

SECOND FLOOR PLAN

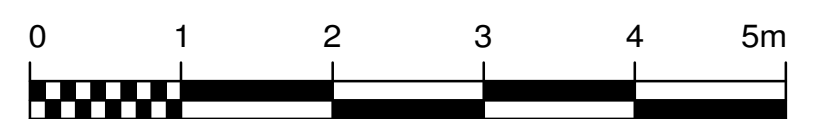

 Design Consultants Chartered Surveying and Architectural Services Hallycombs Farm, Red Lane, Sutton, Macclesfield, Cheshire, SK11 0NA Tel: 01260 253 500 Mob: 07766 200 209	
Clients:	Mr & Mrs Perry
Job:	Alterations
Address:	7 Heath Grove Buxton Derbyshire
Dwg:	Proposed Plans
Scale:	1:50 @ A1
Date:	13/09/22
Job No:	CSD-2169-03
Revision:	A