
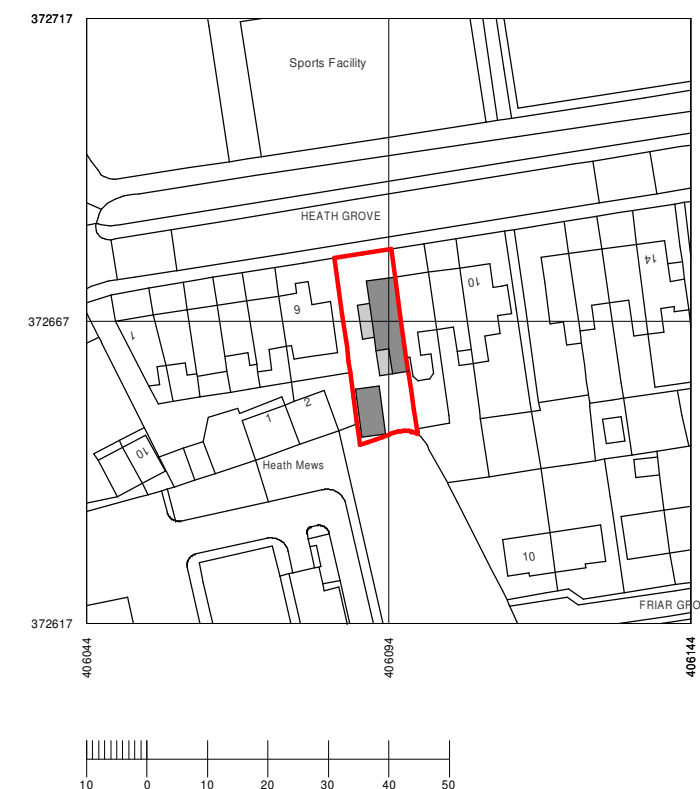
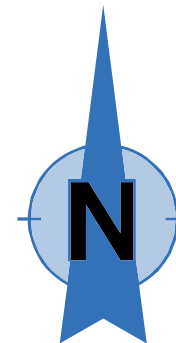


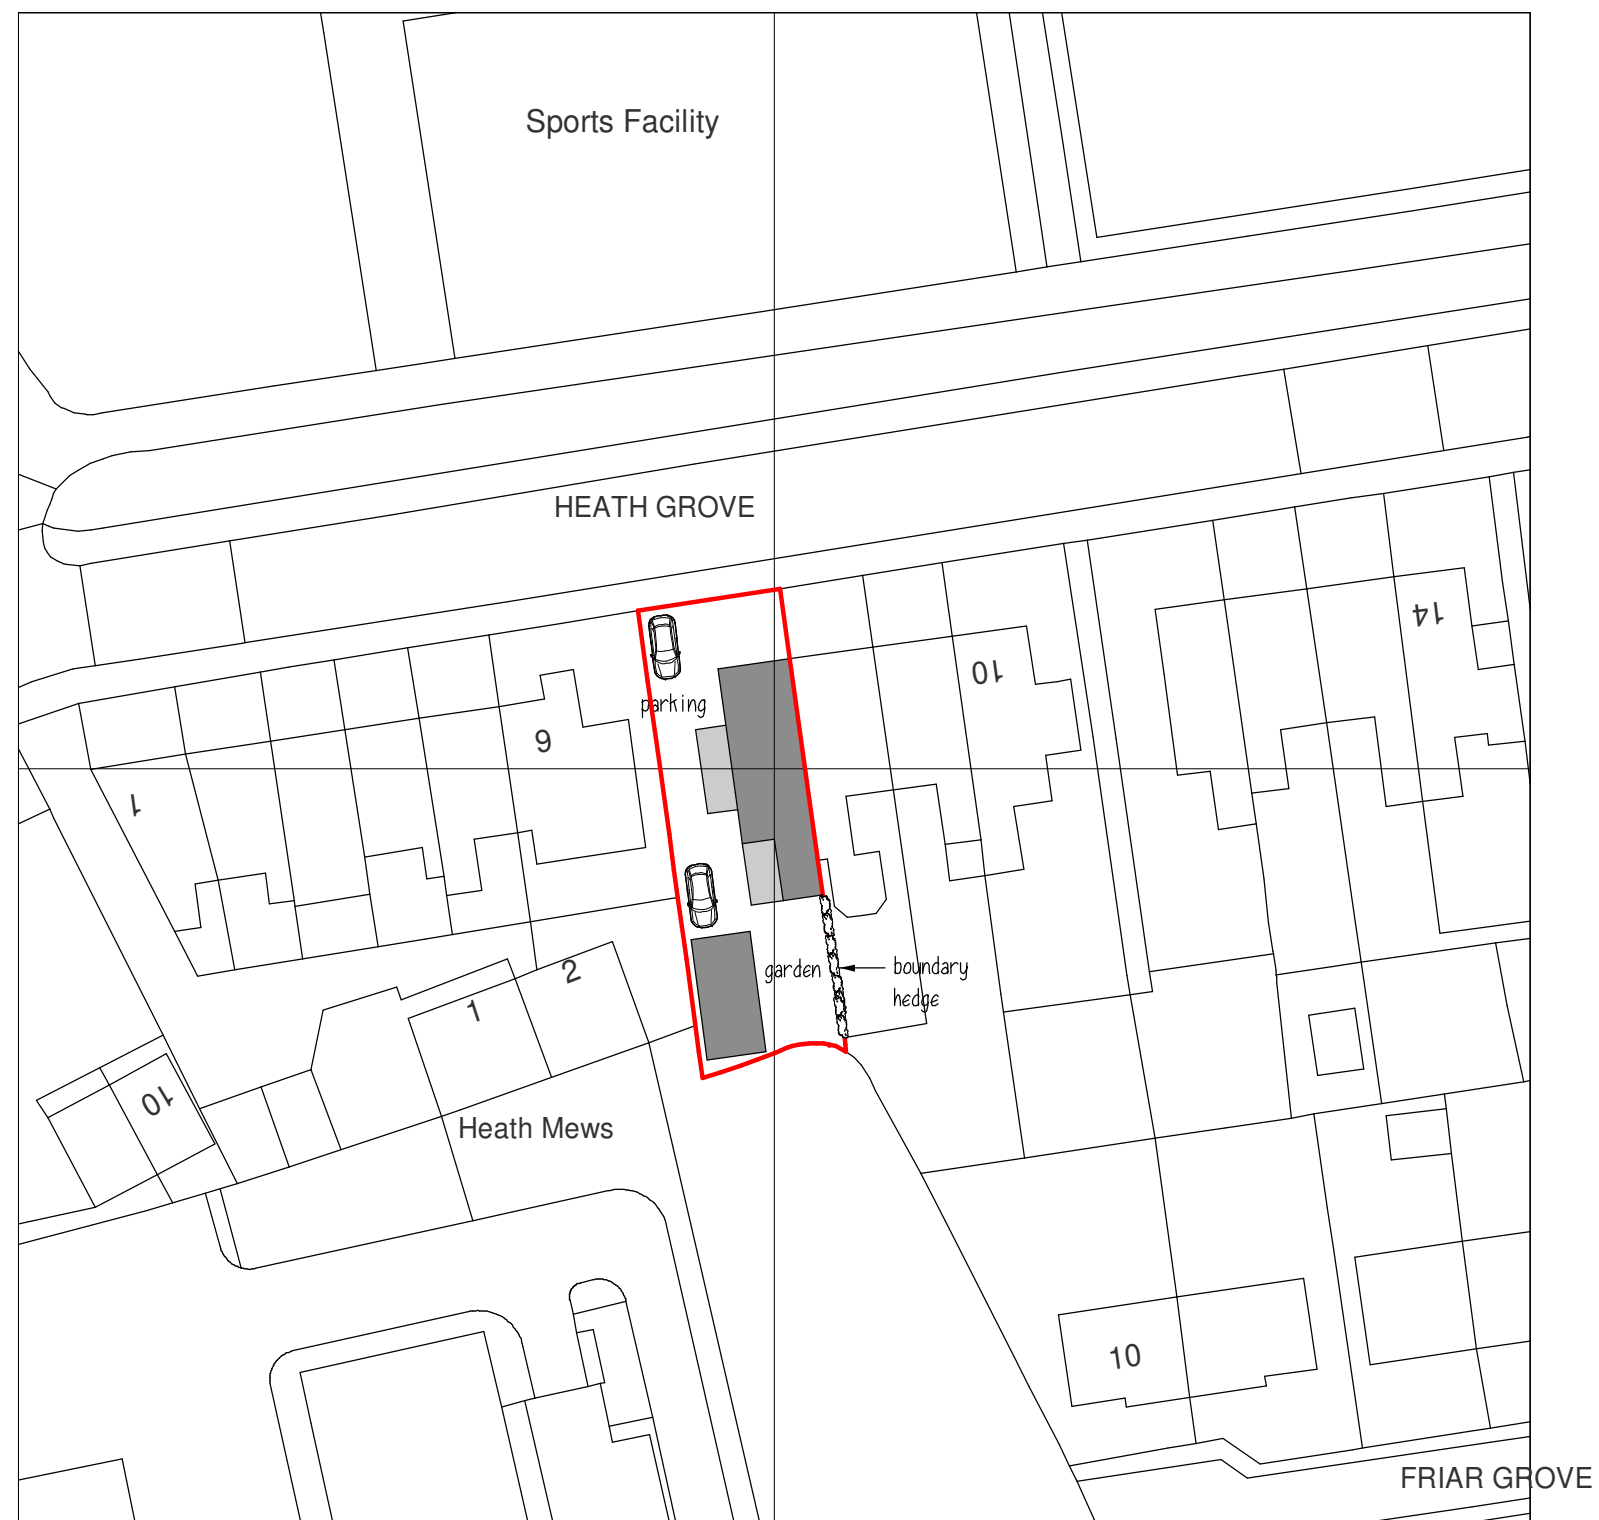

LOCATION PLAN 1:1250

 Design Consultants <i>Chartered Surveying and Architectural Services</i> Hallycombs Farm, Red Lane, Sutton, Macclesfield. Cheshire. SK11 0NA Tel: 01260 253 500 Mob: 07766 200 209	
Clients:	Mr & Mrs Perry
Job:	Extensions & Alterations
Address:	7 Heath Grove Buxton Derbyshire
Dwg:	Site/Location Plans
Scale: 1:500/1:1250 @ A3	Date: 22/09/22
Job No: CSD-2169-05	Revision: -