

Client:
BELLS SHOES

Drawing Title:
HANGING SIGN DETAIL

Site Ref:
17 Spring Gardens, Buxton SK17 6BJ

Date:
01 - 08 - 22


Scale:
1:10

Drawing No.
BS9589-0002

Colour Ref(s):
RAL 9005 RAL 9013

Drawn By:
Stuart Richards

Revision No.

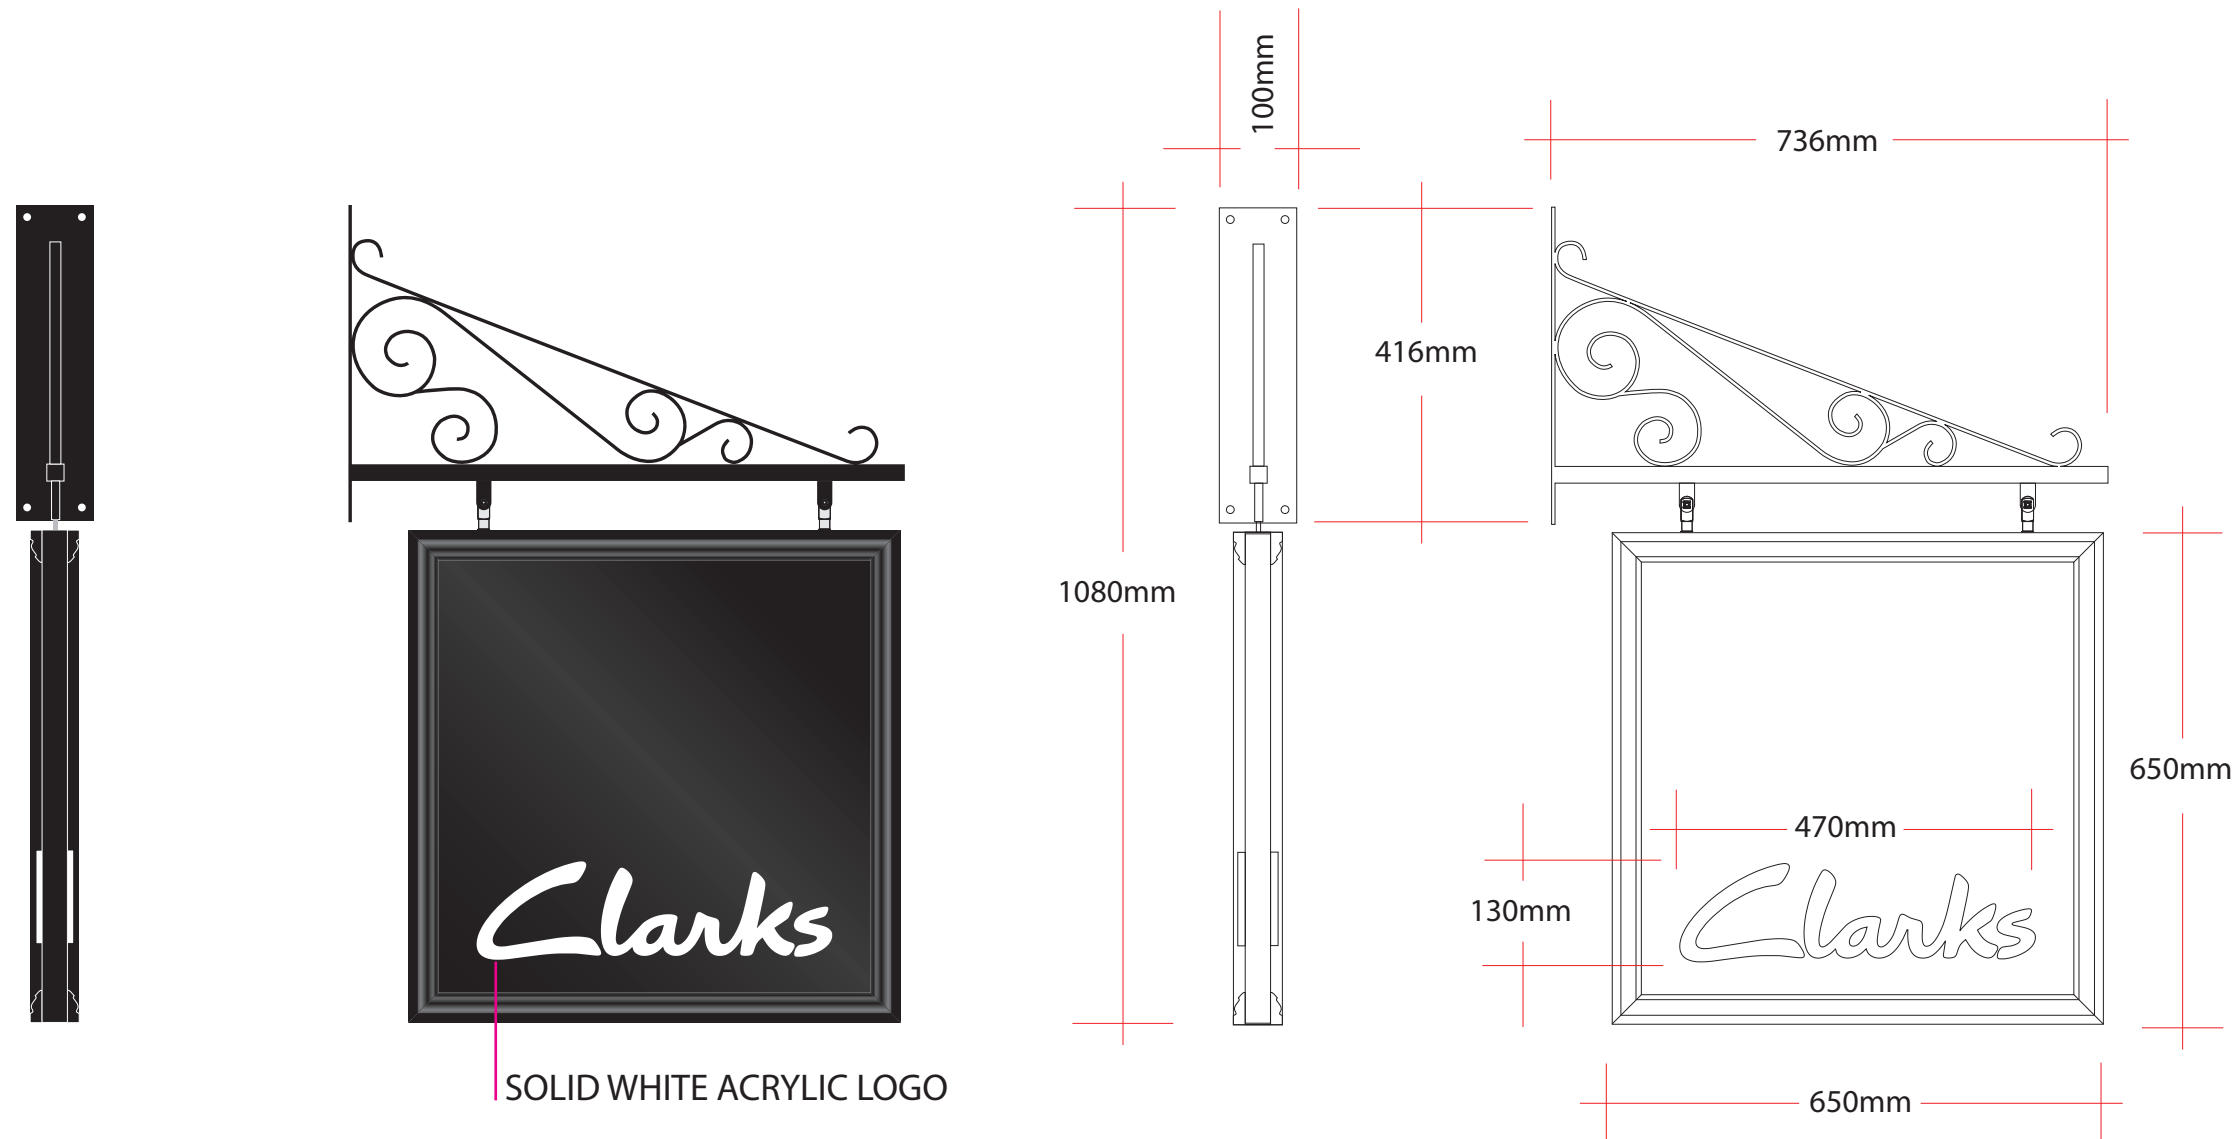

PROJECTING SIGN SPECIFICATION:

TRADITIONALLY STYLED HANGING SIGN MADE FROM MODERN MATERIALS.
MITRED OGEE SECTION TRIM AROUND A FLAT SIGN PANEL.

APPLIED WHITE ACRYLIC 'CLARKS' LOGOS TO EACH SIDE (NON-ILLUMINATED)

POLYESTER POWDER COATED SATIN FINISH TO MATCH RAL 9005 JET BLACK

TRADITIONAL STYLED HANGING BRACKET FROM STEEL WITH A GLOSS BLACK
POLYESTER POWDER-COATED FINISH.